

Proposed Front / Side Extension
 25 Overton Crescent
 Leigh Park, Havant
 For Mr & Mrs Ray
 Scale - 1:50 at Page Size A3
 Date - May 2014



Drawing No. 4042/1

These Plans have been prepared for the purpose of obtaining Planning Permission and/or Building Regulation Approval for the work shown thereon only and should not be used for any other purpose.

© These Plans remain the copyright of the architect and must not be copied or reproduced in any way without written permission with the exception of Local Authorities for Planning Purposes



Andrew R Dunks
 BSc(Hons) MRICS MBEng
 Chartered Surveyor and Building Engineer
 Unit 1, Brambles Enterprise Centre
 Waterlooville, Hants, PO7 7TH
 Tel: (023) 9225 3034
 e-mail: plans@dunks.freemove.co.uk

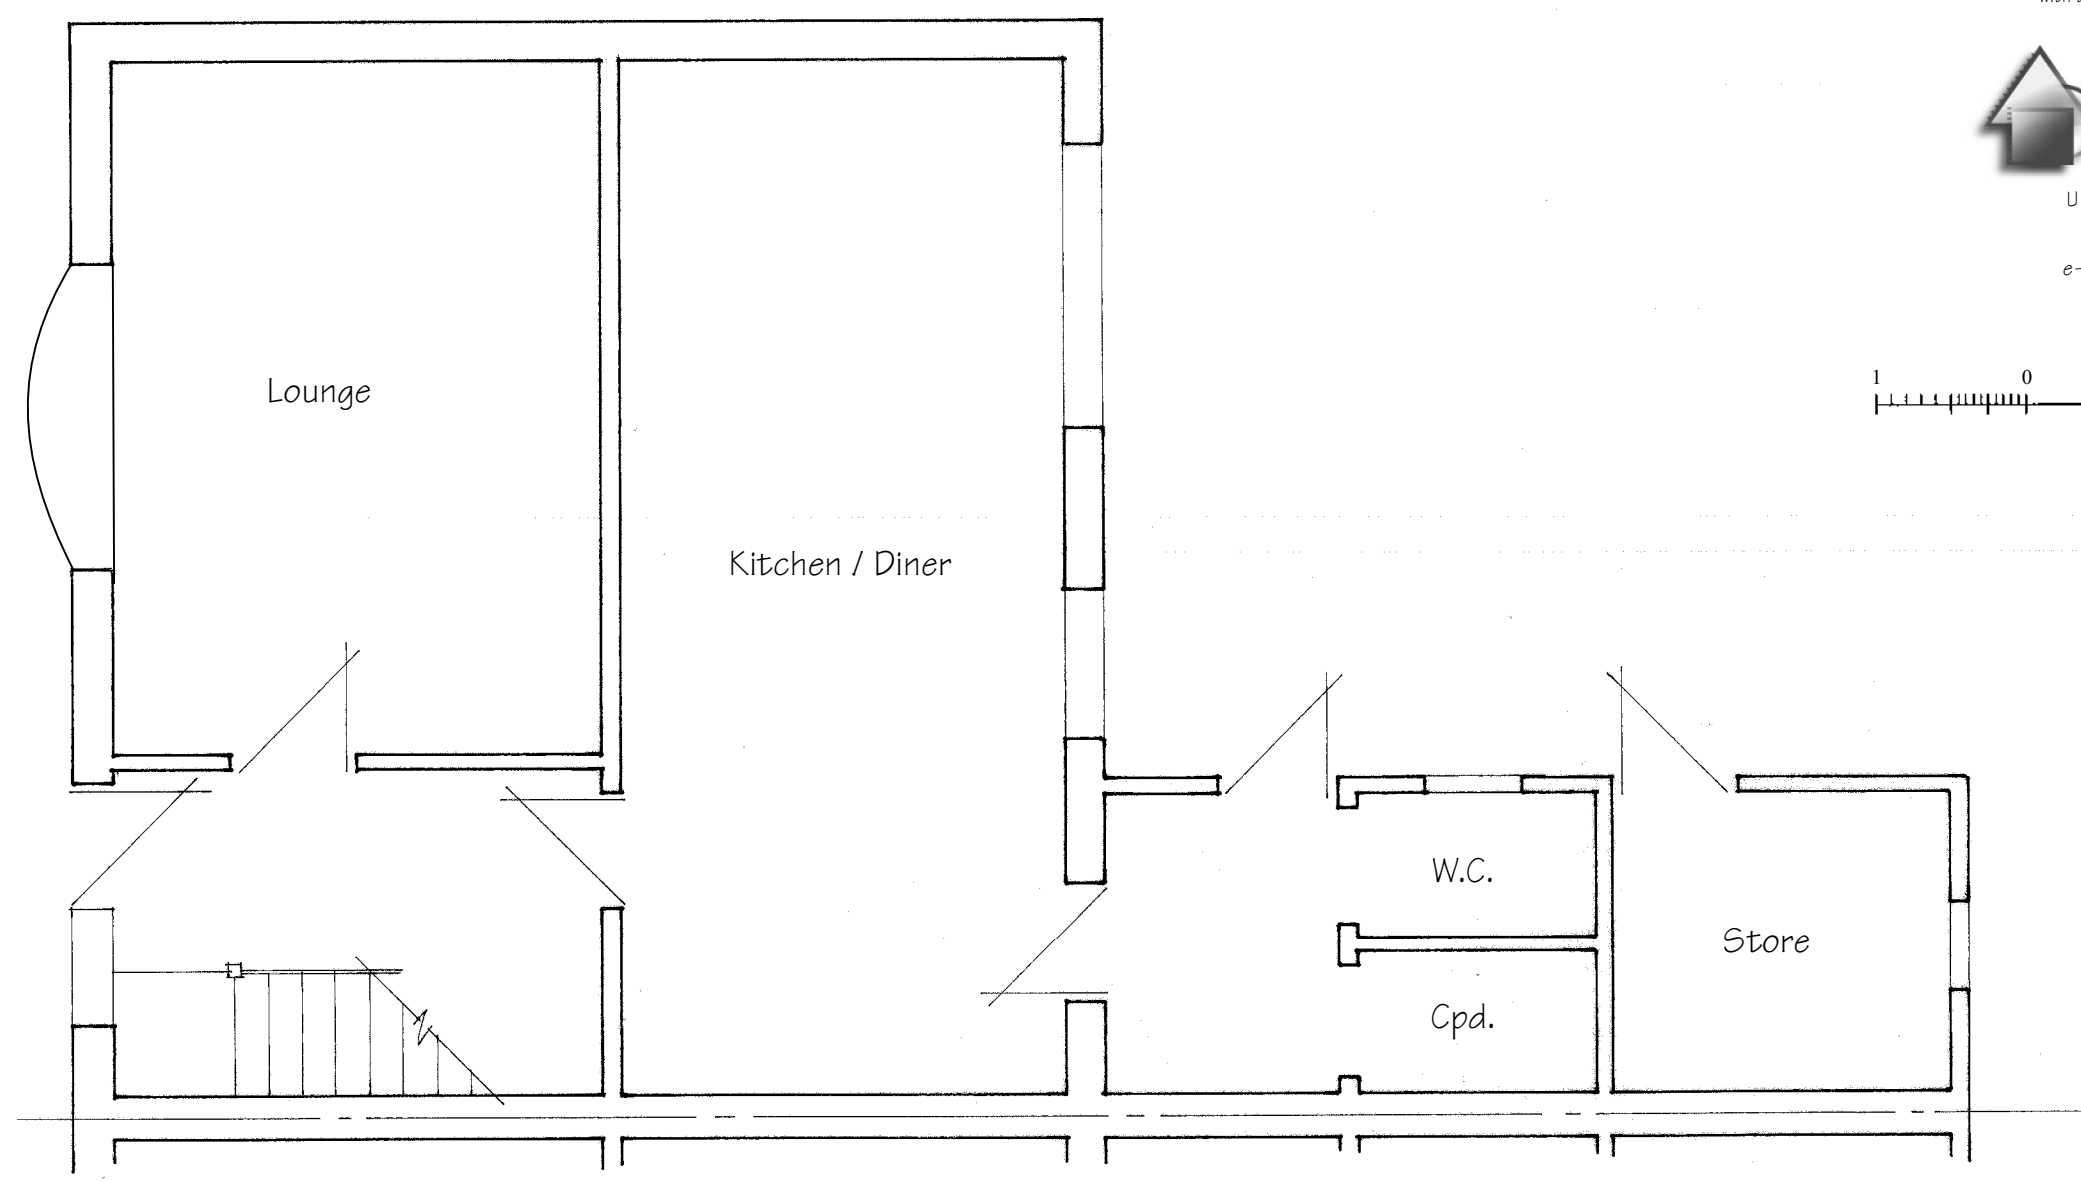 

Existing Ground Floor Plan