


- **IMPORTANT**
This drawing/document is to be read in conjunction with all other relevant DMA Architectural Services drawings and specifications etc and other consultants/suppliers information.
- Any discrepancies between different pieces of information that have been supplied shall be notified immediately to DMA Architectural Services.
- All dimensions must be checked on site prior to commencement of works and fabrication.
- Any departure from provided dimensions shall be notified to DMA Architectural Services prior to departure.
- The design and copyright remain the property of DMA Architectural Services unless expressly released in writing by DMA Architectural Services.

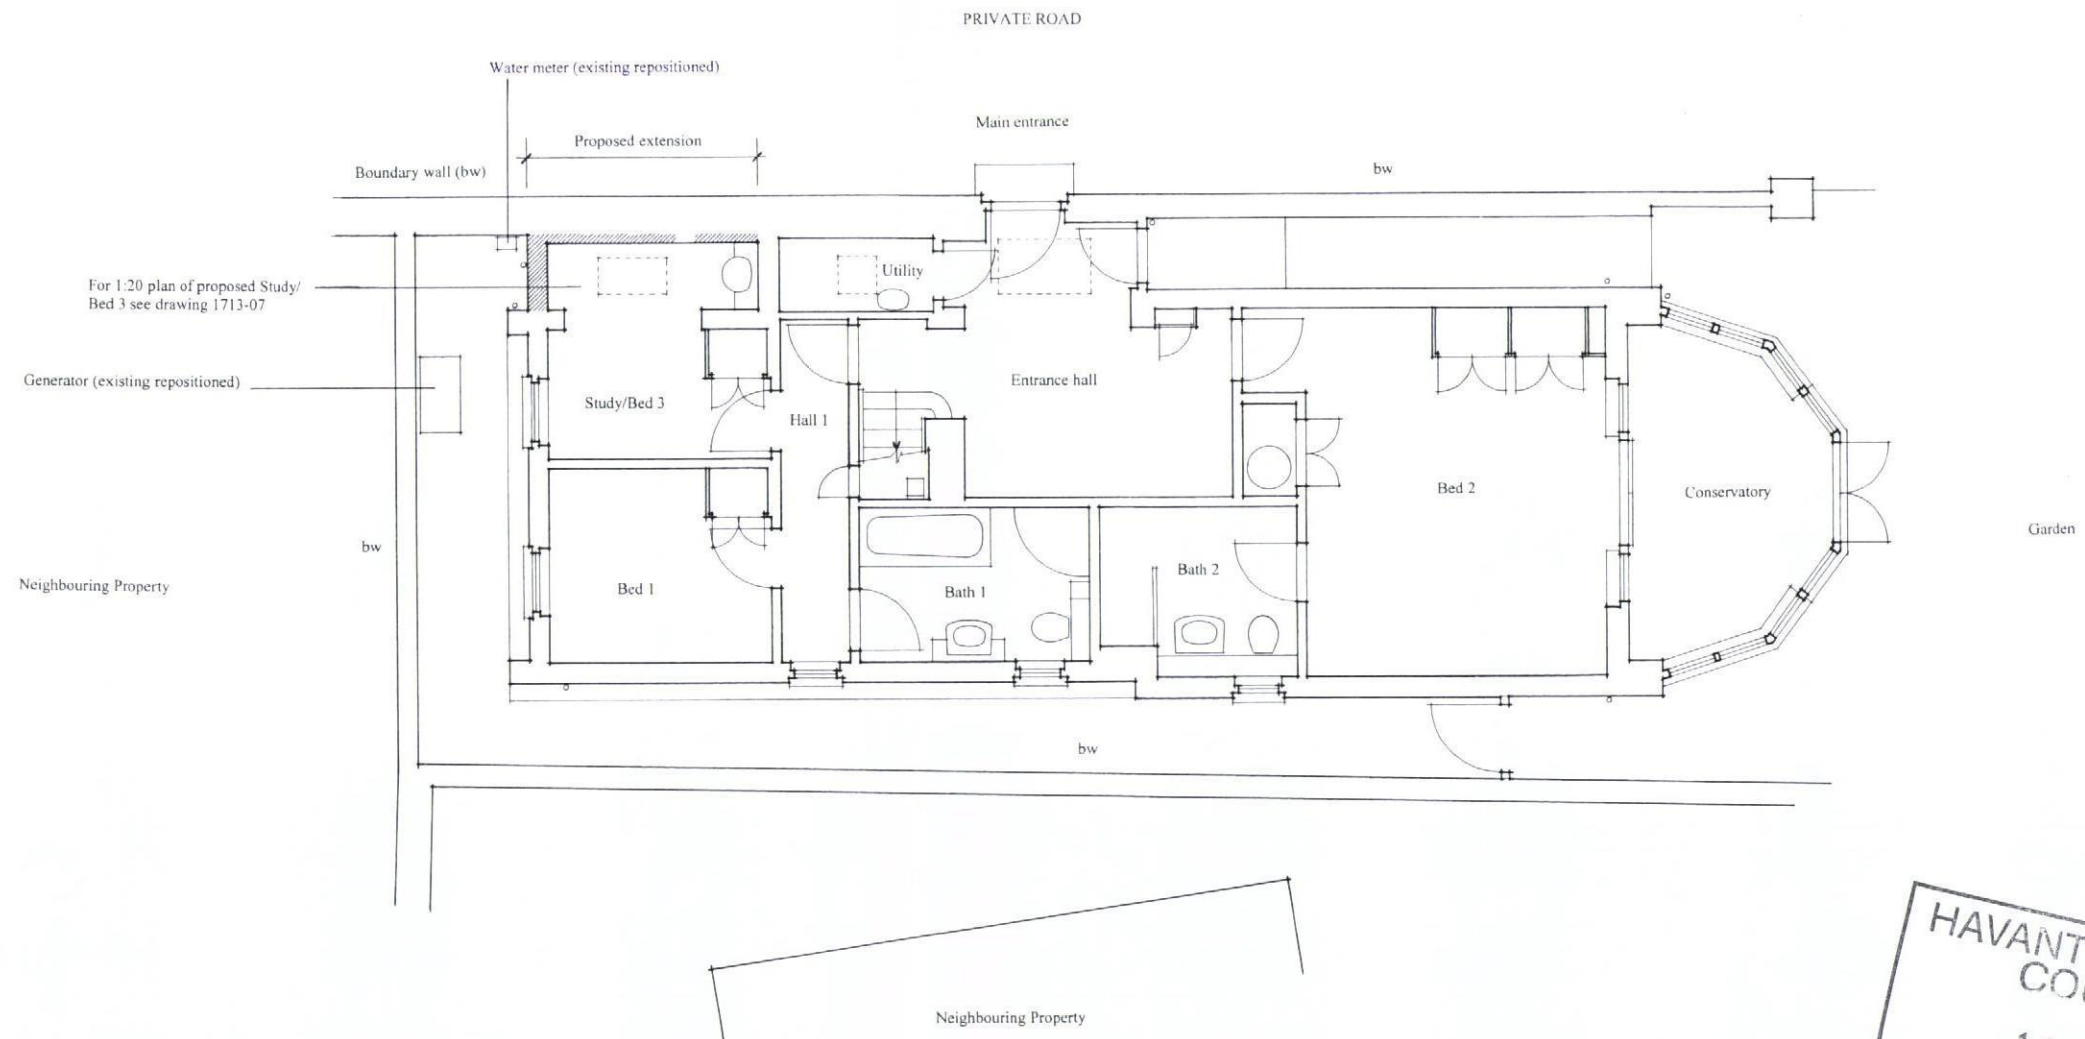


**DMA
ARCHITECTURAL
SERVICES**

39 Vernon Road
Copnor
Portsmouth
Hampshire PO3 5DR

T: 02392 420471
M: 07795 909349

Email:
k.andrews87@ntlworld.com
Gmail:
kjat36.da@gmail.com

 

**GROUND FLOOR EXTENSION
to
THE LITTLE HUT
19B KING STREET, EMSWORTH, HAMPSHIRE,
PO10 7AX**

**PROPOSED GROUND
FLOOR PLAN**
Scale: 1:100 @ A3
October 2013
1713 - 04