


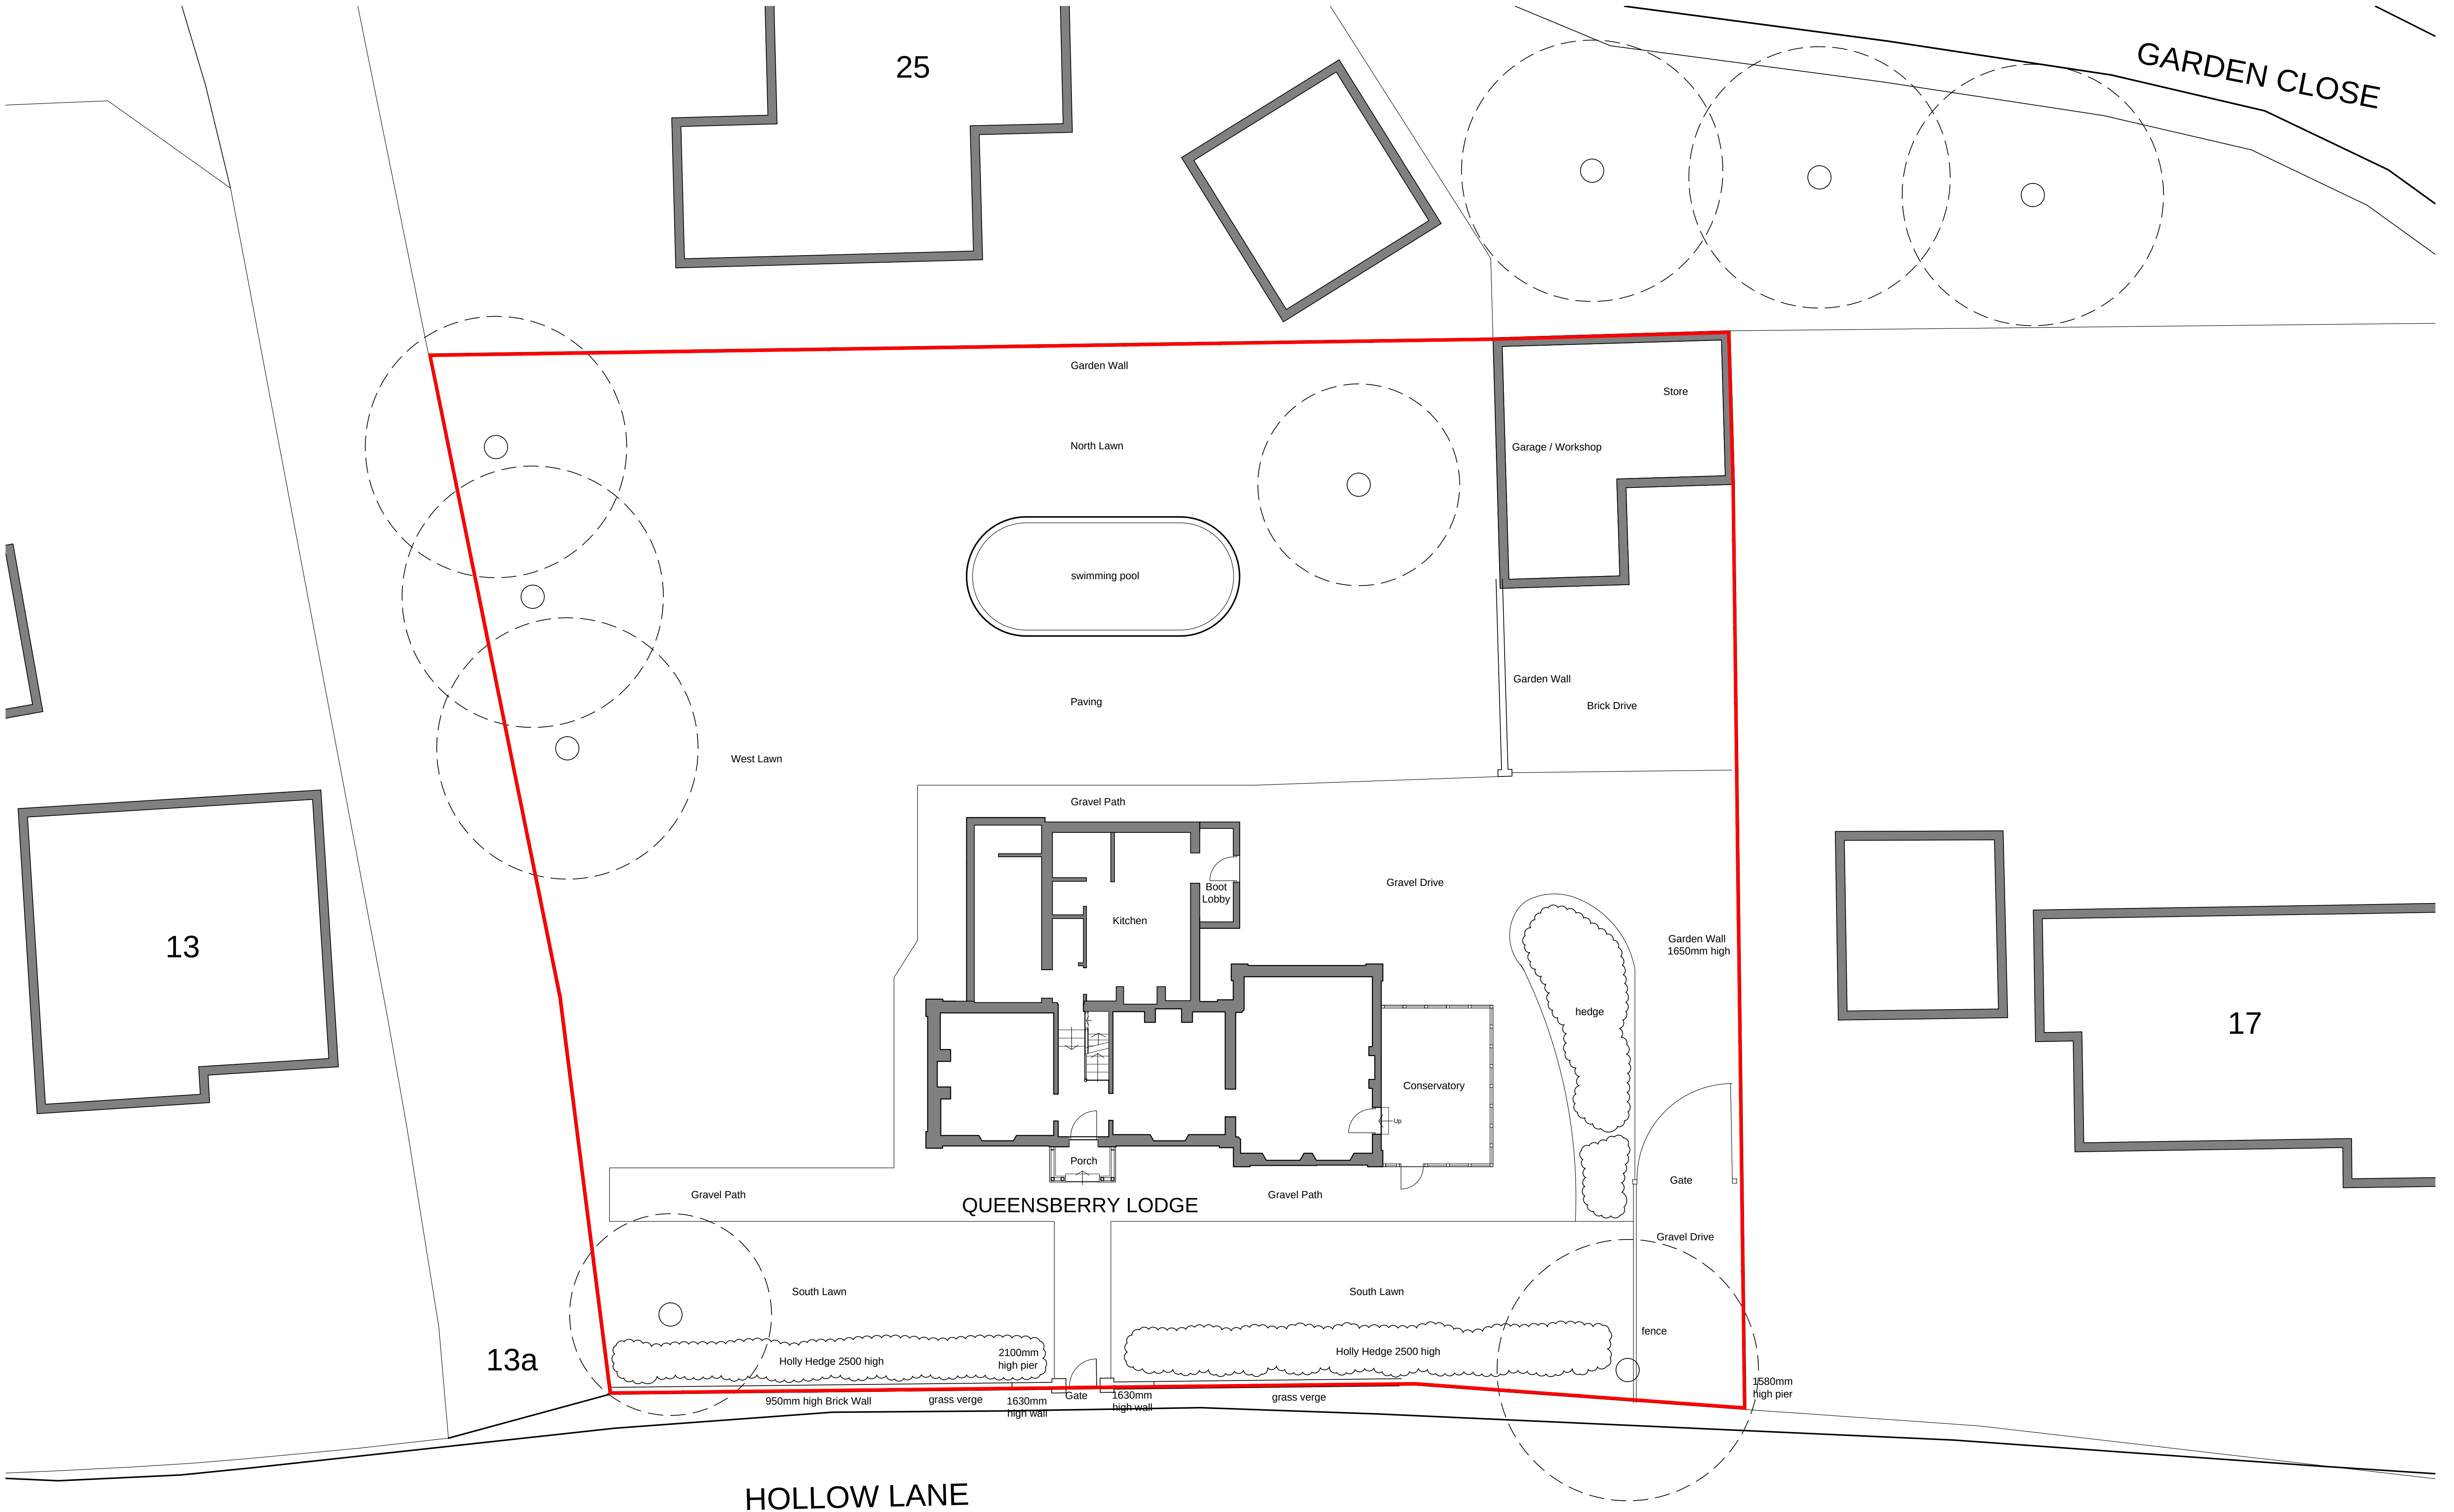

notes:



NOTE: The contractor is responsible for checking all site dimensions and levels. These should be checked prior to the ordering of any components and before the commencement of the works. All discrepancies should be brought to the attention of the Contract Administrator

revisions: -- | 12.12.12 | JG | INFORMATION
A | 28.02.13 | SJB | UPDATED

revisions:

Mr & Mrs Holden

Alterations & Extension

15 HOLLOW LANE, HAYLING ISLAND

drawing information

title: EXISTING SITE PLAN



PWP Architects Ltd

61 South Street, Havant, Hampshire PO9 1BZ

t: 02392 482494 f: 02392 481152

e: design@pwp-architects.com

w: www.pwp-architects.com

status: LISTED BUILDING & PLANNING

date: DECEMBER 2012

scale: 1:100 at A1

drawn: JG

chk'd: JS

job: 4901

dwg: 1101

rev: A