



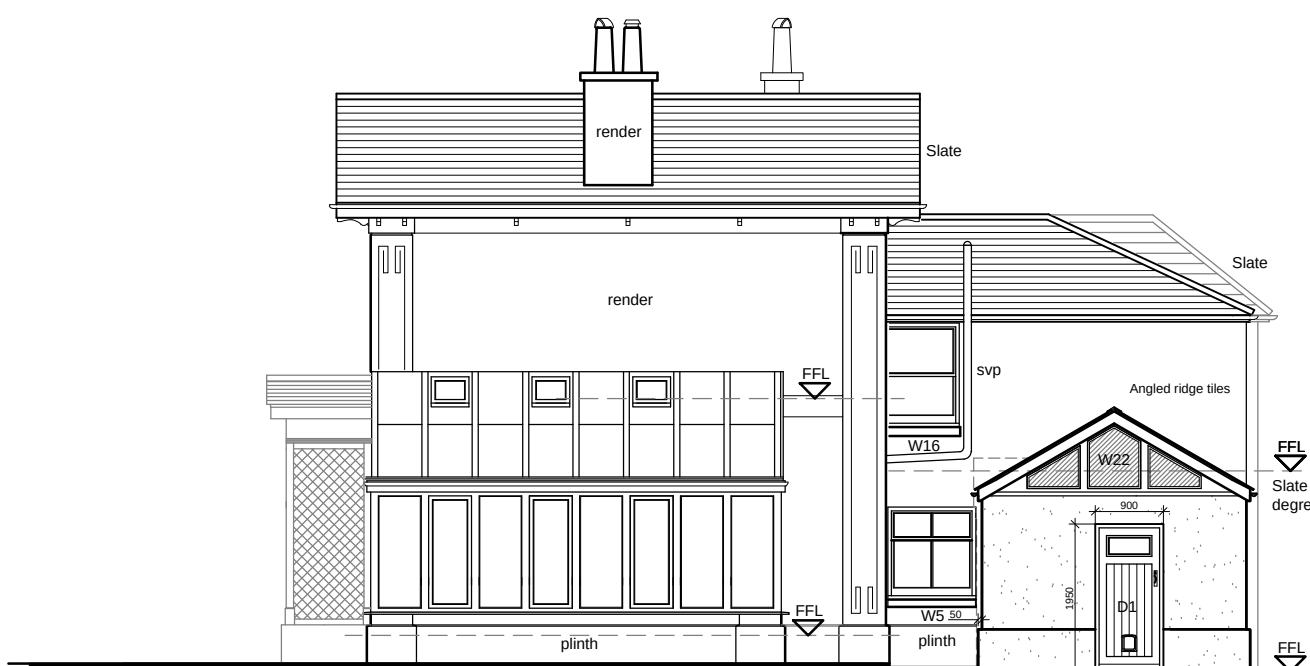

Proposed South Elevation

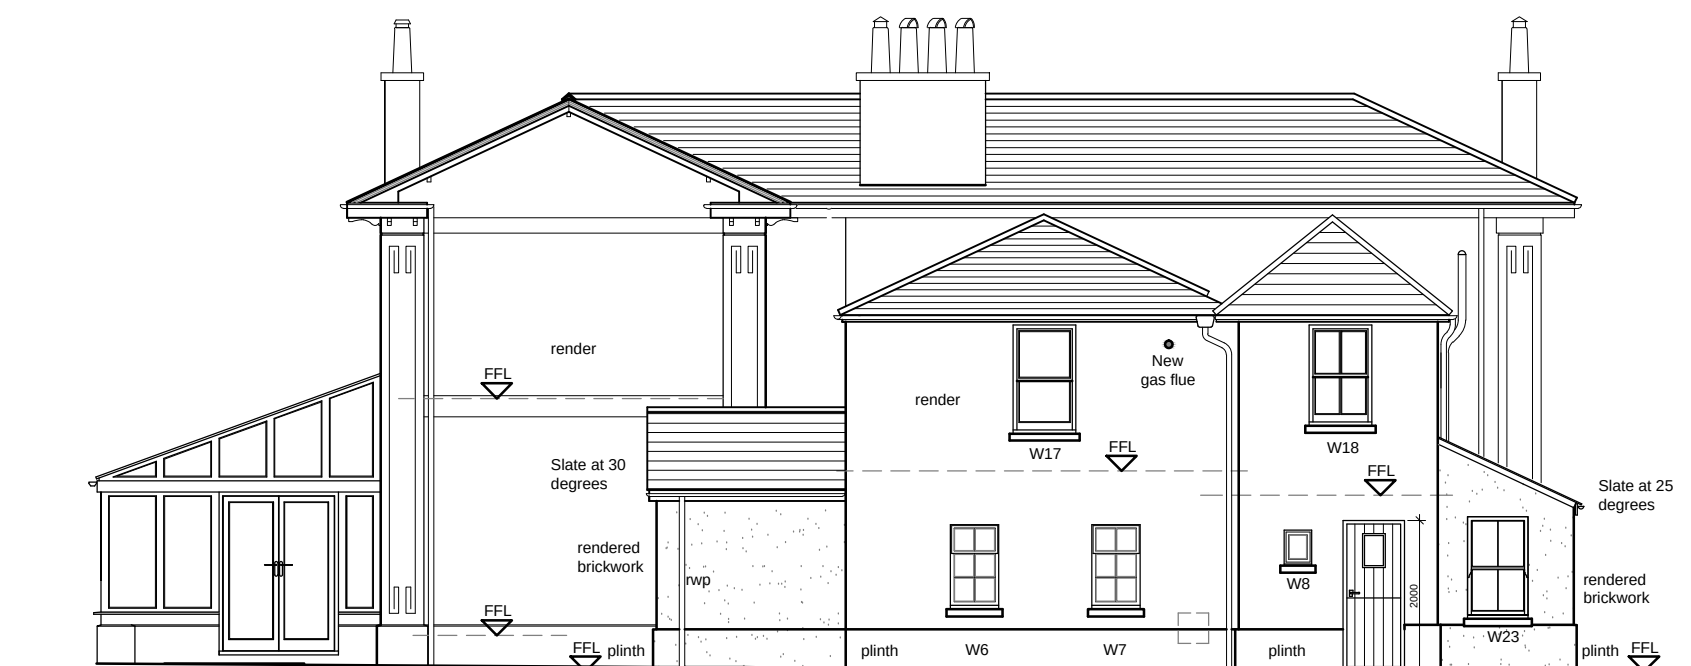


Proposed East Elevation




Proposed North Elevation




Proposed West Elevation

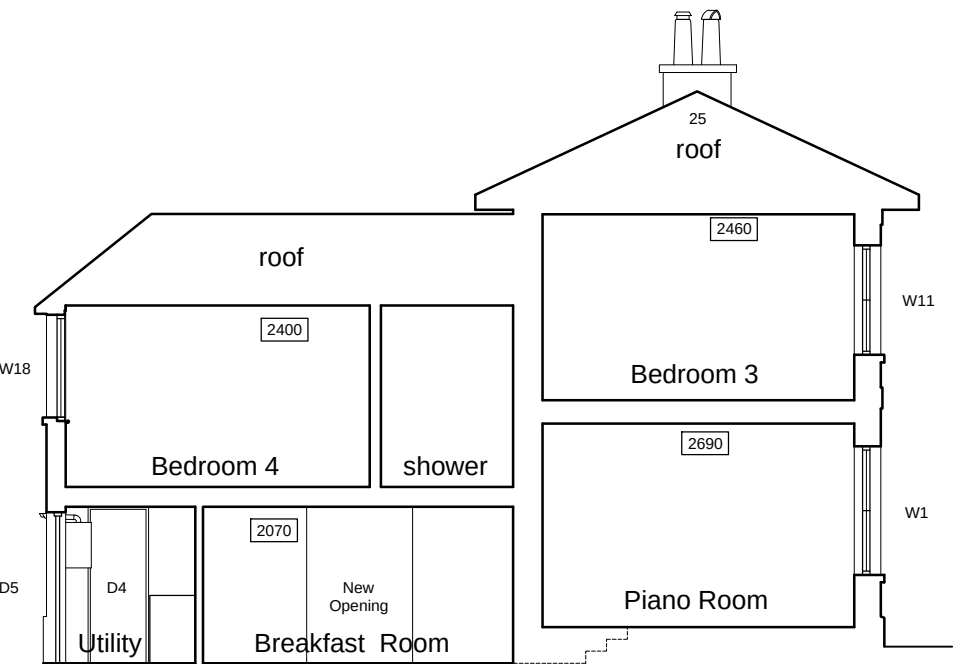


Proposed Cross Section AA

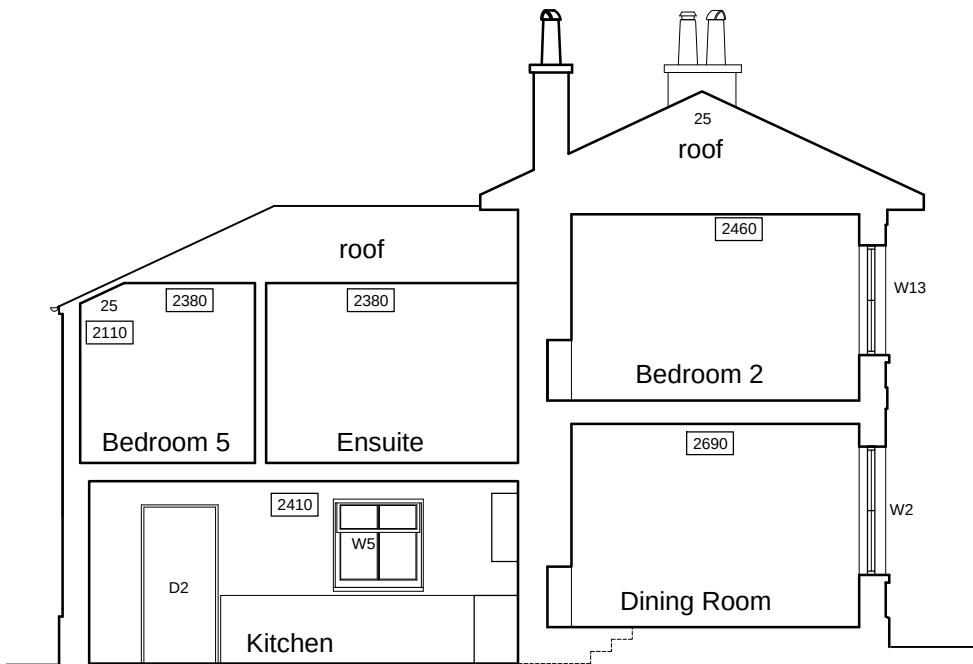


Proposed Cross Section BB

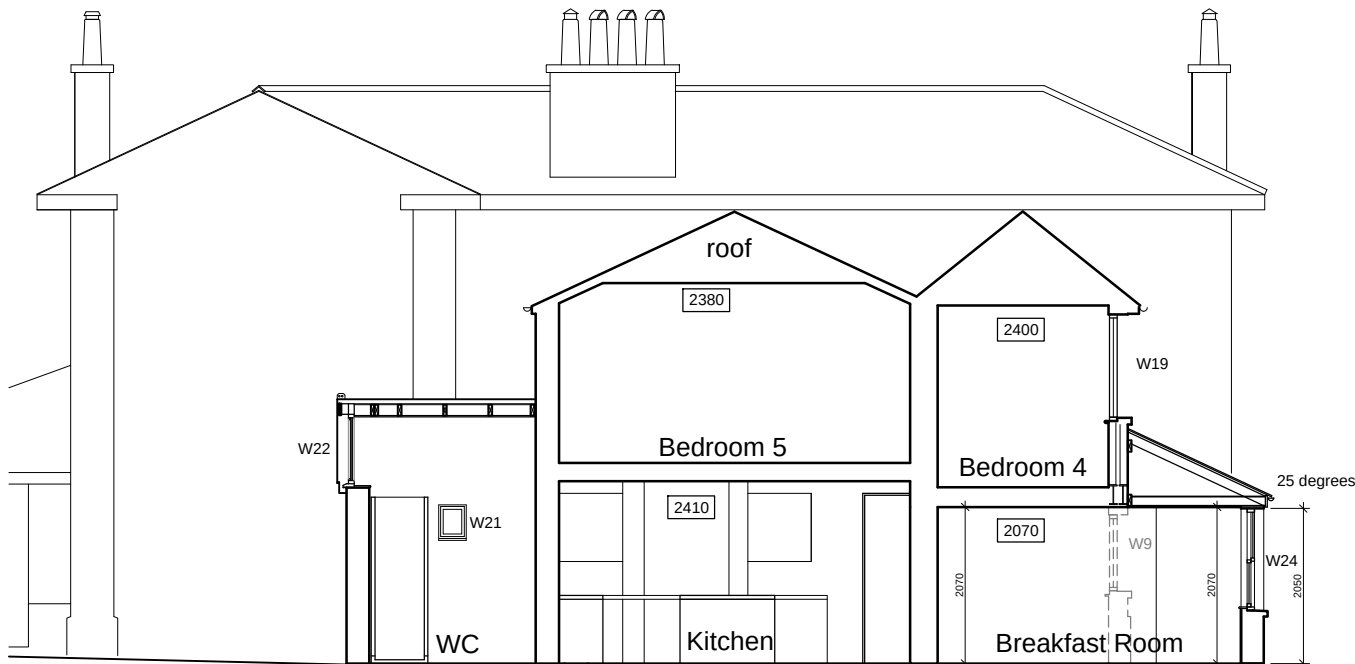




Proposed Cross Section CC

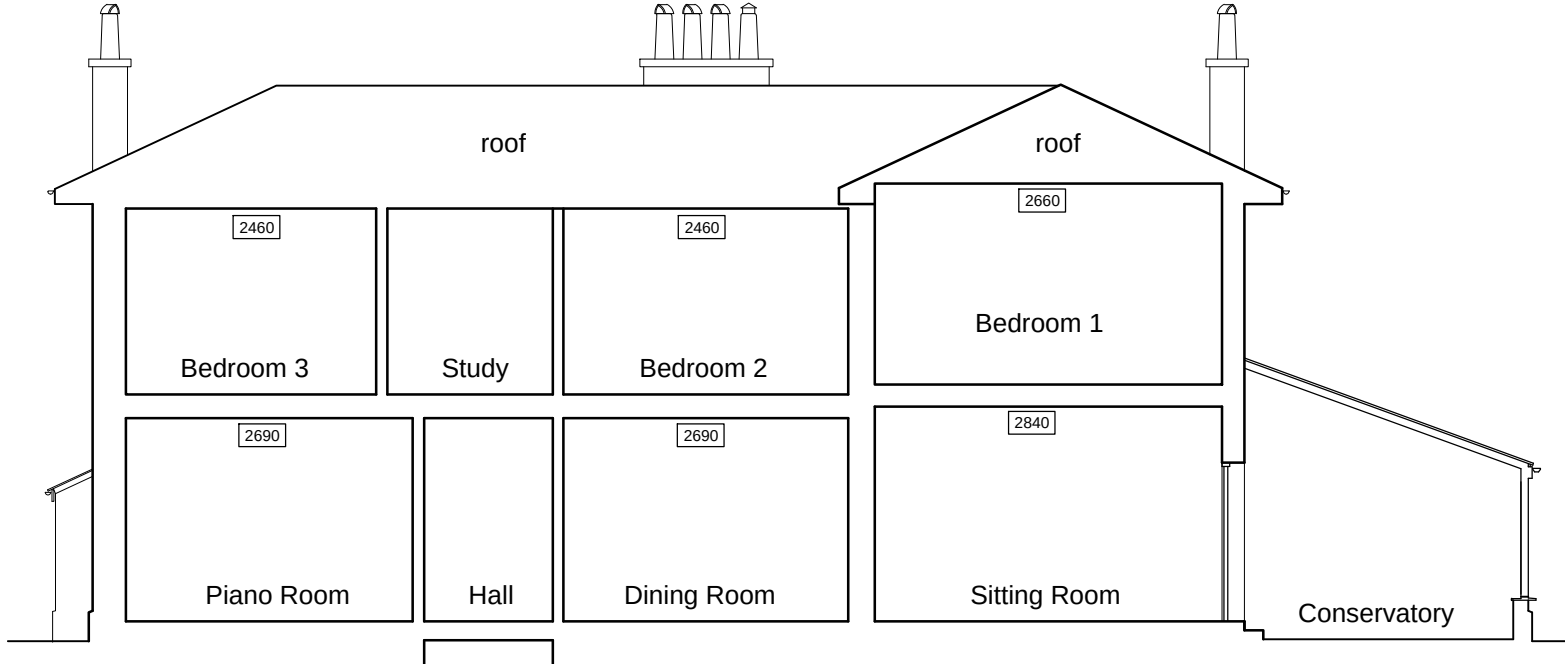

Proposed Cross Section DD

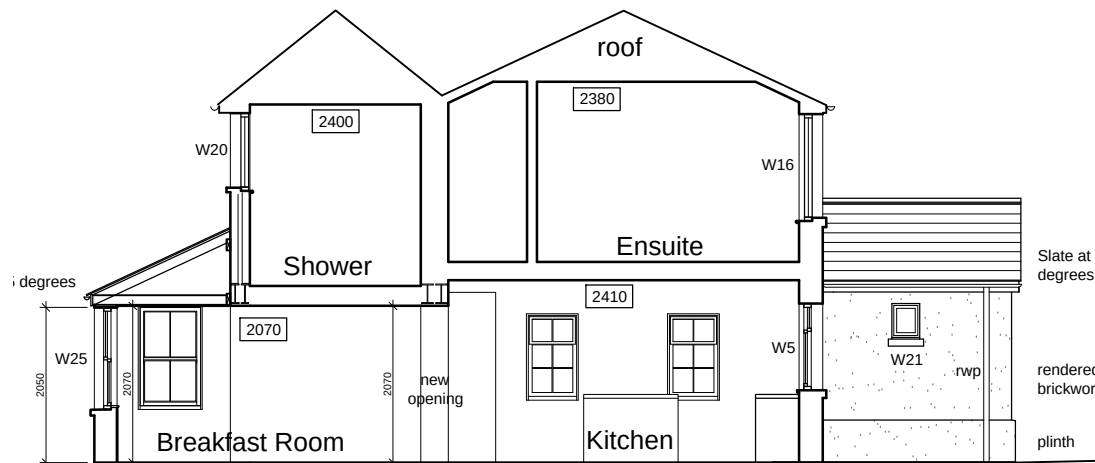

Proposed Cross Section EE

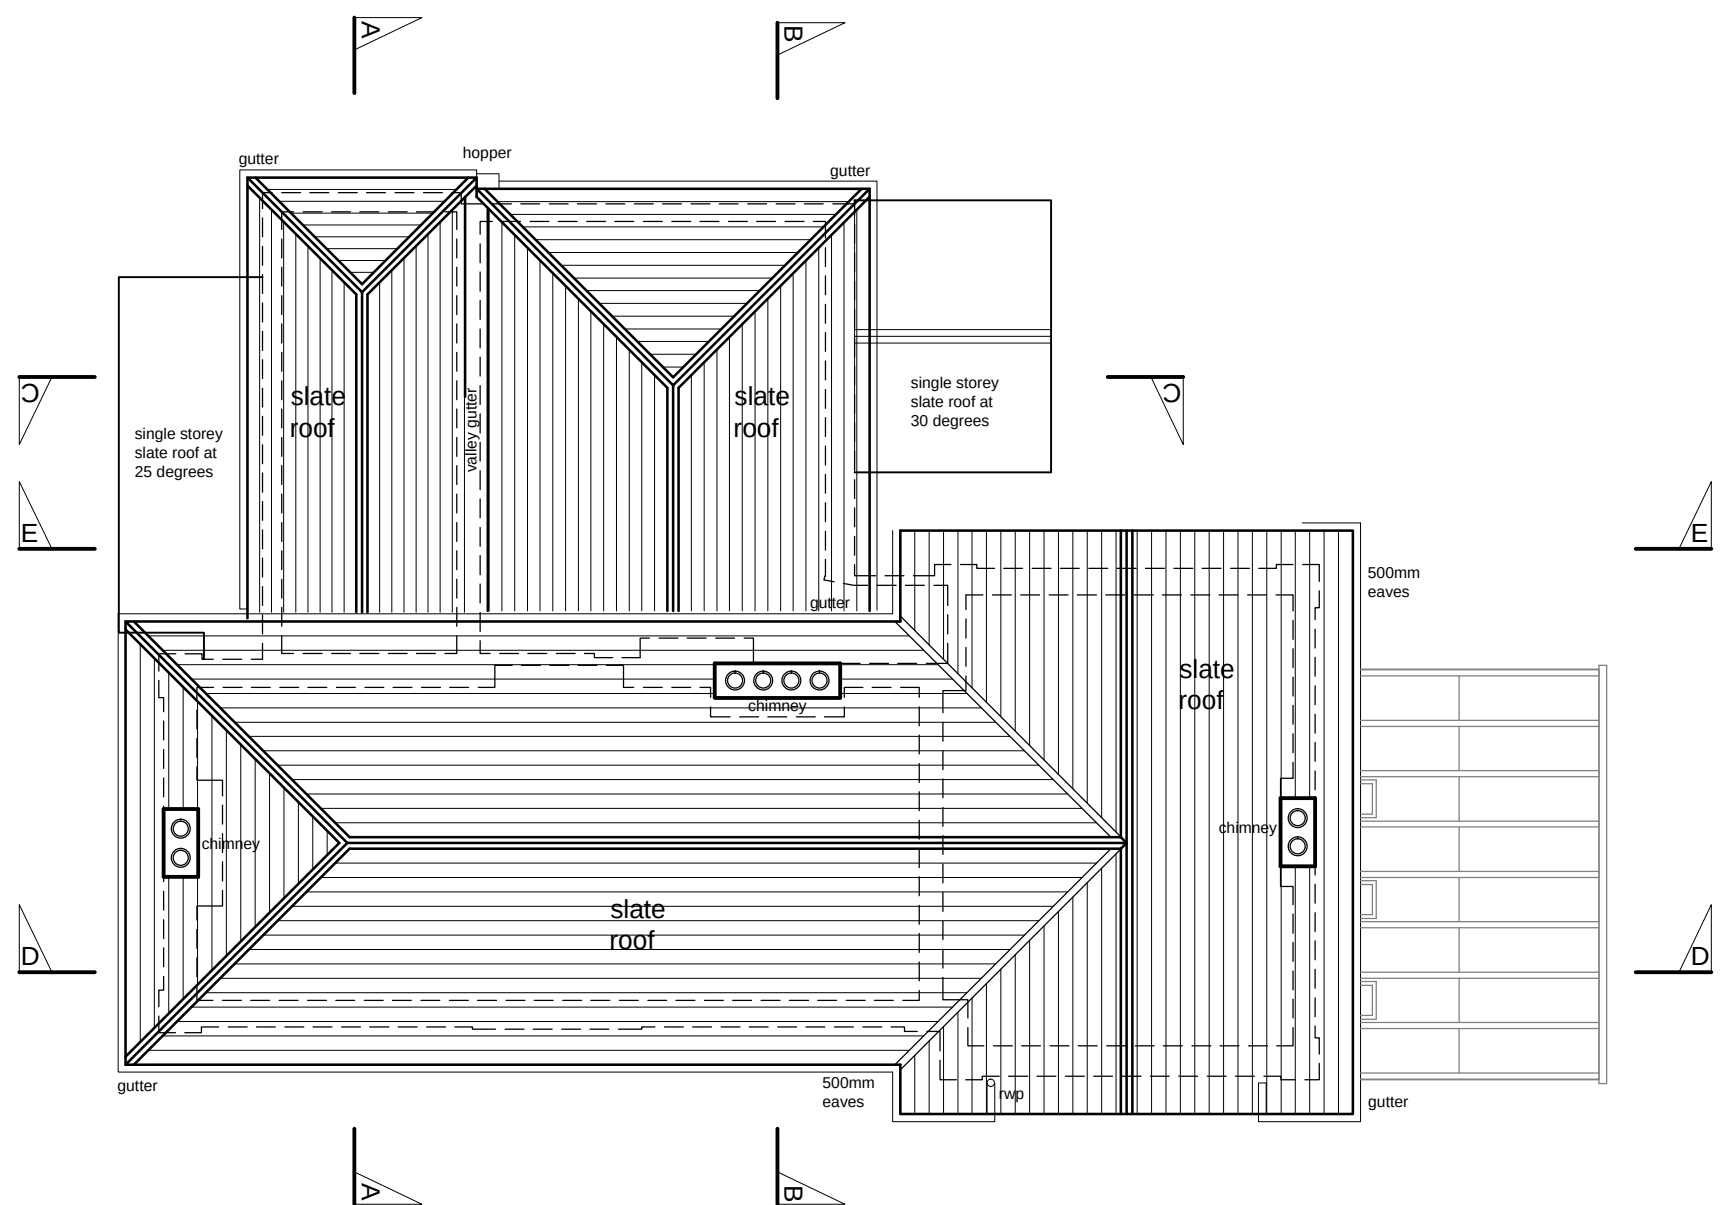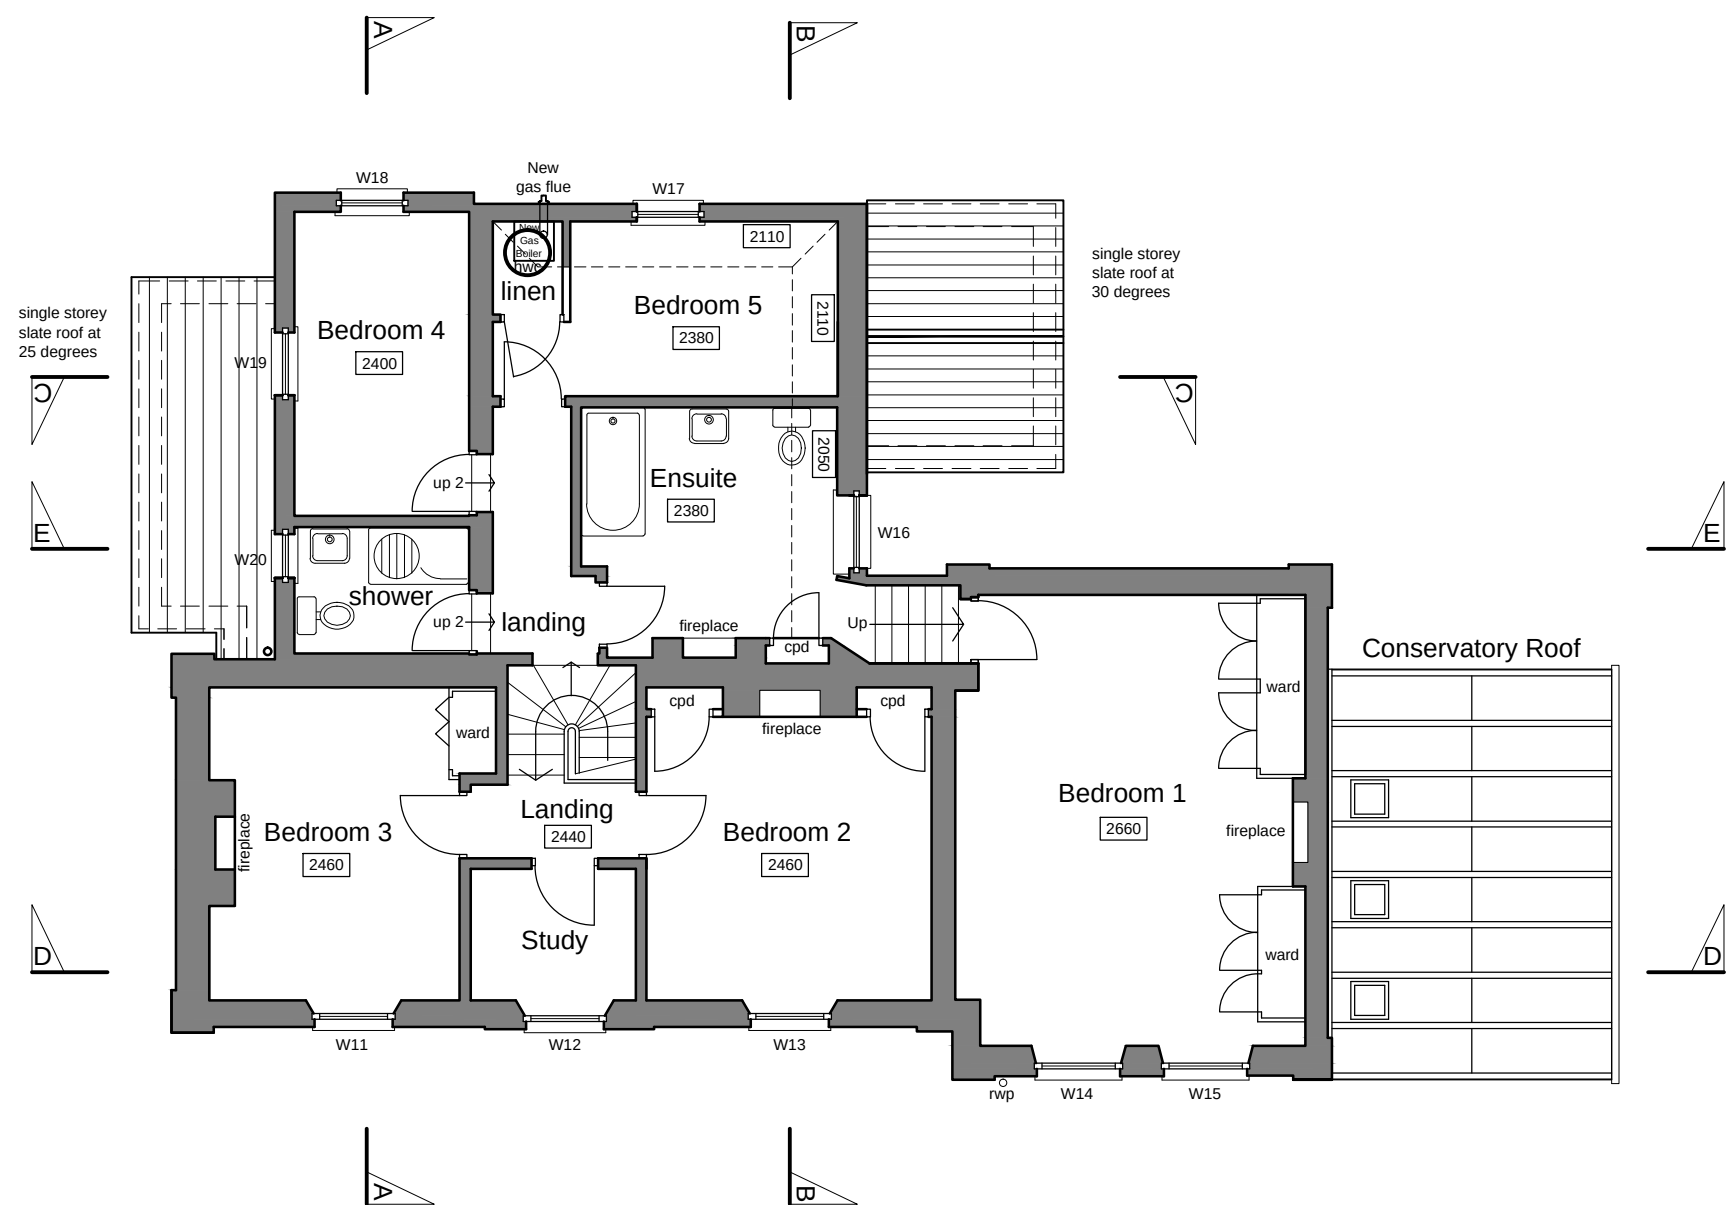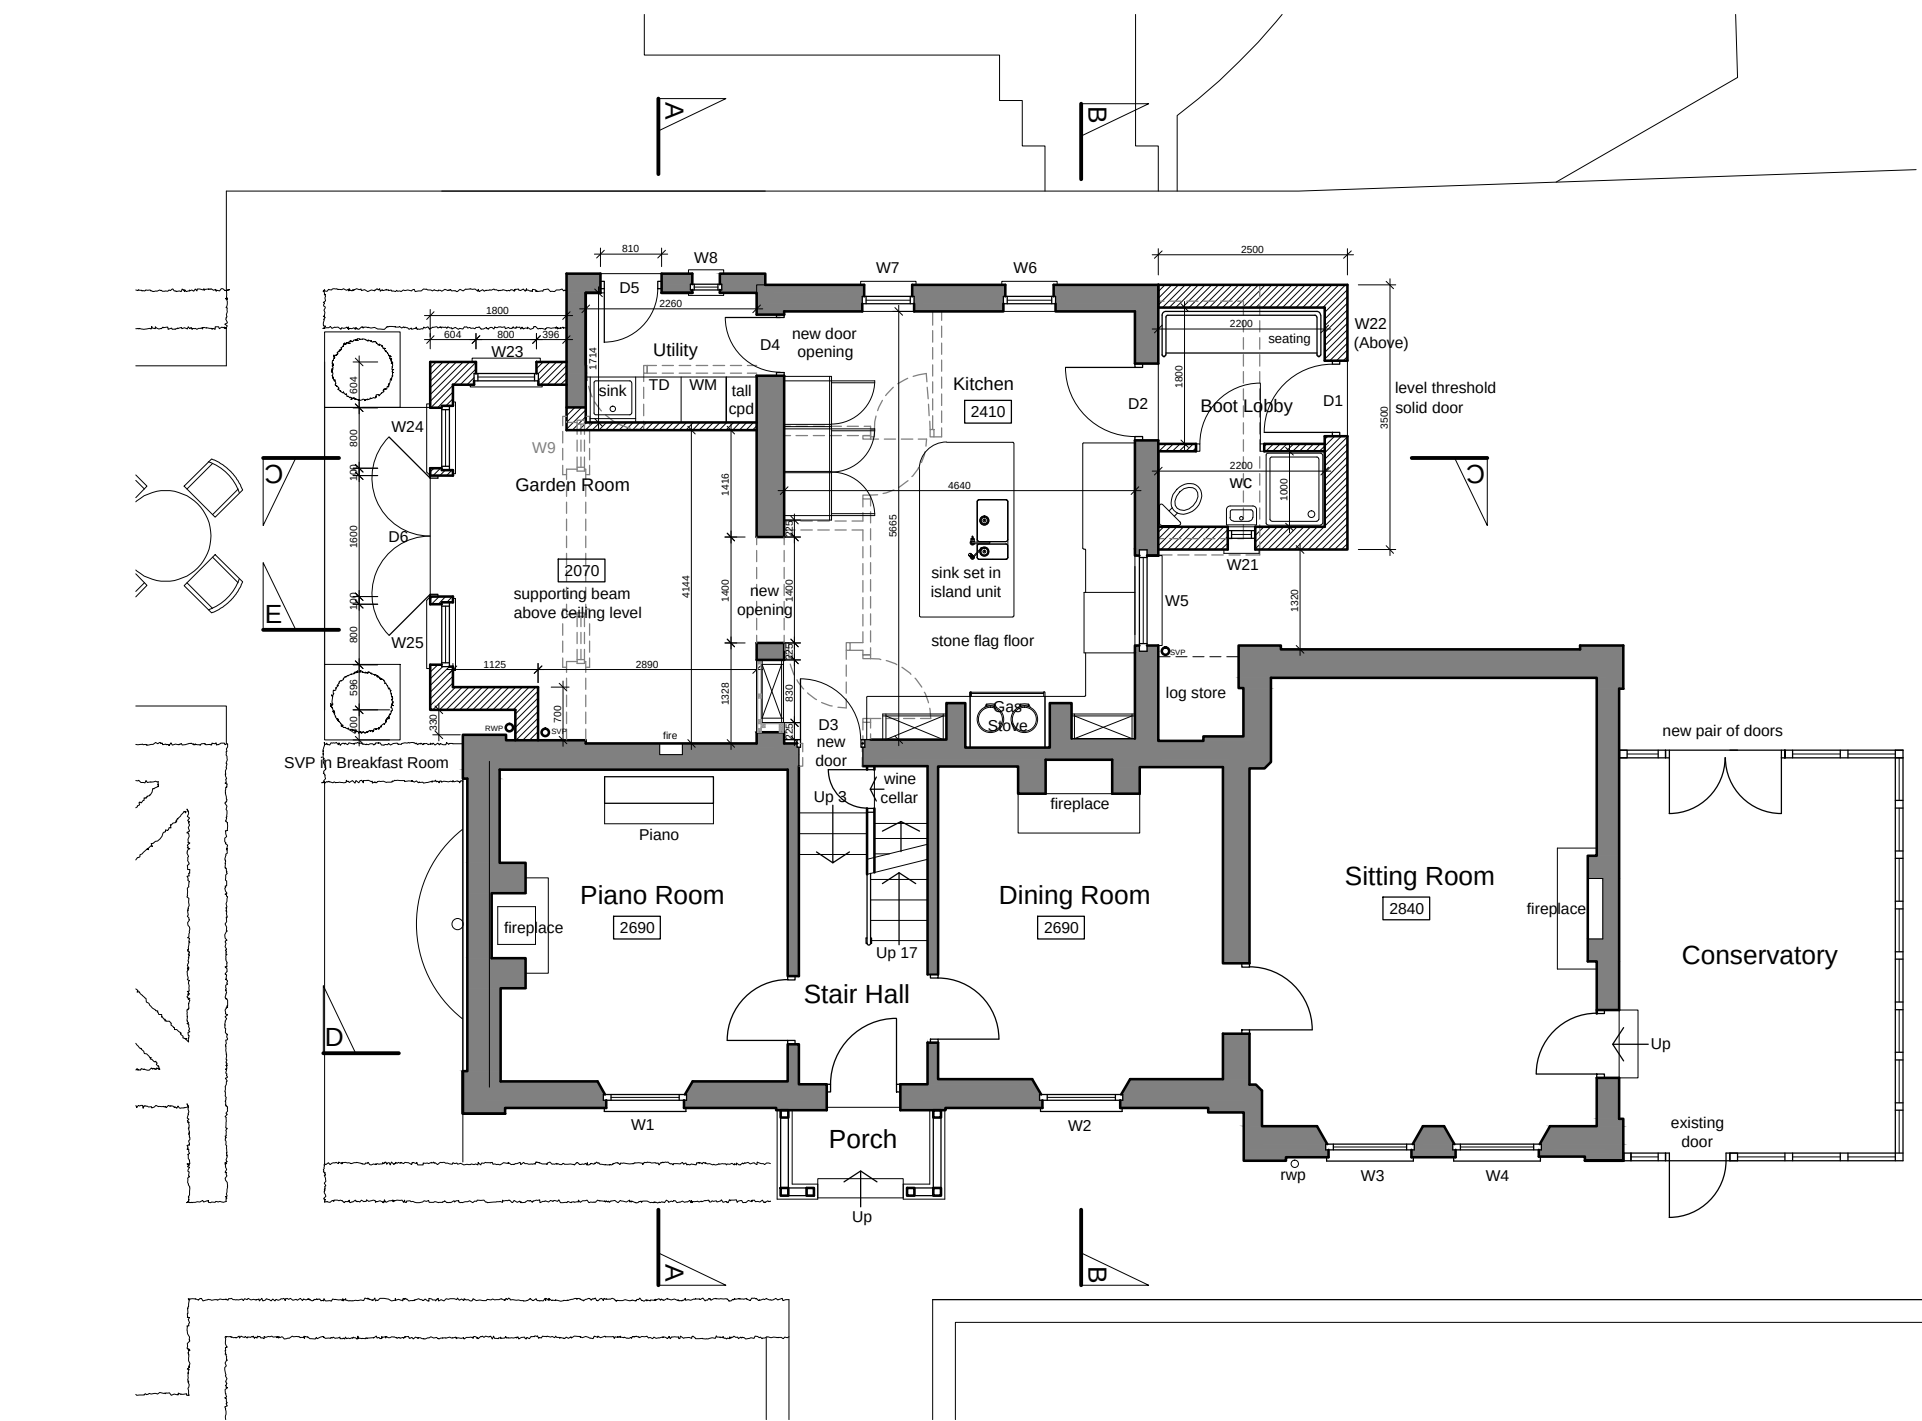

notes:

revisions:

- | | | | |
|----|----------|-----|--|
| -- | 12.12.12 | JG | INFORMATION |
| A | 28.02.13 | SJB | Kitchen layout and boot lobby updated |
| B | 04.03.13 | SJB | Breakfast room amendments, Boot Lobby pitch amended |
| C | 12.03.13 | SJB | Window refs amended, opening to breakfast room amended, gas boiler & flue position, D4 swing amended |
| D | 18.03.13 | SJB | Garden layout added. General updates. For Planning |

revisions:

Mr & Mrs Holden

Alterations & Extension

15 HOLLOW LANE, HAYLING ISLAND

drawing information

title: PROPOSED ELEVATIONS
SECTIONS AND PLANS

status: LISTED BUILDING & PLANNING
date: DECEMBER 2012
scale: 1:100 at A1
drawn: JG
chk'd: JS

pwparchitects

PWP Architects Ltd 61 South Street, Havant, Hampshire PO9 1BZ
t: 02392 482494 f: 02392 481152

e: design@pwp-architects.com
w: www.pwp-architects.com

job: 4901 dwg: 1201 rev: D



NOTE: The contractor is responsible for checking all site dimensions and levels. These should be checked prior to the ordering of any components and before the commencement of the works. All discrepancies should be brought to the attention of the Contract Administrator