

NOTES

- 1) ALL DIMENSIONS TO BE CHECKED ON SITE AND NOT SCALED FROM THIS DRAWING.
2) MALCOLM HOLLS SHALL BE INFORMED IN WRITING OF ANY DISCREPANCIES.
3) ALL DIMENSIONS ARE IN MILLIMETERS ONLY.

KEY

- [L] SECURITY LIGHTING
[A] ALARM BOXING
[C] CIGARETTE BOX
[S] SENSOR
FE FIRE EXIT
[S] SIGNAGE
[CCTV] CCTV
[V] VENT

REVISIONS

No.	Date	Amendments	Initial

THIS DRAWING IS FOR THE FOLLOWING PURPOSE ONLY:
PRELIMINARY ☐ TENDER ☐ CONSTRUCTION ☐
SKETCH ☐ MEASURED SURVEY ☒ CONTRACT ☐

TITLE
Existing Elevations

CLIENT
Howden Joinery Properties Limited

PROJECT NAME
**Unit 3,
Aysgarth Road,
Waterlooville,
Hampshire, PO7 7UG**

malcolm hollis

5 Brooks Court
Kirtling Street
London SW8 5BP

T 020 7622 9555
F 020 7627 9850
W malcolmhollis.com

DRAWN BY
MPF

DATE
Jan 2014


SCALE
1:100 @ A1

CHECKED
PJH


DRAWING NO.

REV. NO.


36767_03

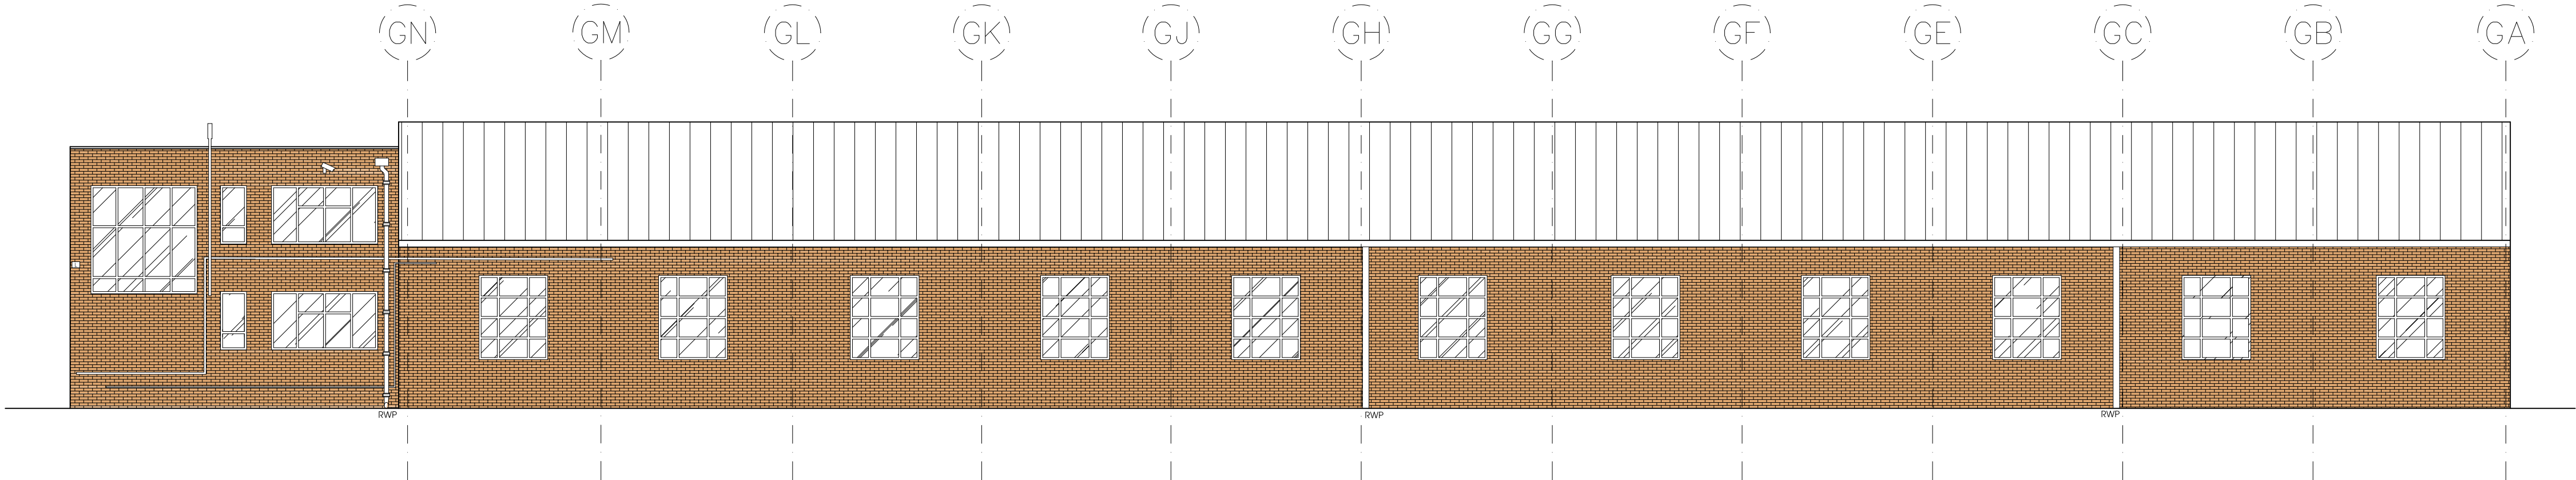


Existing South Elevation
SCALE 1:100

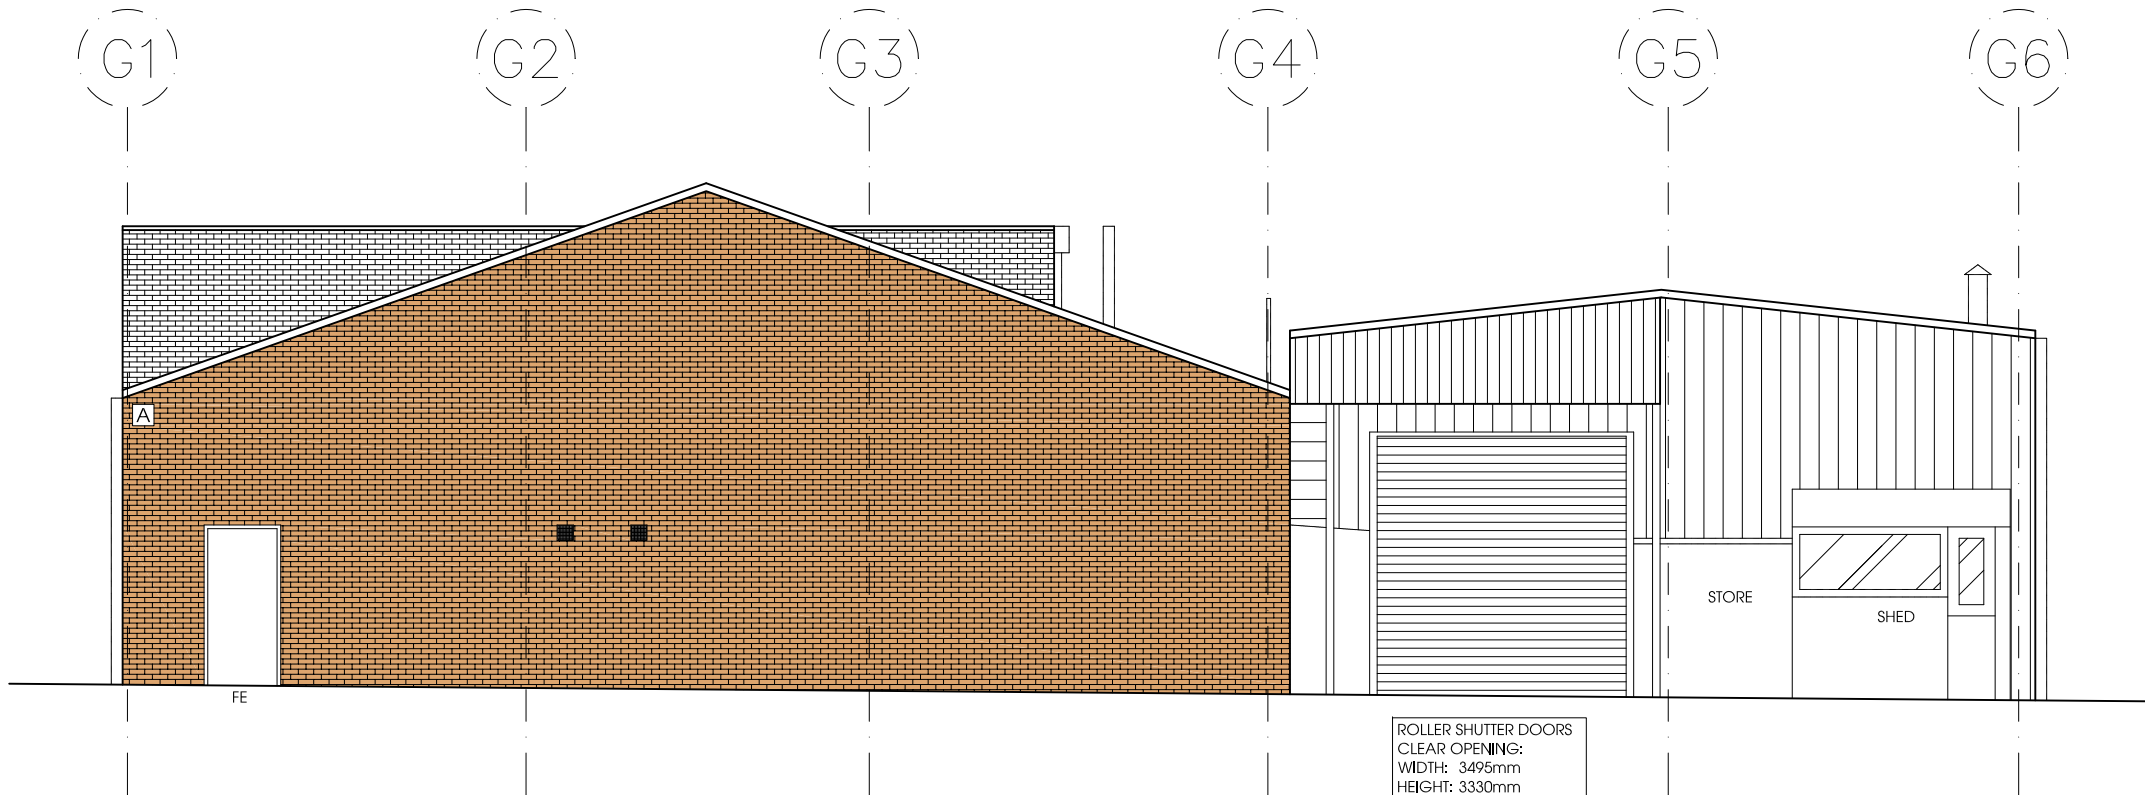

Existing West Elevation
SCALE 1:100

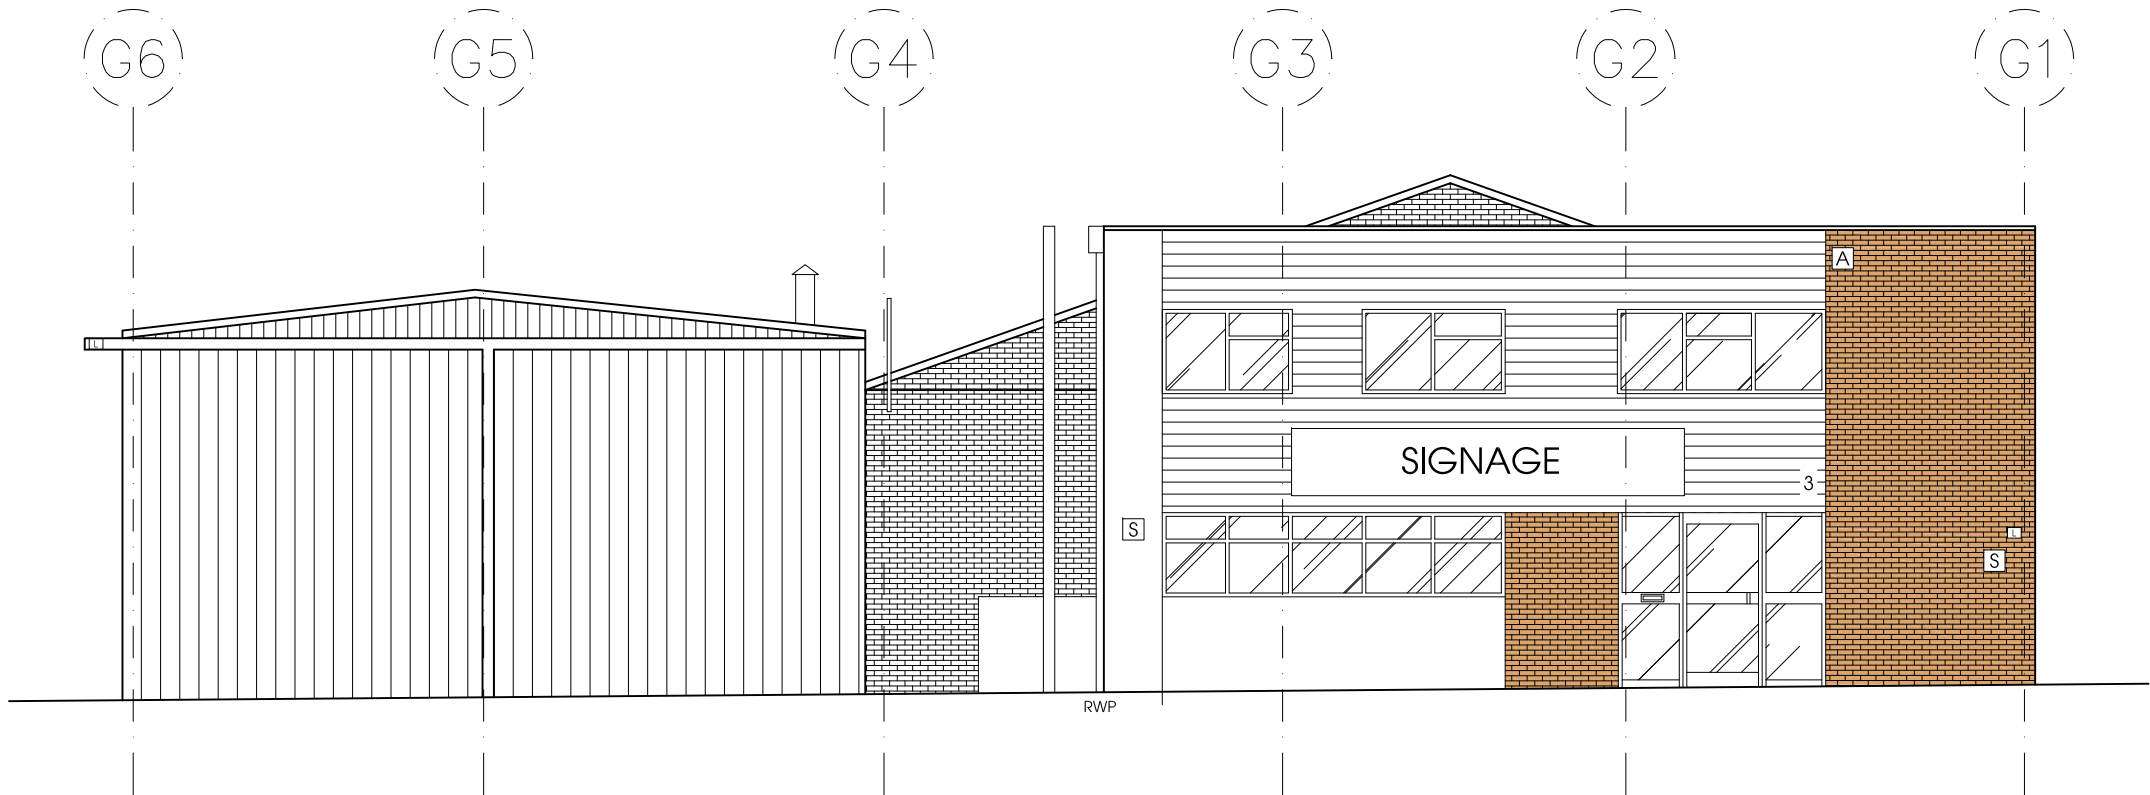

Existing East Elevation
SCALE 1:100

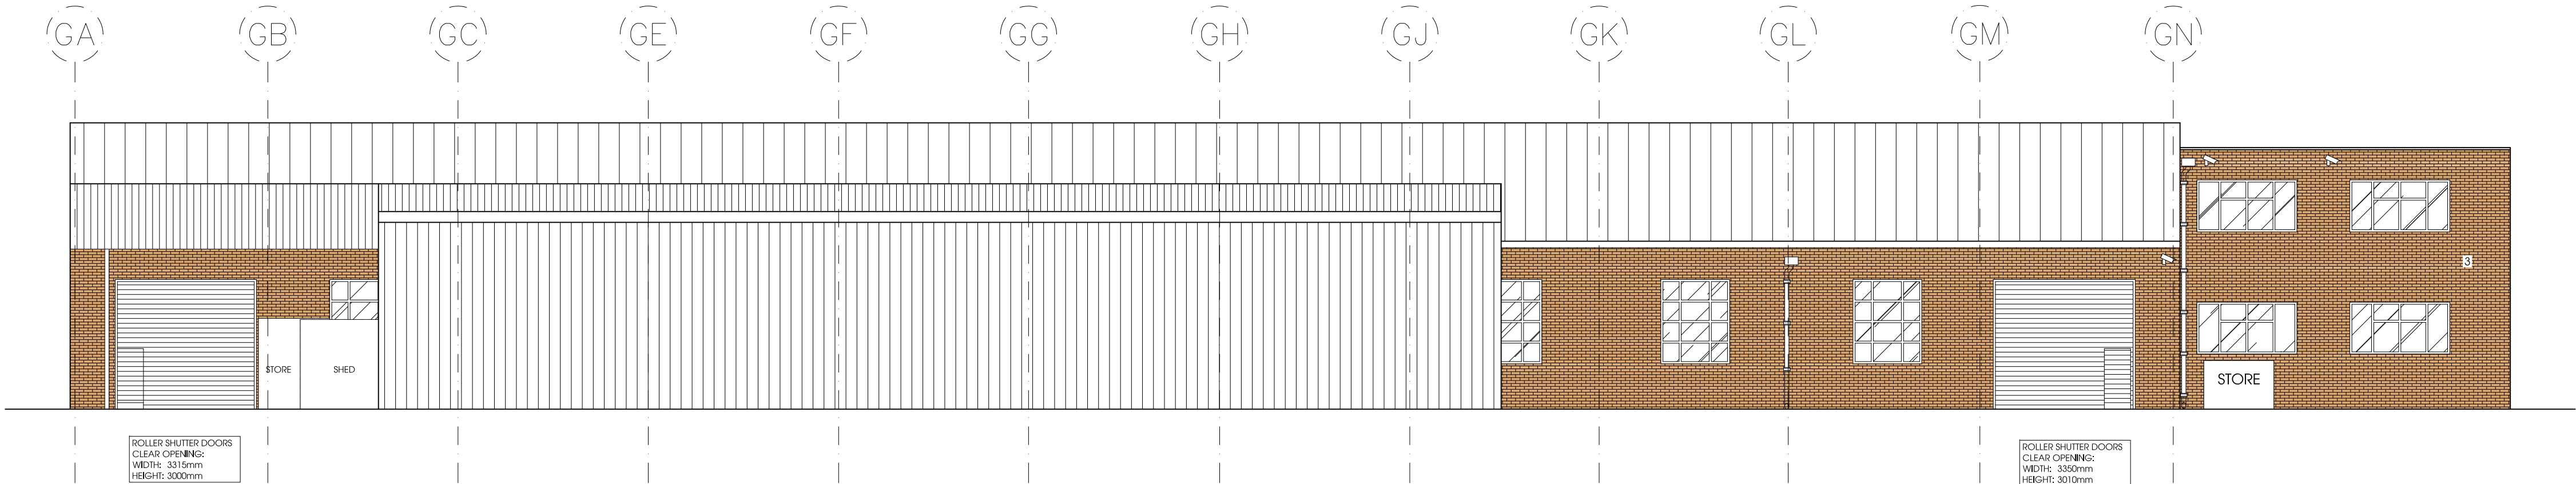

Existing North Elevation
SCALE 1:100

