




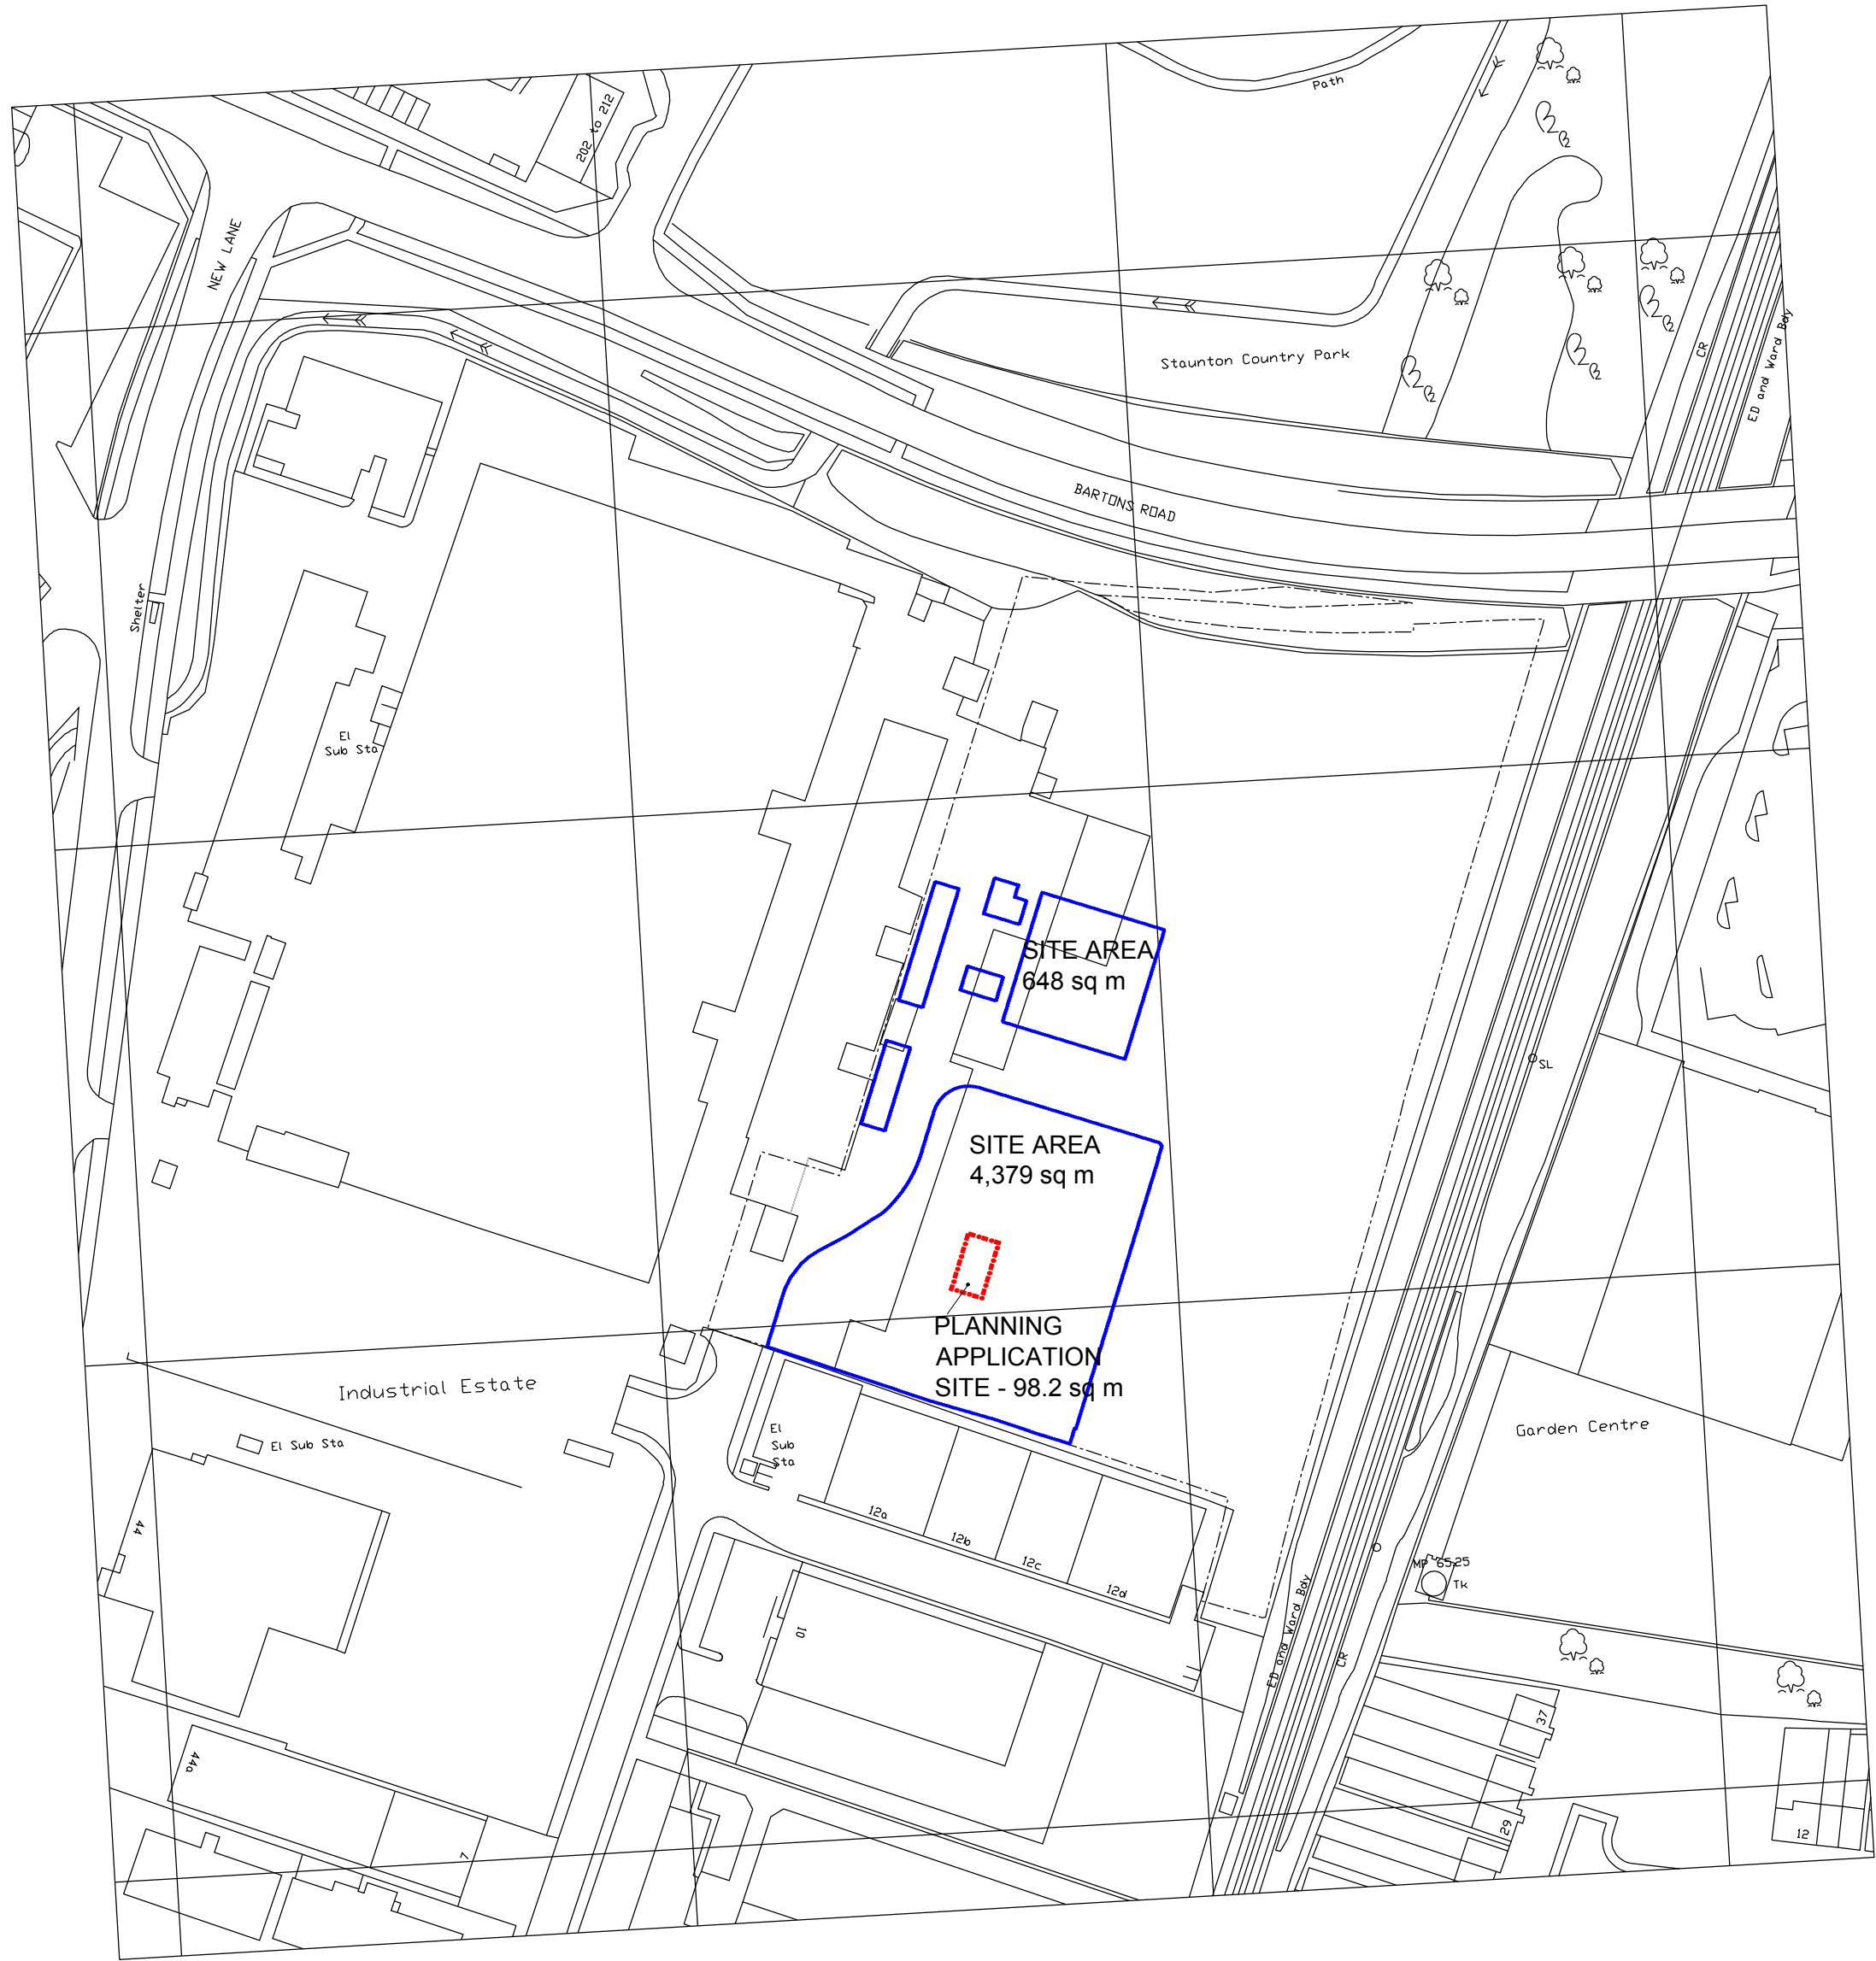

LOCATION PLAN 1:1250

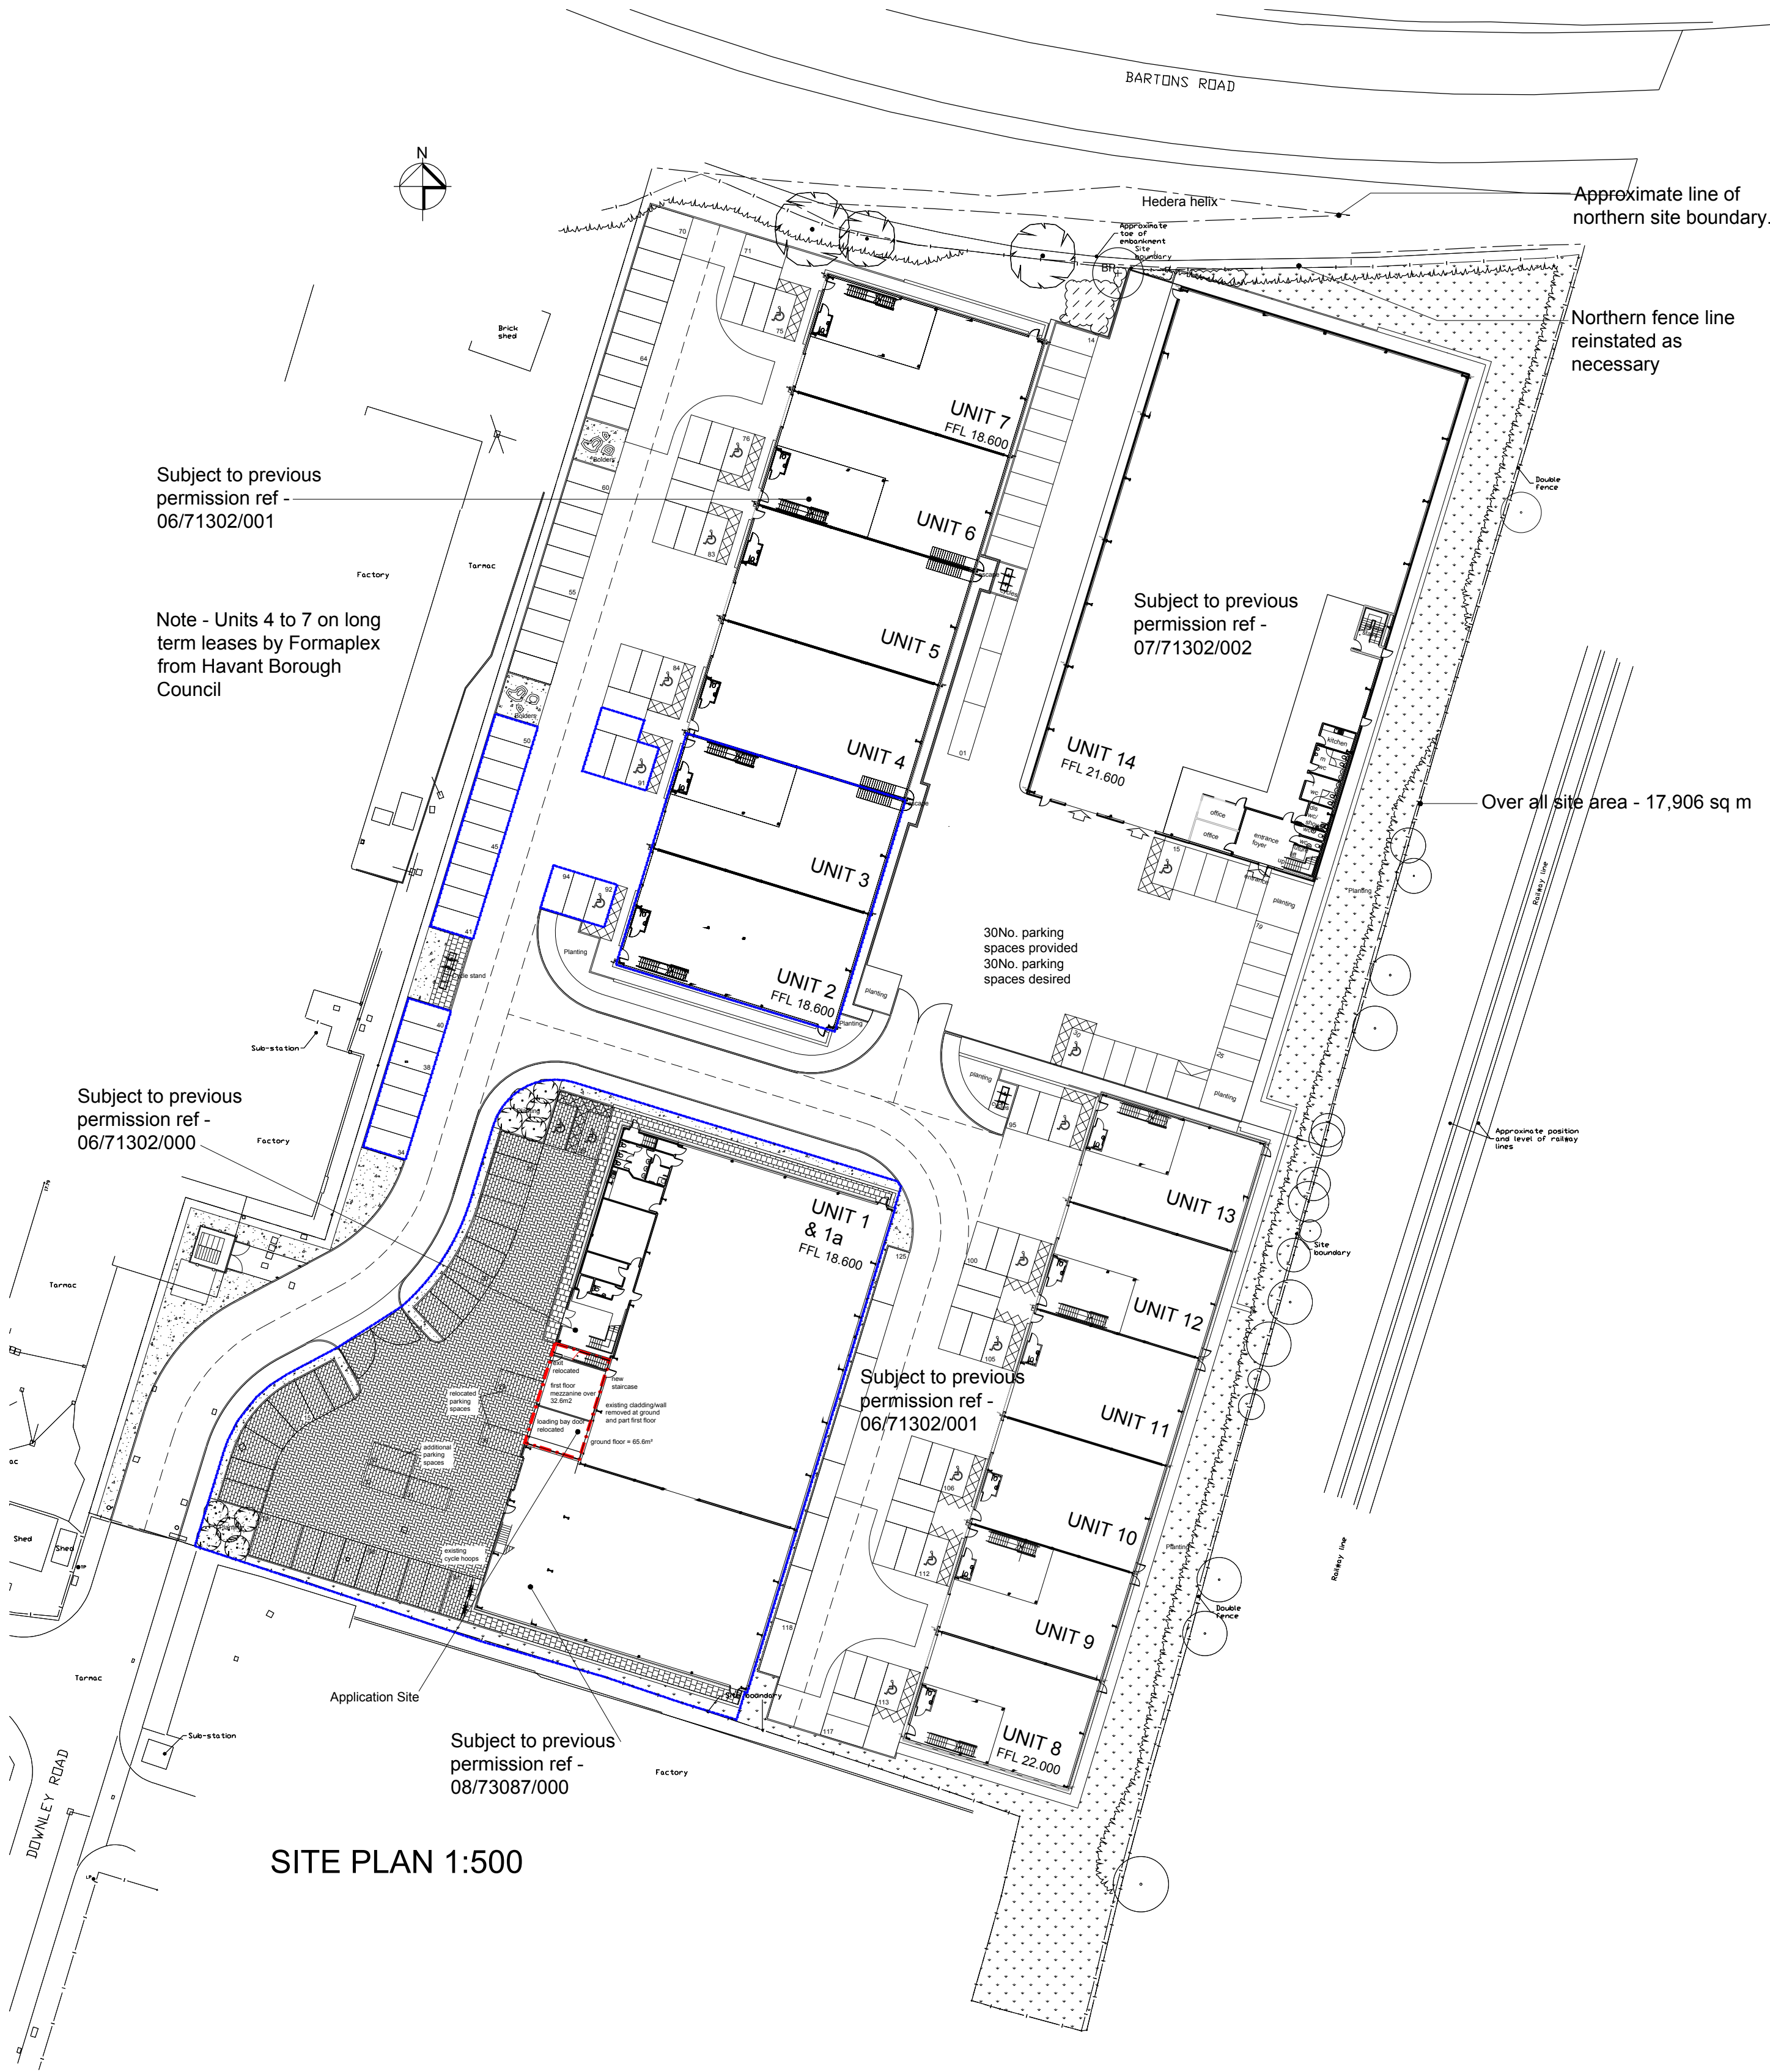

SITE PLAN 1:500

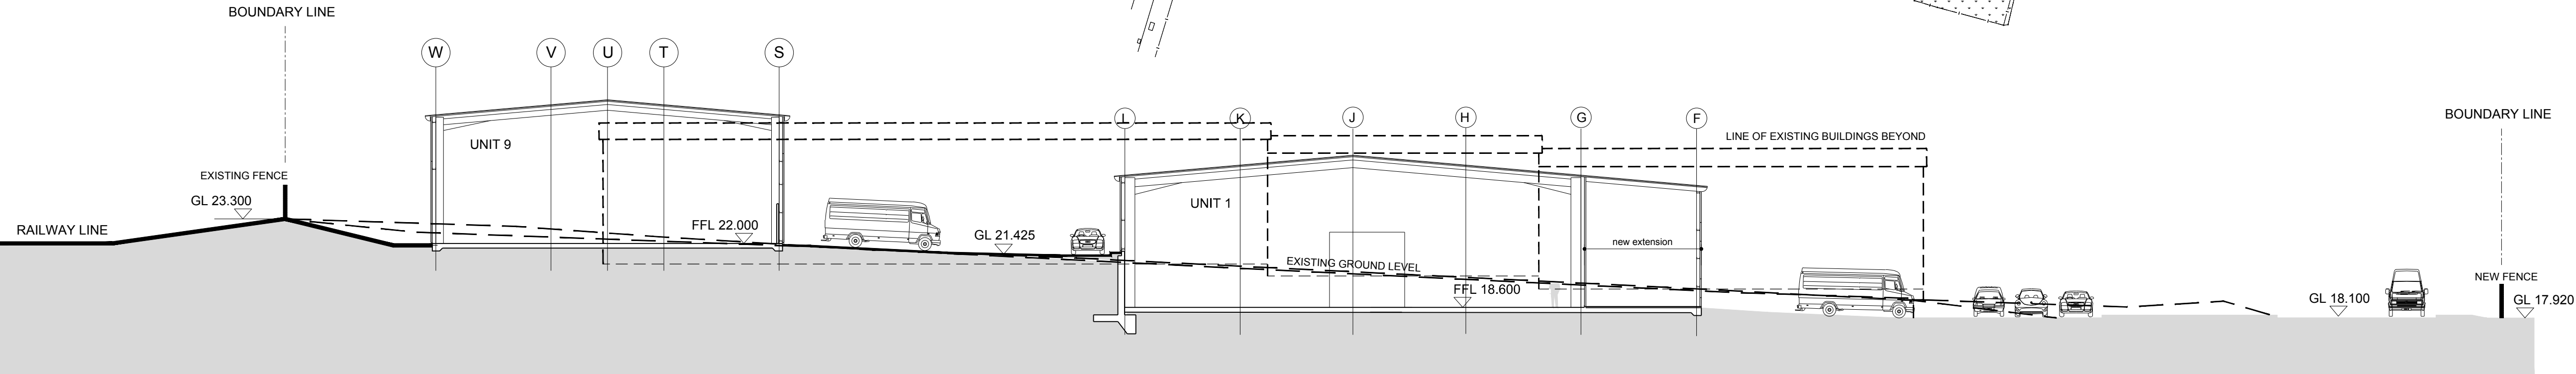

SITE CROSS SECTION 1:200

This drawing is the copyright of Harding Neill & Watson, Architects.
All dimensions must be verified on site prior to construction.
Ordnance Survey Licence No. AR376302

Rev	Amendments	By	Chkd	Date



HNW Architects, 11 West Pallant, Chichester, West Sussex, PO19 1TB
Tel: 01243 533300 Fax: 01243 533311 E-mail: hnw@hnw.co.uk www.hnw.co.uk

Project
**FORMAPLEX OFFICE EXTENSION
HAVANT**

Drawing Title
**PROPOSED FORMAPLEX EXTENSION
LOCATION PLAN, SITE PLAN
site cross section**

Drawing Status
PLANNING

Scale
1:1250, 500, 200 @ A1 CP
Date
Oct 2013

Checked By
MB
Date
Oct 2013

Project No.
13035
Drawing No.
P150
Revision

Harding Neill & Watson Limited - Registered No. 3589904