




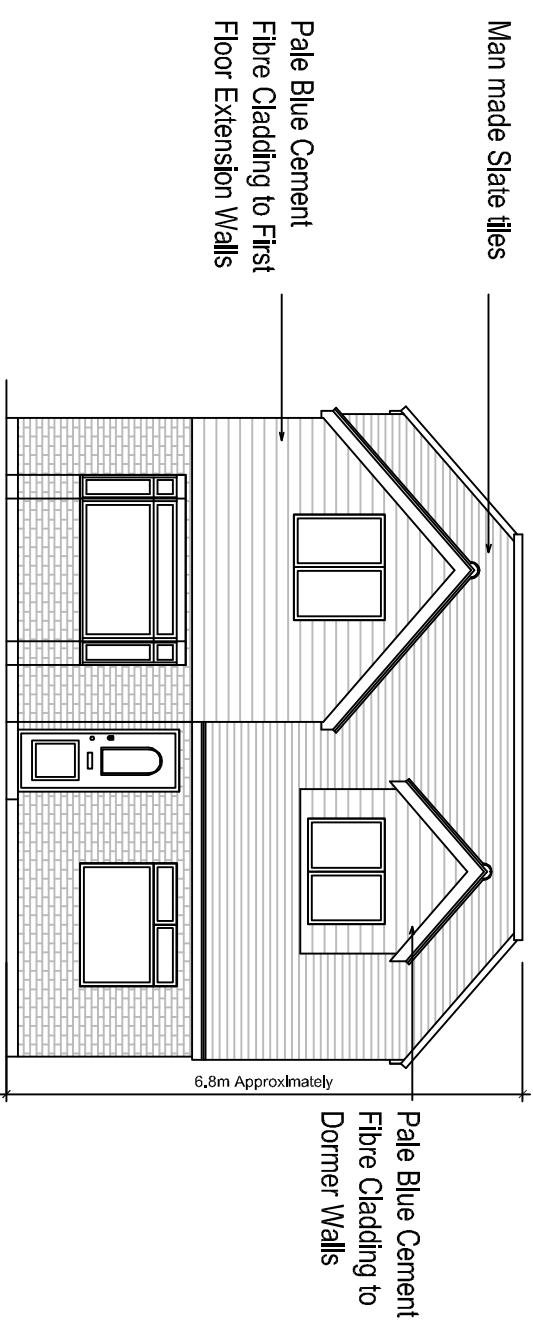


Proposed Front Elevation
Scale 1/100@A3

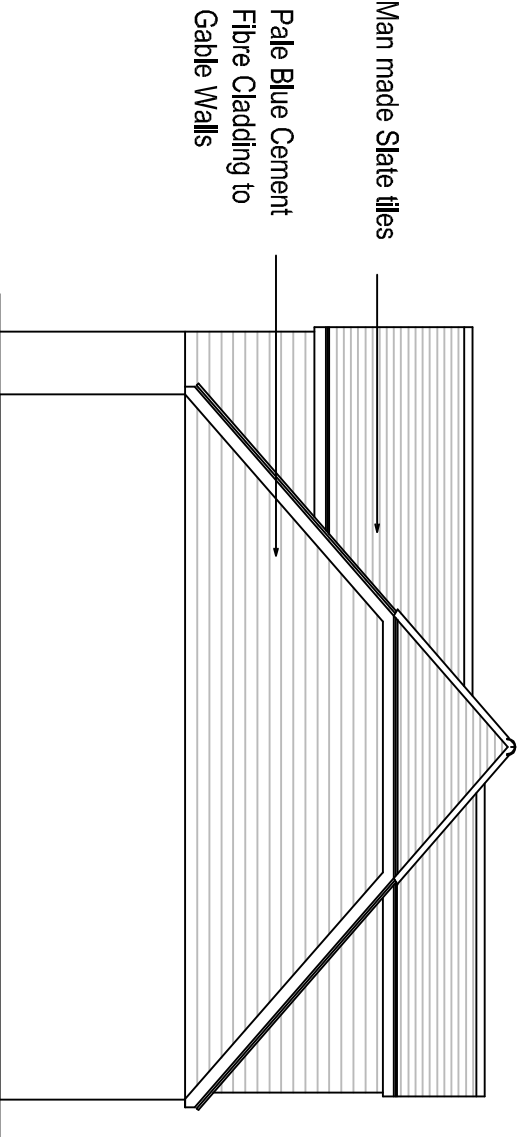

Proposed RHS Elevation
Scale 1/100@A3

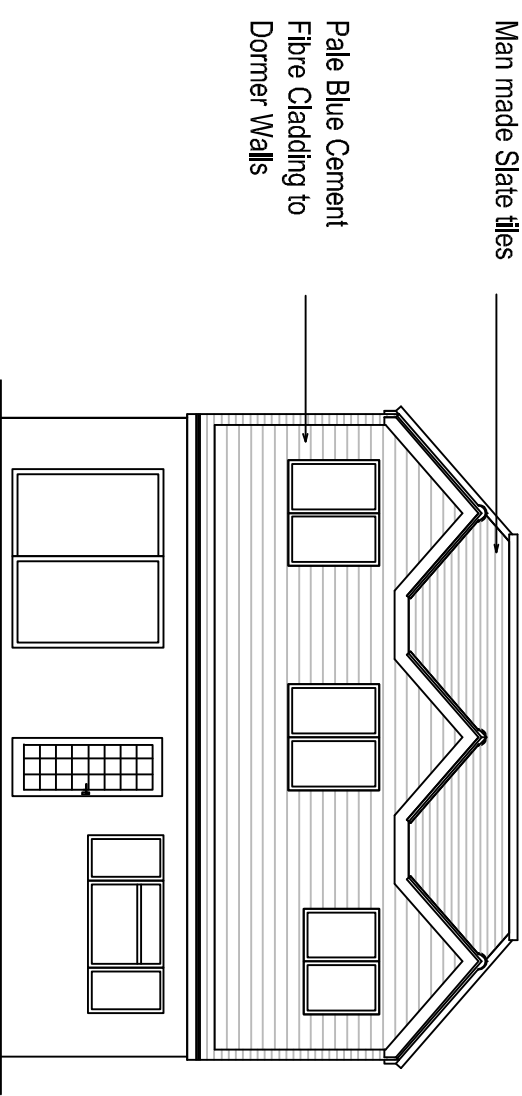

Proposed Rear Elevation
Scale 1/100@A3

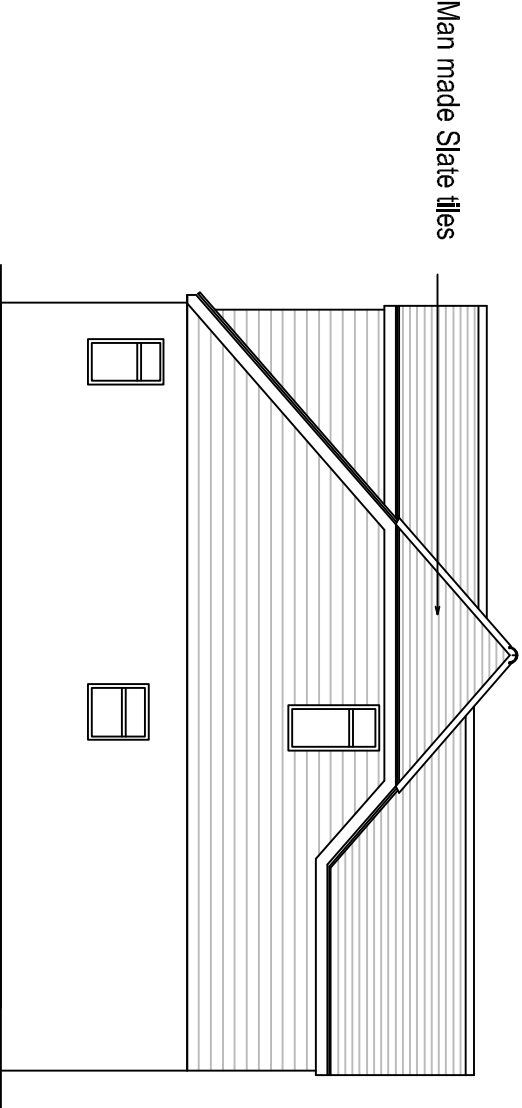

Proposed LHS Elevation
Scale 1/100@A3



SCALE BAR

Your Home Plans Ltd
Drop Anchor, Drift Lane,
Bosham, West Sussex, PO18 8PP
Tel: 01243 572414
june@yourhomeplans.co.uk

Mr & Mrs Khoury
48 Rowlands Road
Waterlooville
Hampshire
PO7 7RU

Proposed Elevations

Project Number: 48ROW-14	Drawing No: 02
Date: 29th May 2014	
Drawn By: Your Home Plans Ltd	
Checked By: JEG	Scale: 1:100