


SITE
PLAN




Ordnance Survey (c) Crown Copyright 2014. All rights reserved. Licence number 100022432

SITE PLAN 1:500

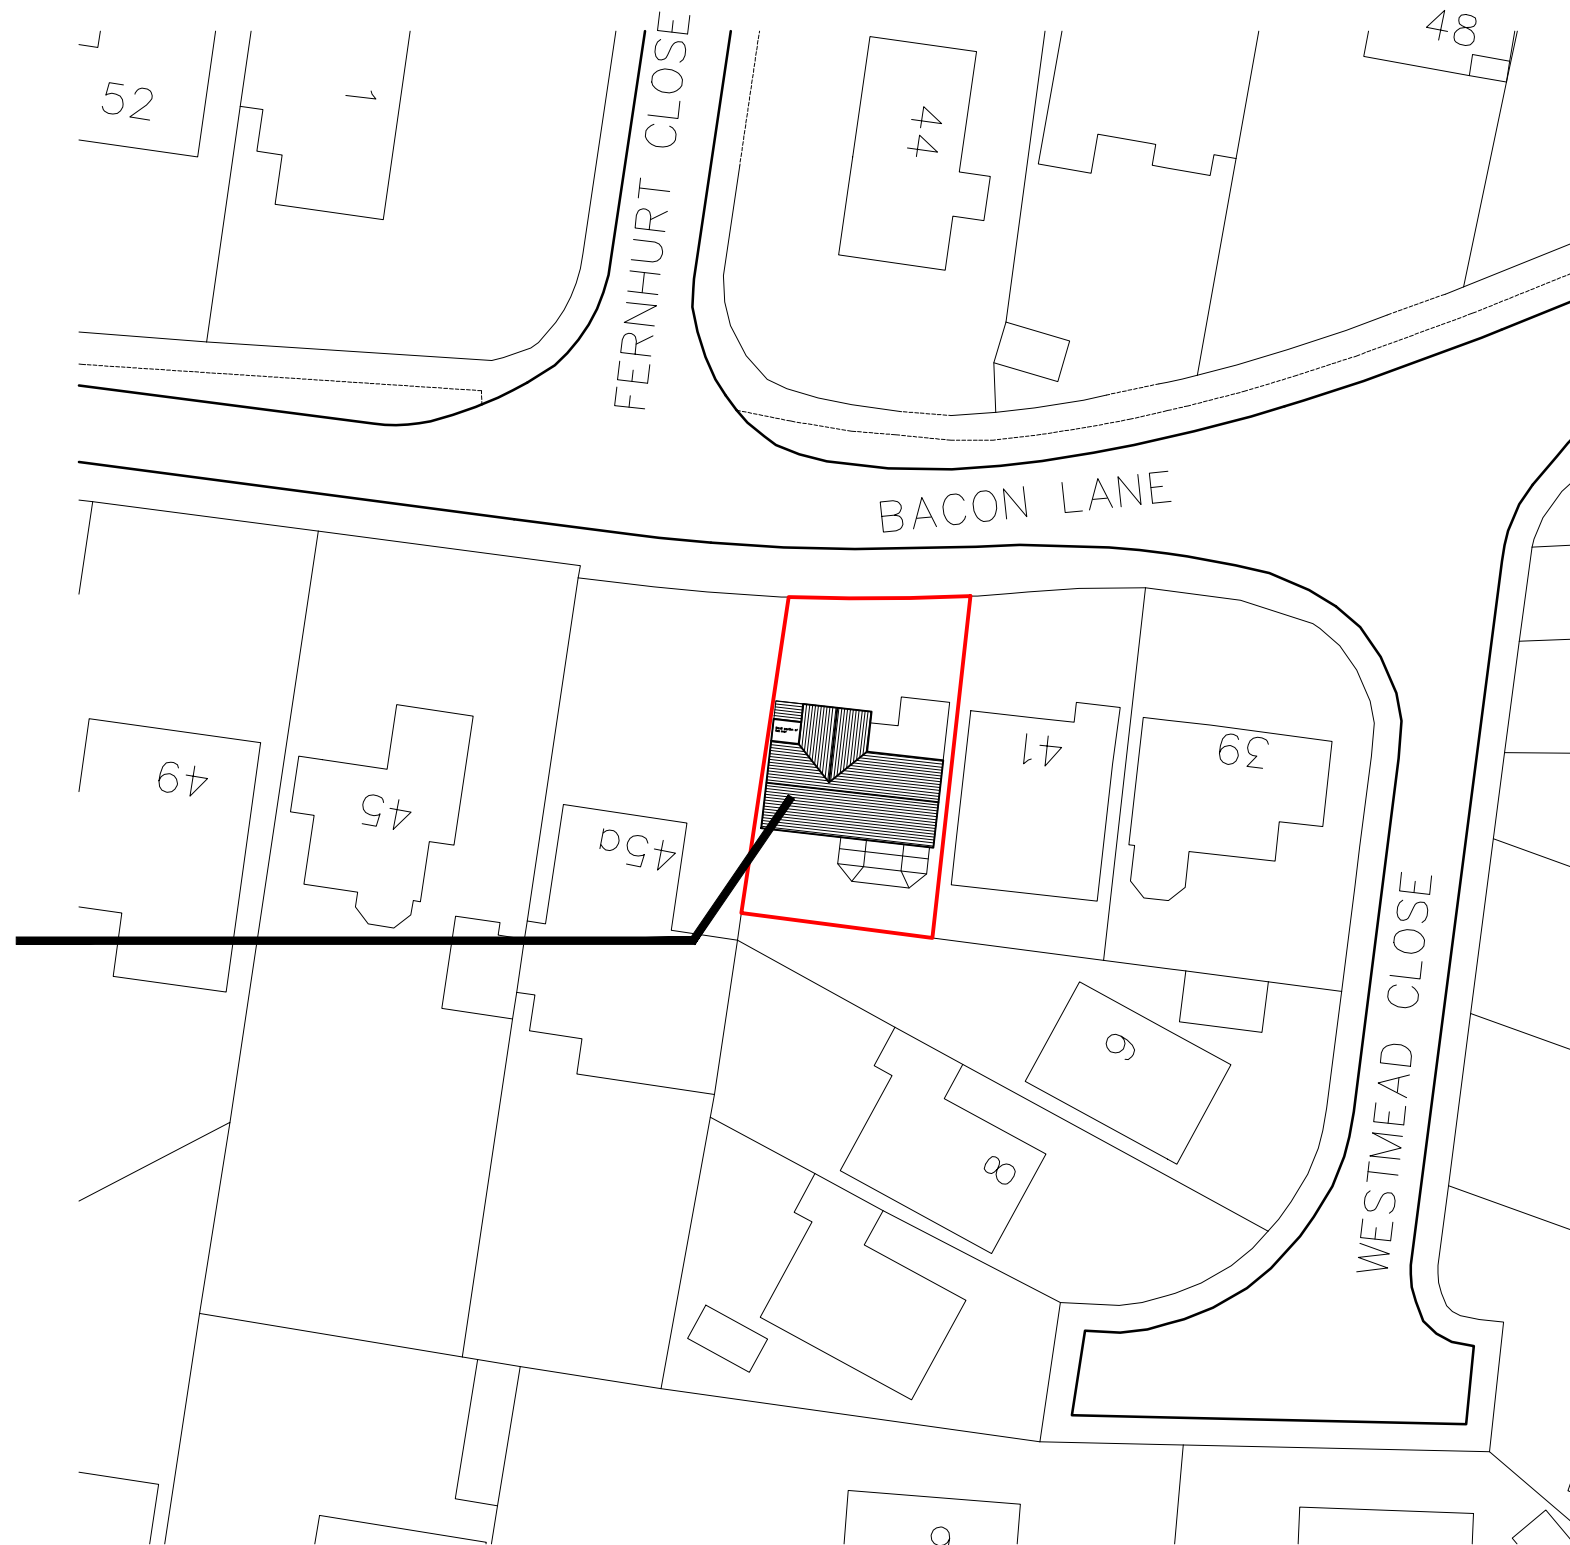


scale 1 : 500

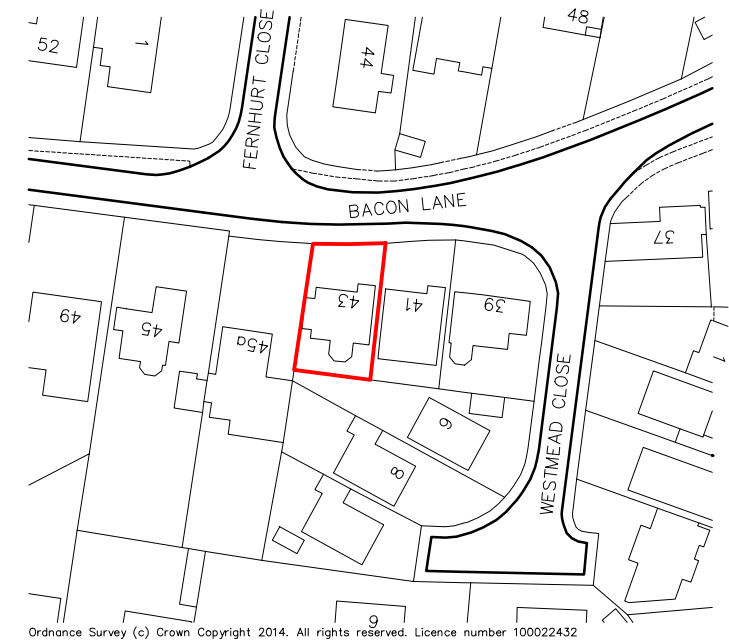

Ordnance Survey (c) Crown Copyright 2014. All rights reserved. Licence number 100022432

SITE LOCATION 1:1250

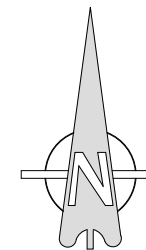

PLANNING

PROJECT

43 BACON LANE, HAYLING

DRAWING TITLE

SITE & LOCATION PLAN

Date

April 2014

Drawn by

Scale

1:1250/500 A3

Drawing No.

109-PD01

Rev.

-