


HAVANT BOROUGH COUNCIL
DEVELOPMENT CONTROL
30 APR 2014
RECEIVED

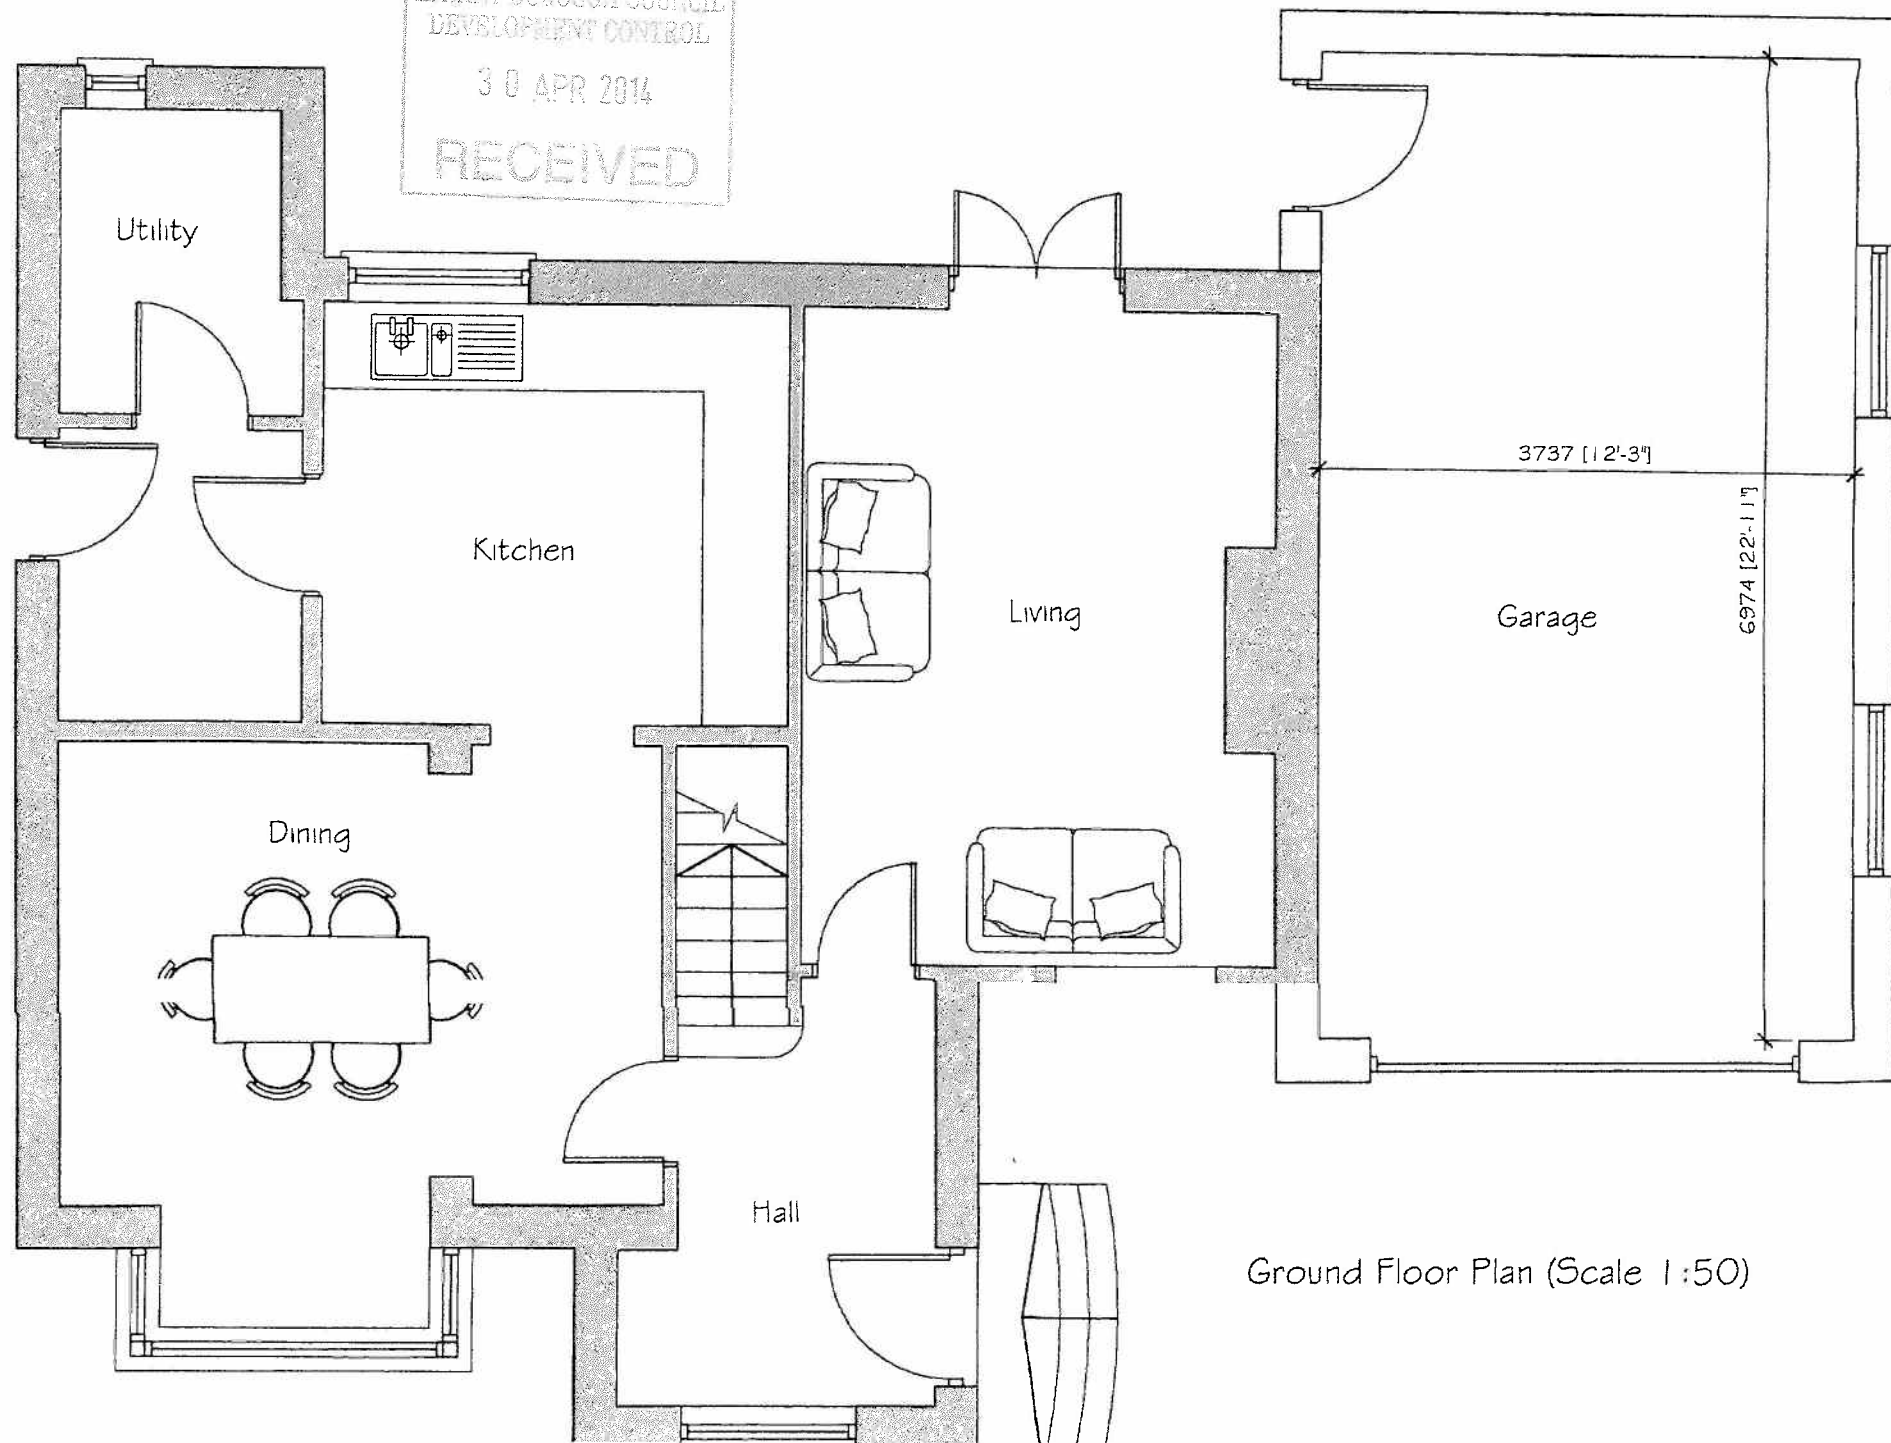

Ground Floor Plan (Scale 1:50)