

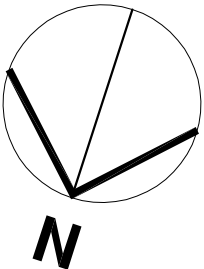
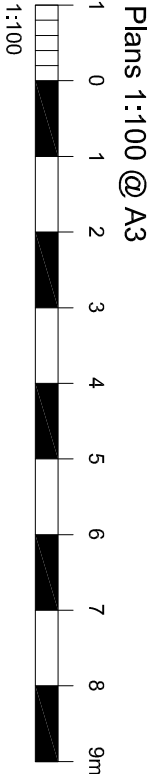


Notes

- 1. This drawing is the copyright of MH Architects Ltd
- 2. Do not scale this drawing except for Local Authority planning purposes
- 3. All dimensions must be checked on site by the contractor prior to commencement of the works.

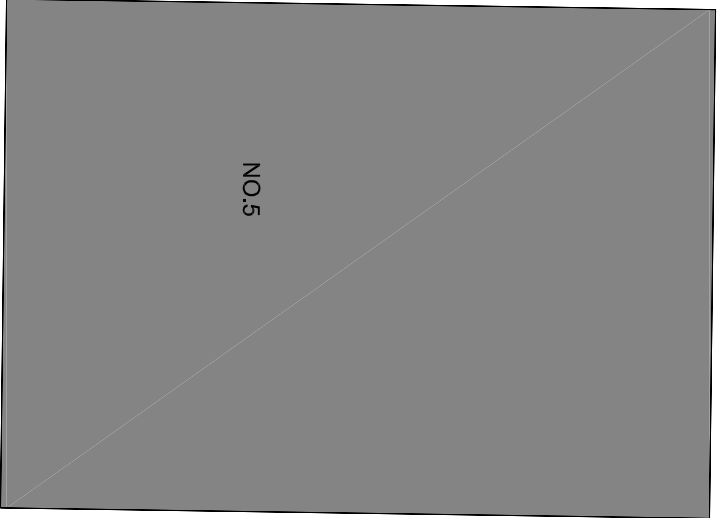

Rev.	Revision	By	Date	Check	Date
------	----------	----	------	-------	------

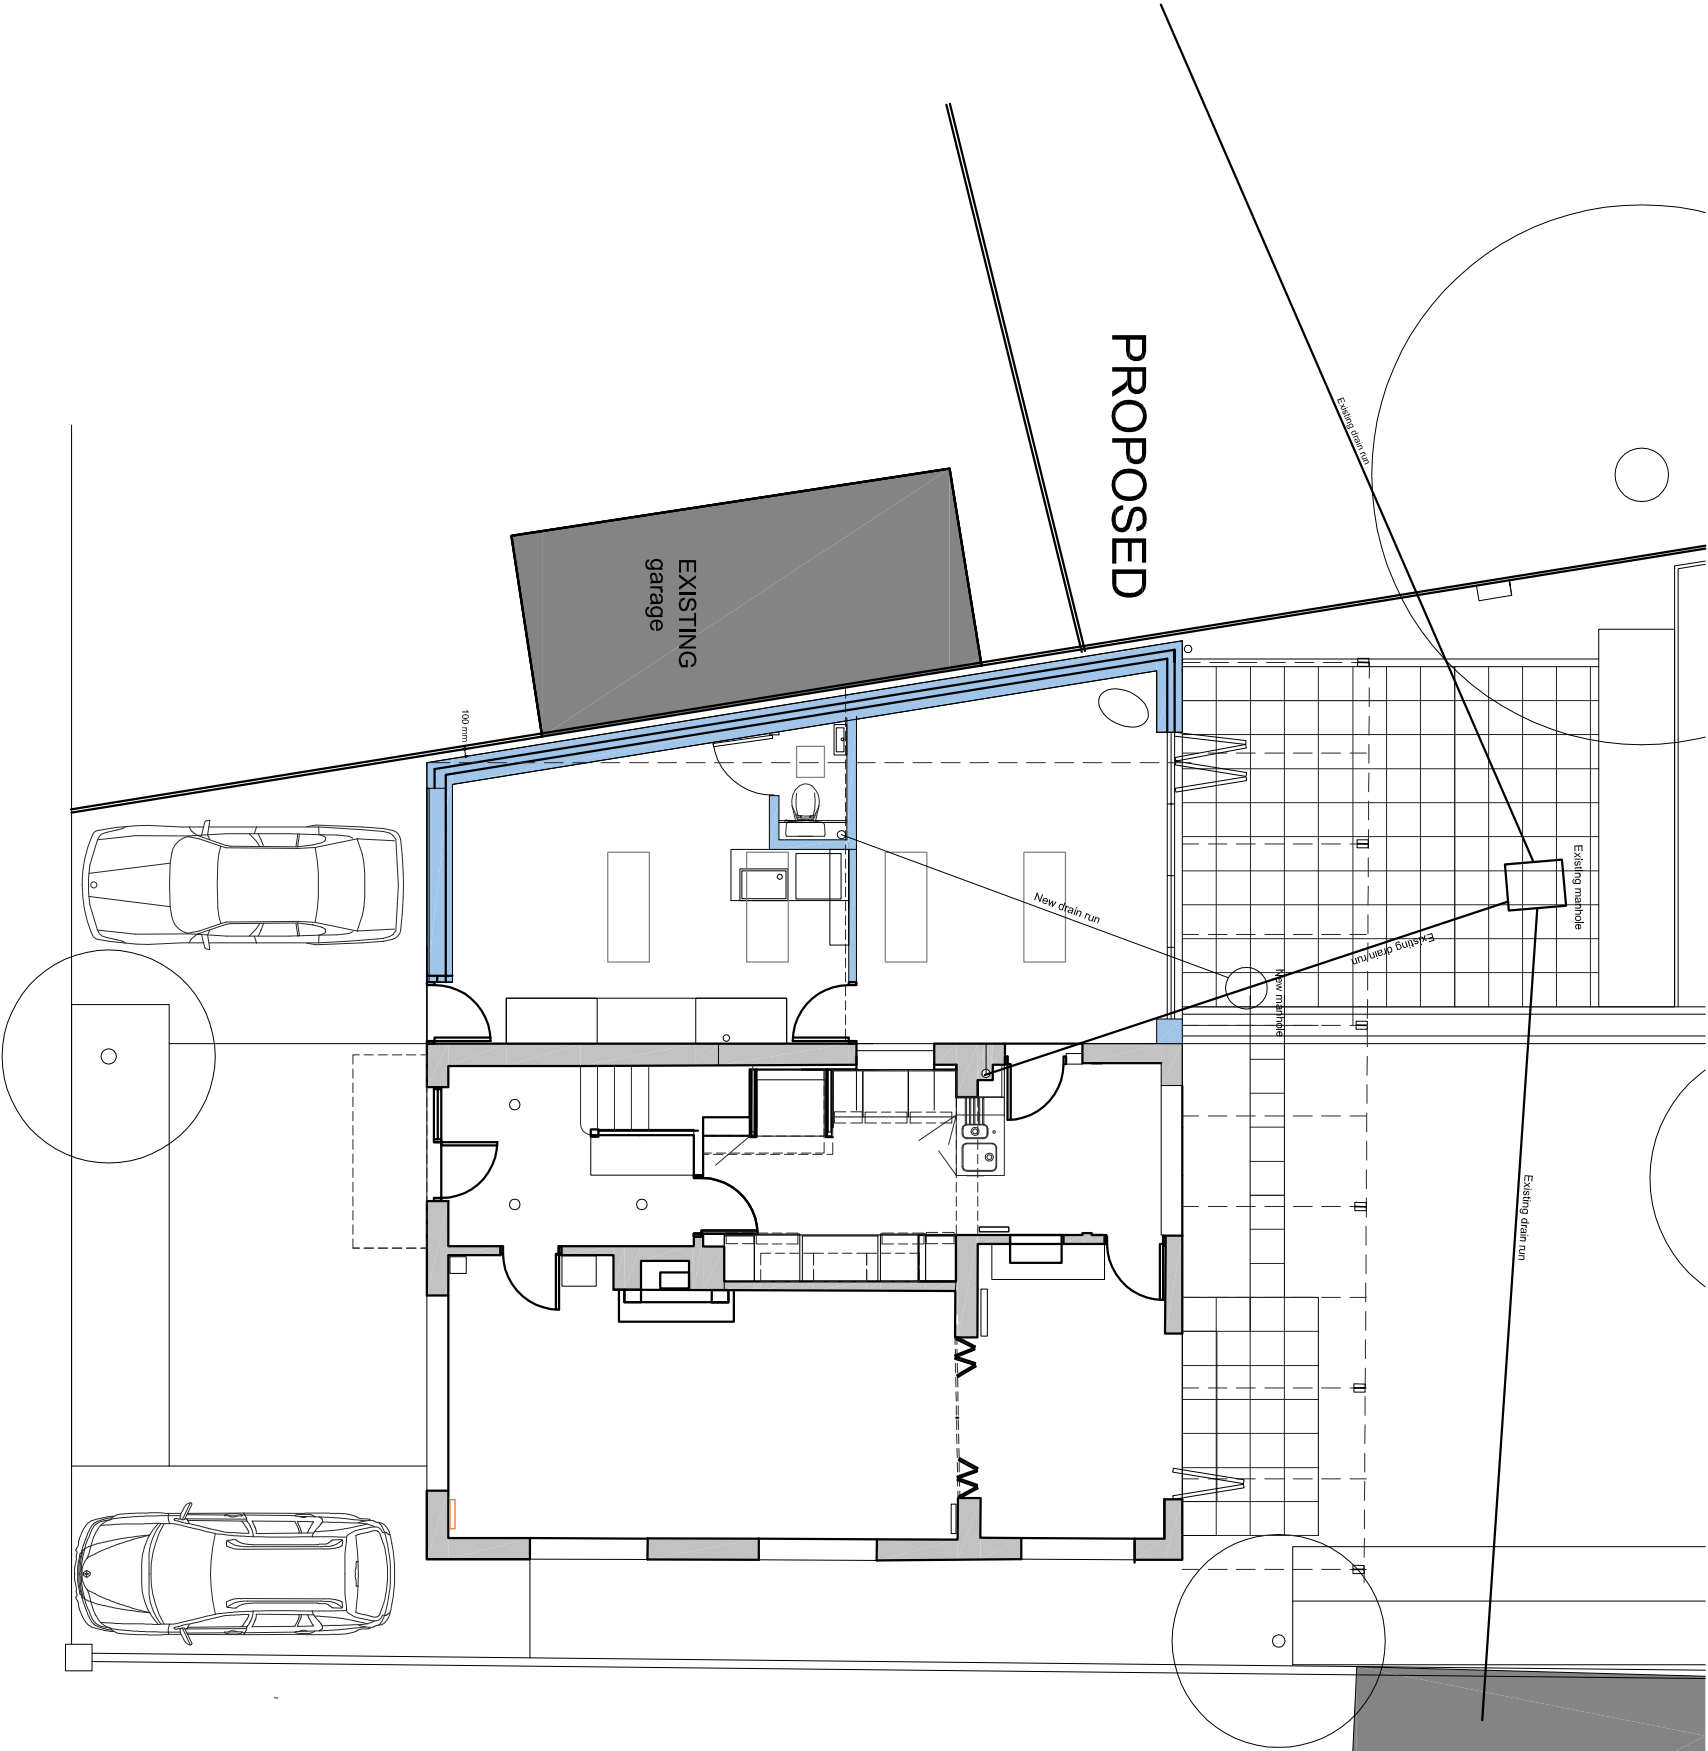

Client Mr & Mrs Groucott

Job title 3 Chaplains Close
New side extension

Drawing title Proposed Ground floor plan

Drawn HG Date 26.02.13 Checked Date Scale at A3 1:100

Job N° X-111 Drawing N° P003 Rev. •

Status

Planning Application

Ground Floor / Birentennial Building
Southern Gate / Chichester
West Sussex / PO19 8EZ
t. 01243 774748
e. admin@mharchitects.co.uk
www.mharchitects.co.uk
Limited Company
Registered in England No:584239

mh
ARCHITECTS