



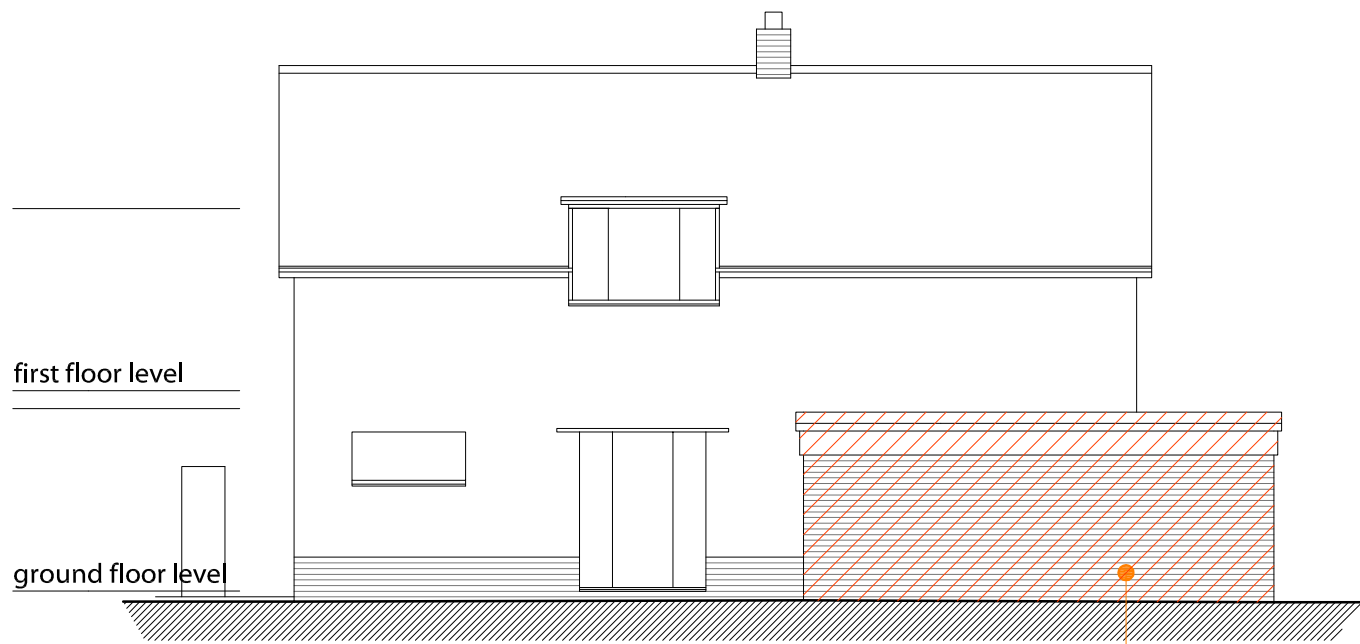


Existing north elevation

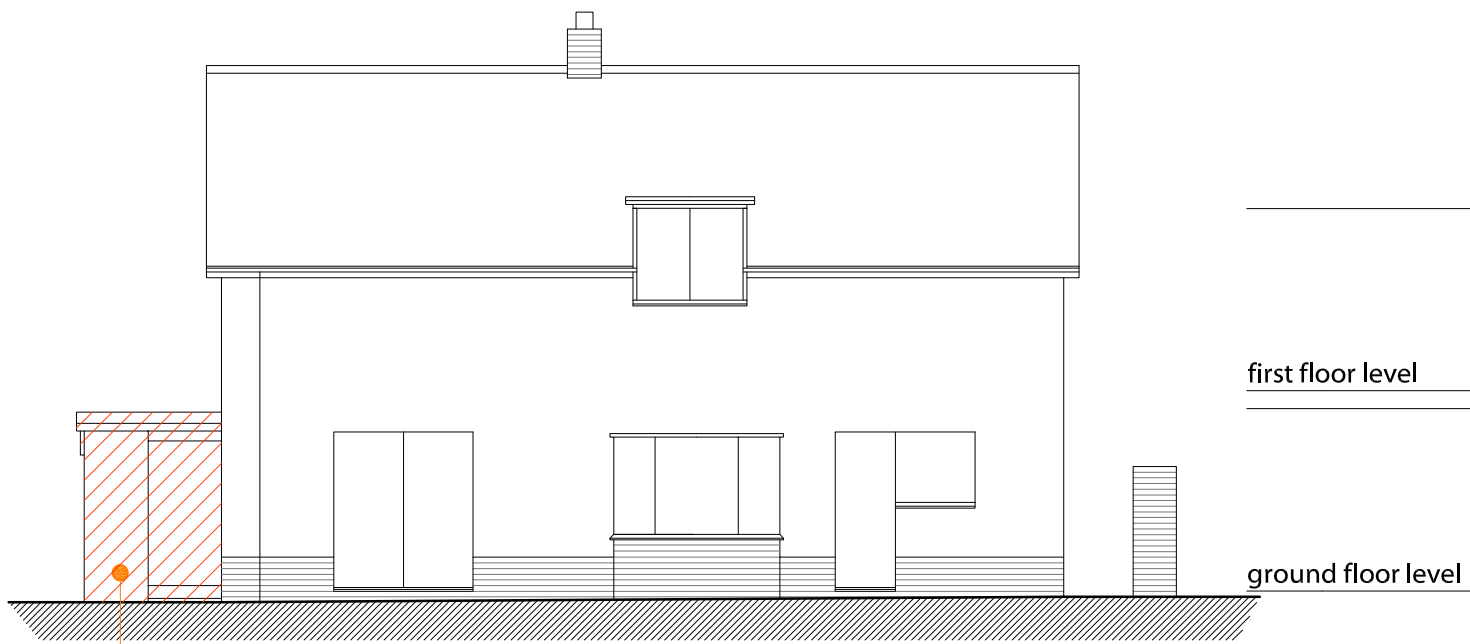


Existing south elevation




Existing east elevation

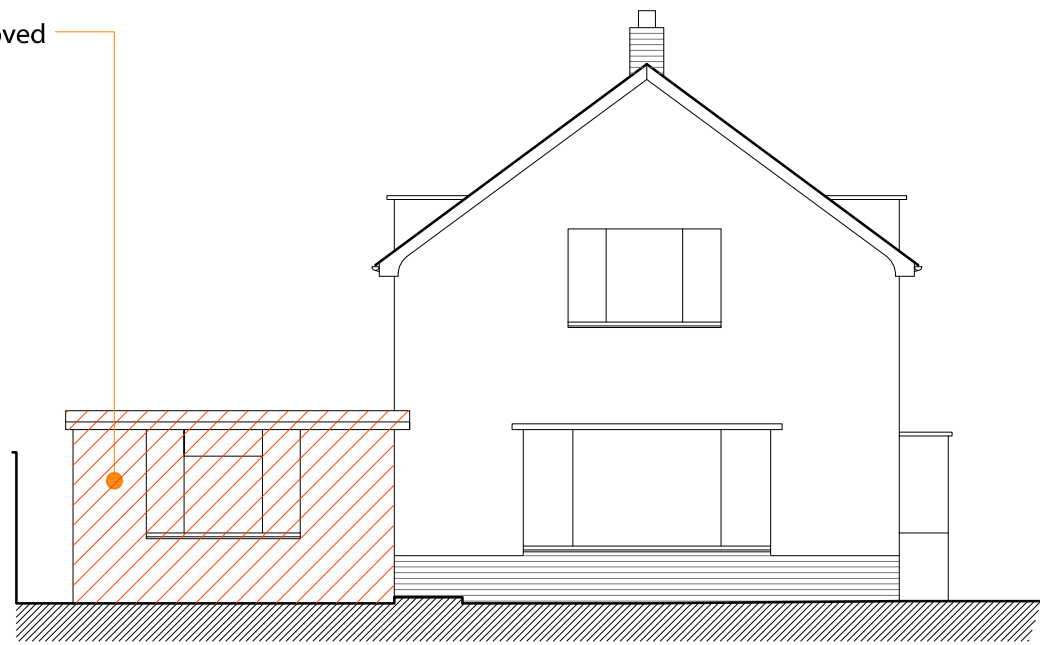


Existing west elevation

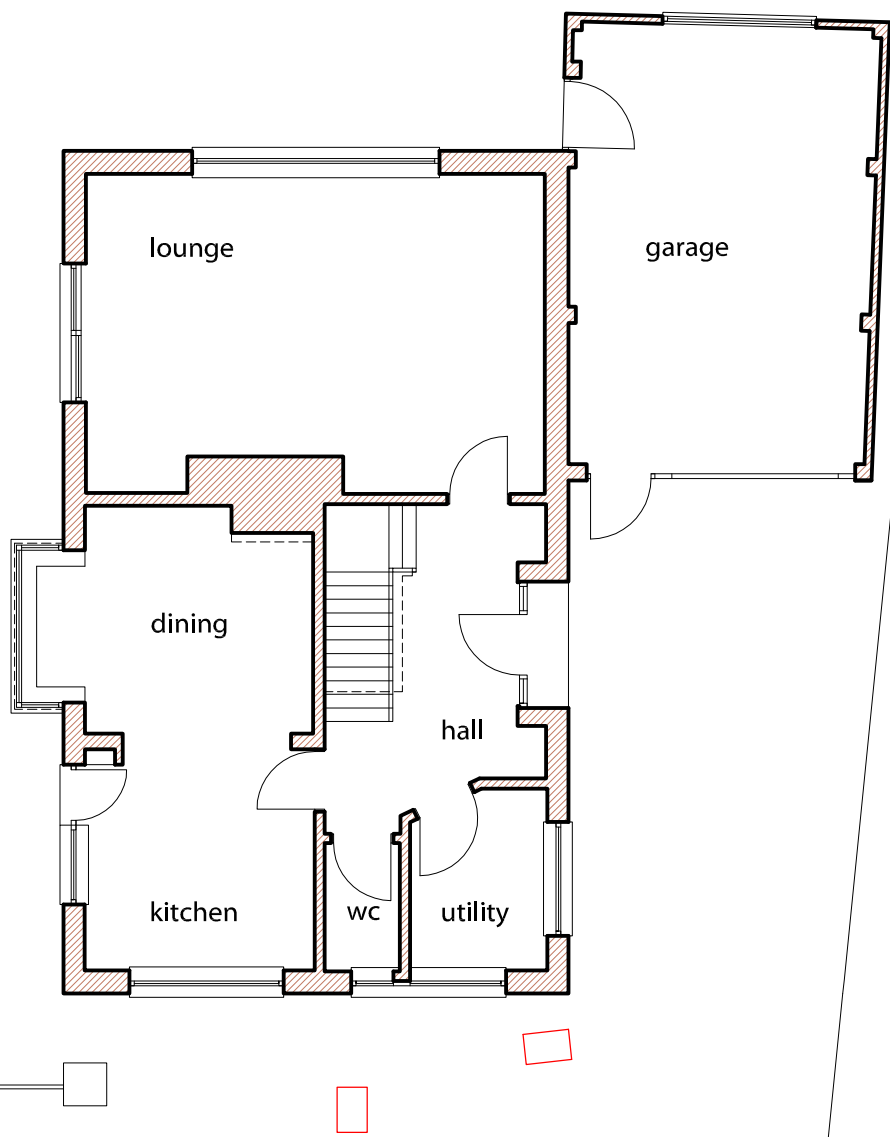


Existing ground floor plan/
partial site plan

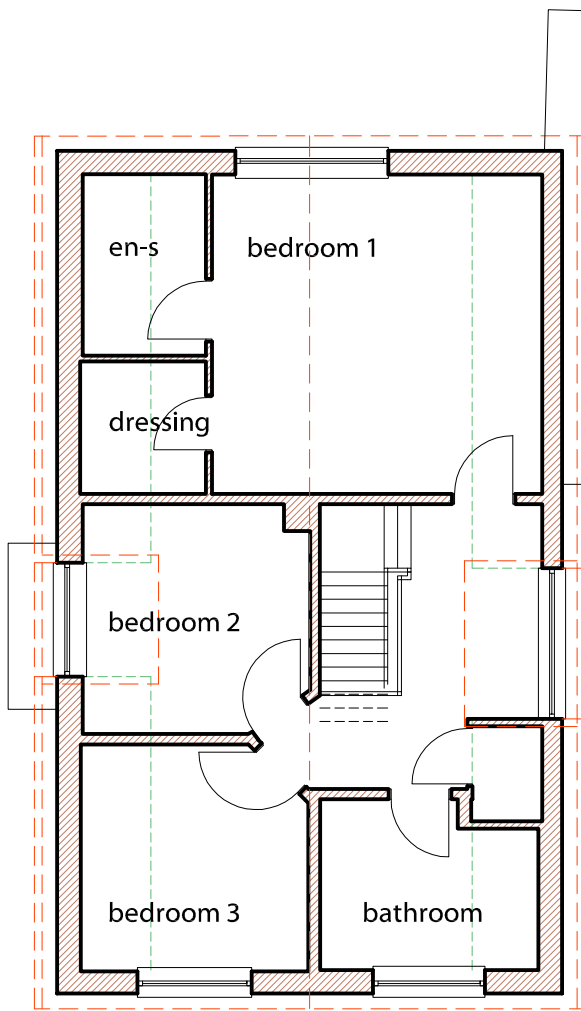

Existing first floor plan/
roof plan

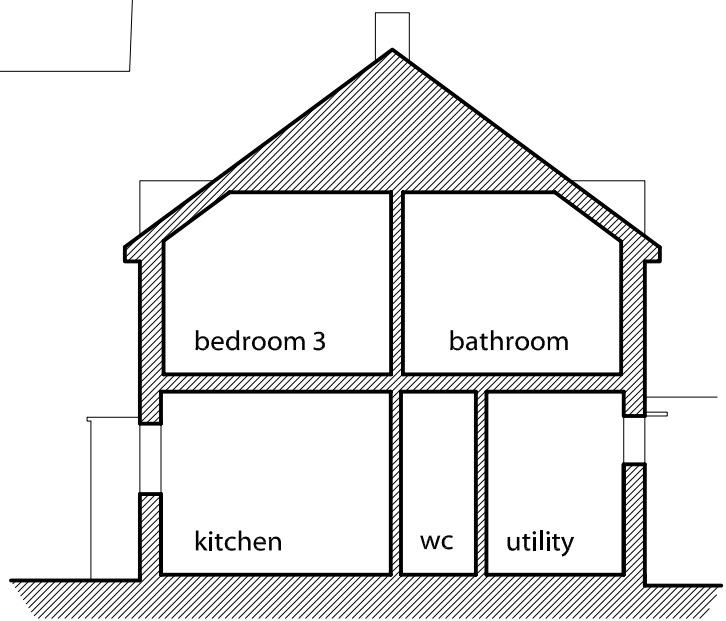

Existing typical section
through

 

client
Mr. and Mrs. Smith.

project
Proposed extension and associated alterations,
13 Frogmore Lane, Waterlooville, Hampshire. PO8 9QN.

drawing title
**Existing Ground and First Floor Plans/
Roof Plan**

date
21 MAY 2014
scale
1:100
revision/s
01 29 May 2014 Minor amendment

work stage
project
drawing number
D.0434.001.01
revision
01 29 May 2014 Minor amendment

© THE STEVEN BARLOW PARTNERSHIP (UK) 2014

TSBP architecture

The Steven Barlow Partnership
81 Manor Road Kingston Portsmouth Hampshire PO1 5LR United Kingdom
+44(0)800 756 9776 info@tsbp-architecture.co.uk www.tsbp-architecture.co.uk
Chartered Institute of Architectural Technologists Registered Practice
Principal: Steven V. Barlow NCMA

This drawing is protected by copyright of THE STEVEN BARLOW PARTNERSHIP under The Copyright, Designs and Patents Act 1988 and the reproduction or use in any form without prior written consent from THE STEVEN BARLOW PARTNERSHIP will be an infringement of copyright.
Only the original drawing should be relied on. Plans are liable to distortion in transmission to the web. Do not scale off this drawing in any event except for planning application purposes. Figure dimensions must be used if in doubt contact THE STEVEN BARLOW PARTNERSHIP.
Contractor to check and verify all levels, datum's and dimensions on site and shall report any discrepancies or omissions to THE STEVEN BARLOW PARTNERSHIP prior to commencement of work and during construction phase. This drawing is to be read and understood in conjunction with structural, mechanical, electrical and/or any other consultant's documentation as may be applicable to the project prior to the commencement of work and it's duration.
This drawing including notes has been prepared and produced for the client named for the project detailed and solely for the purposes indicated and is not intended for use by any other person or for any other purpose.

planning