


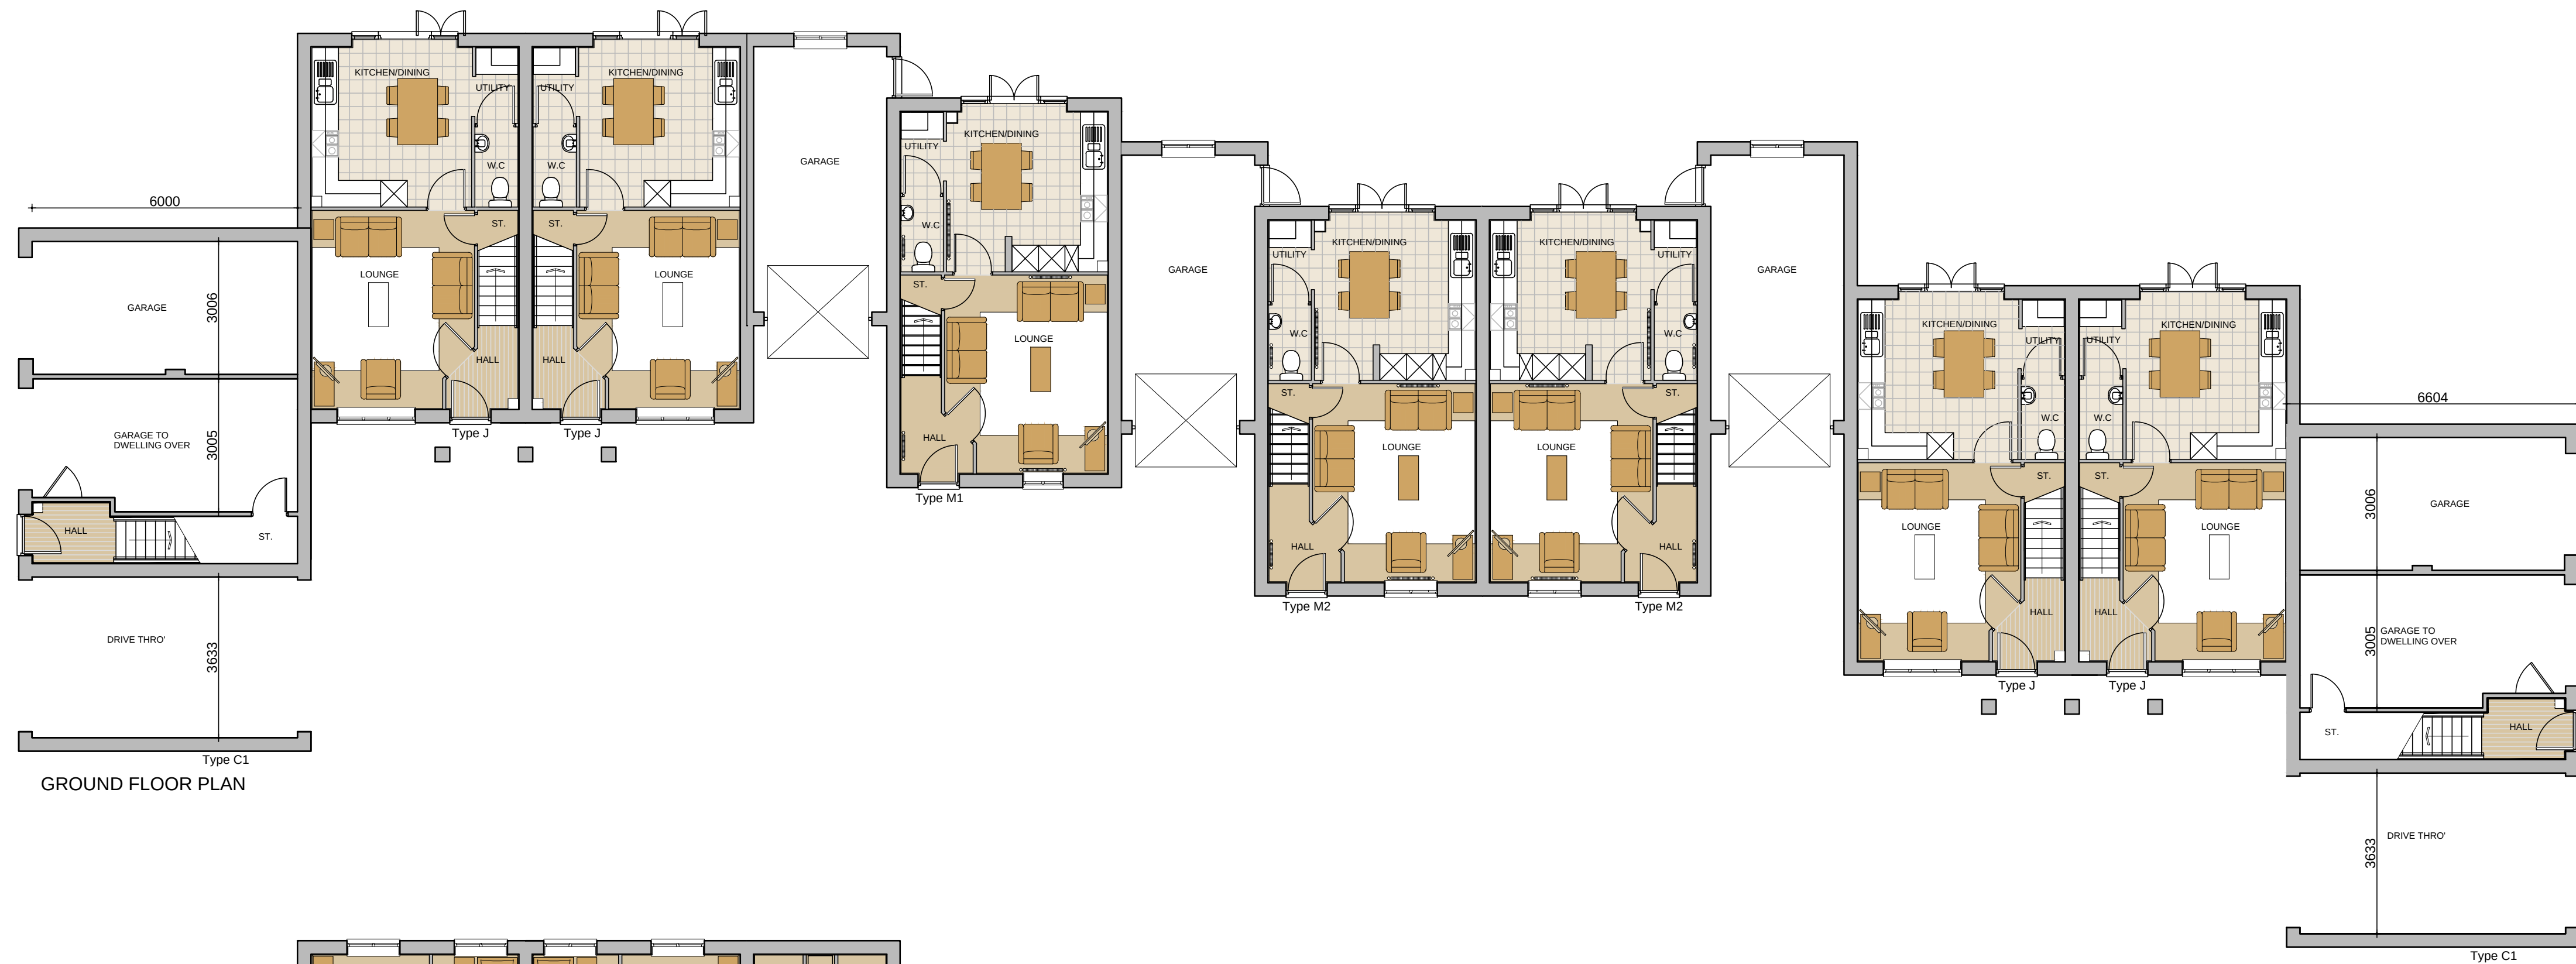

GROUND FLOOR PLAN



FIRST FLOOR PLAN

0m 1m 2m 3m 4m 5m  
SCALE 1:100