




WEST

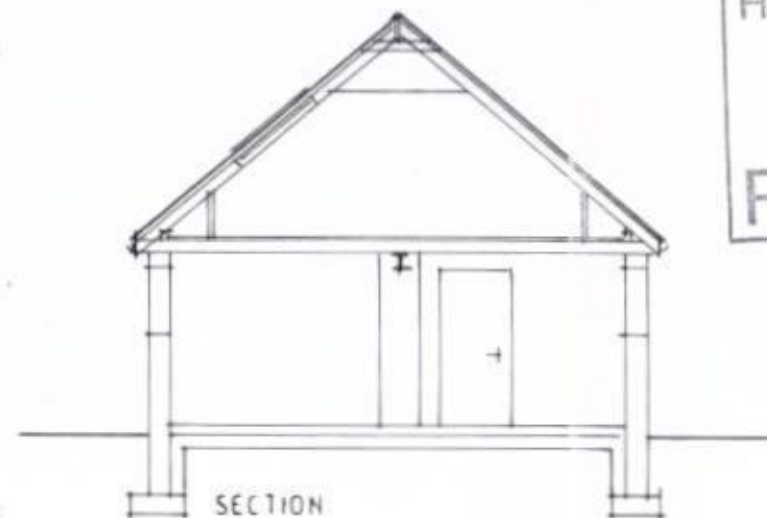


SECTION

HAVANT BOROUGH
COUNCIL
28 MAR 2013
RECEIVED





NORTH

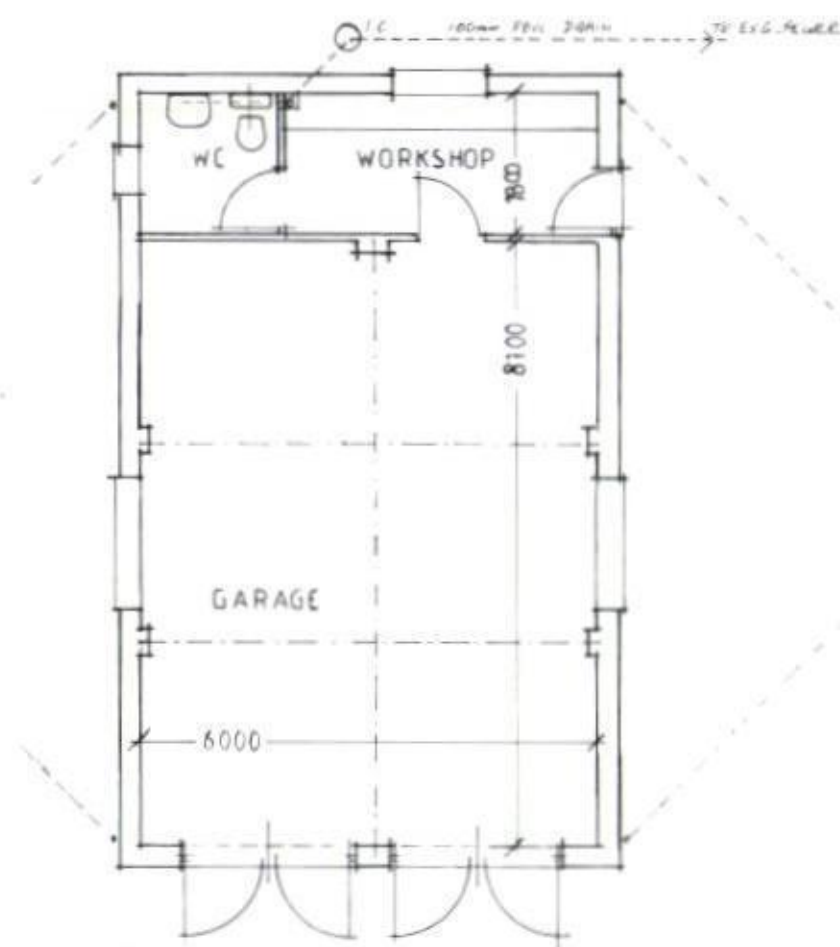

PLAN

Scale: 1:100

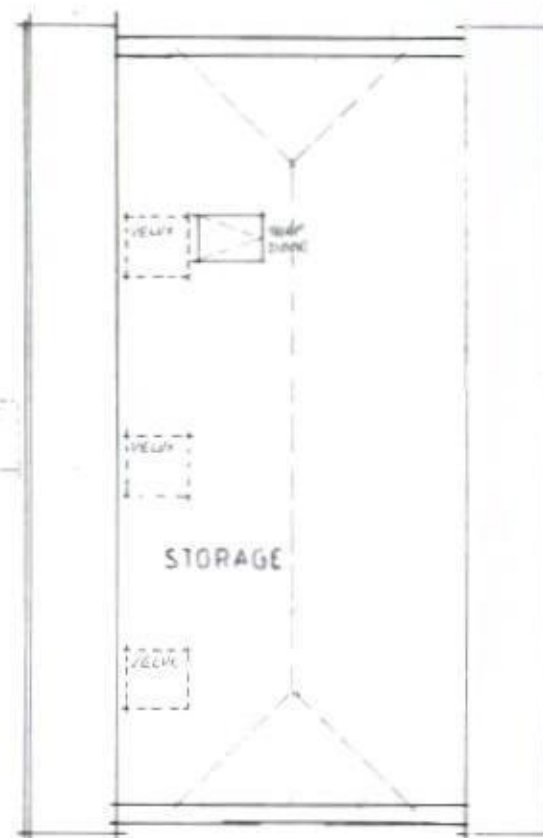 

ROOF PLAN



SOUTH



EAST

PROPOSED DOUBLE GARAGE
CEDAR ORCHARD, COPSE LANE
HAYLING ISLAND PO11 0QB. for MRS. S. HAWES.

Geoffrey J. Duffett. Tel: 02392 462261 DWG. NO. 474-01
Feb. 2013.