
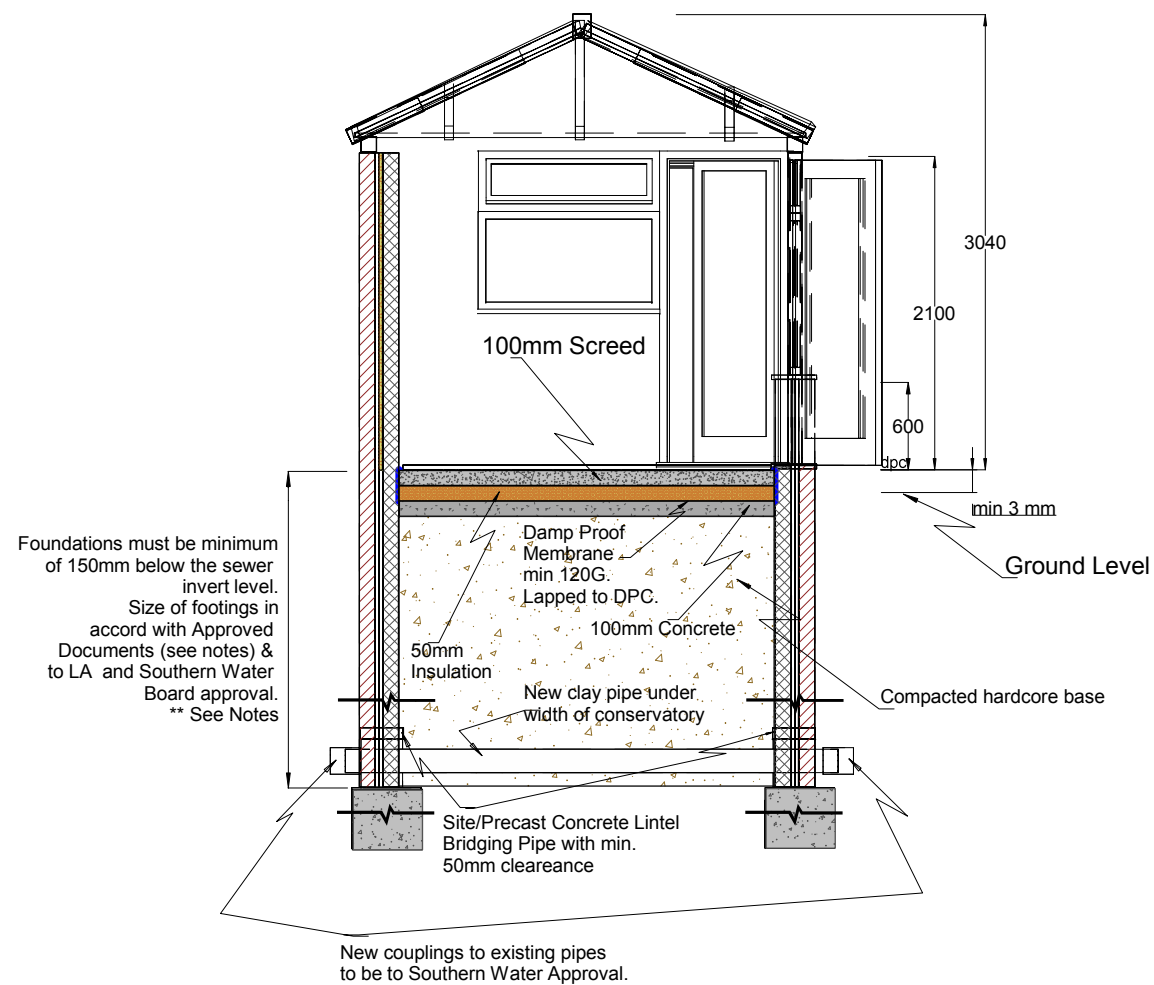
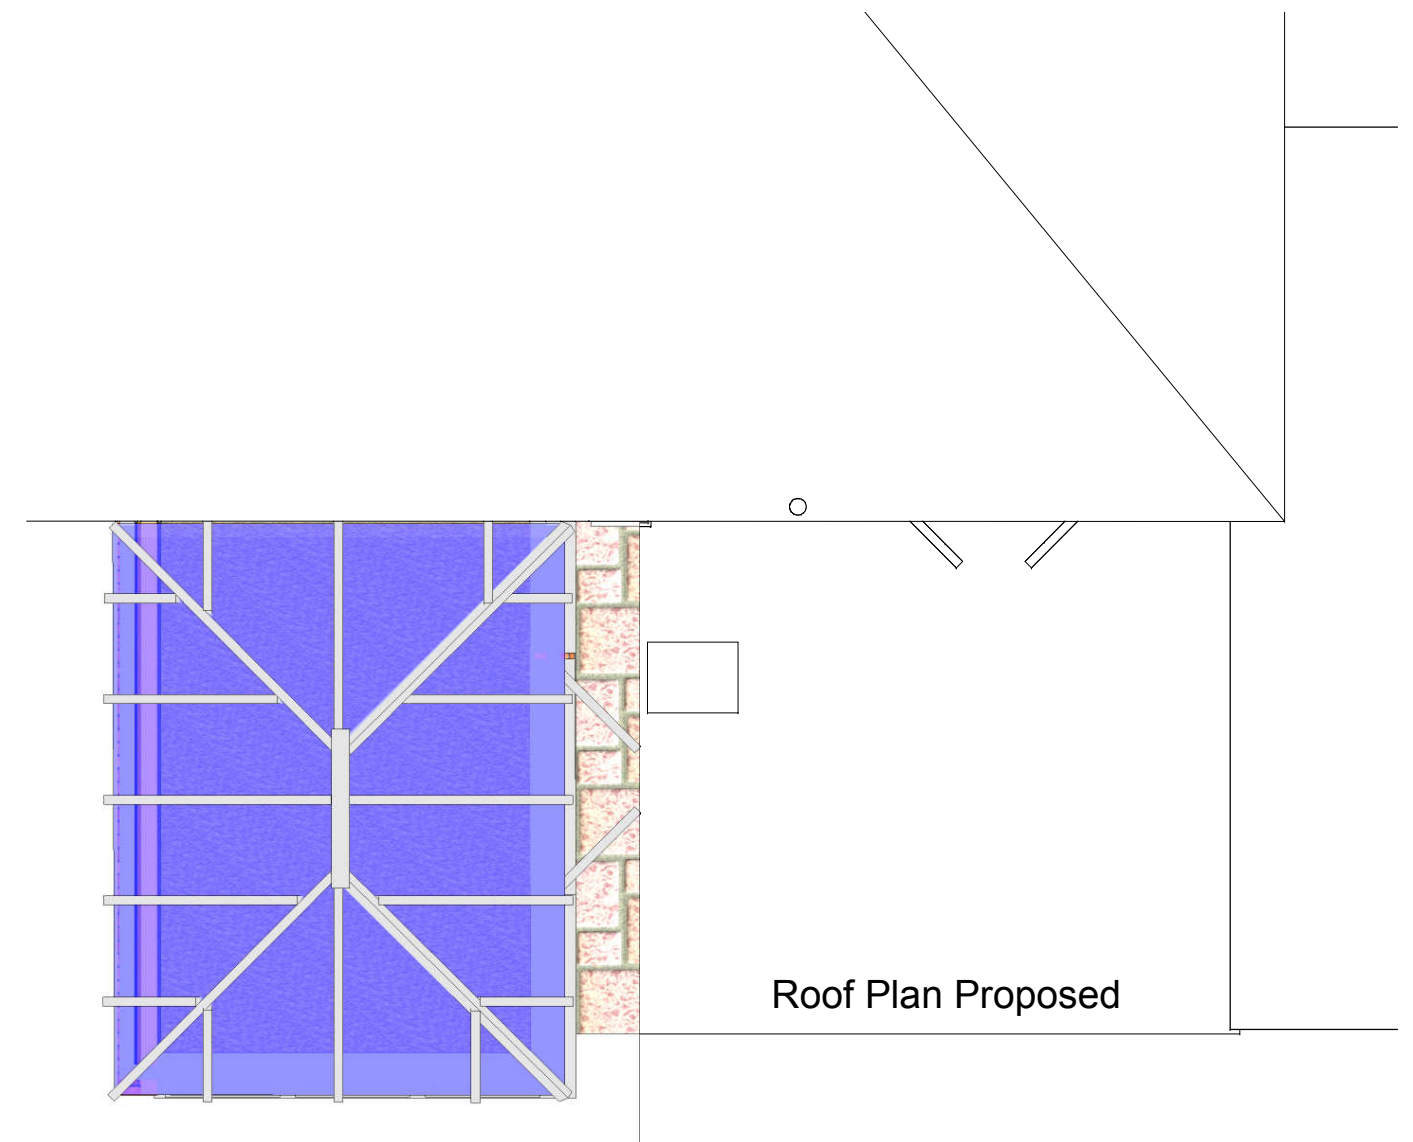


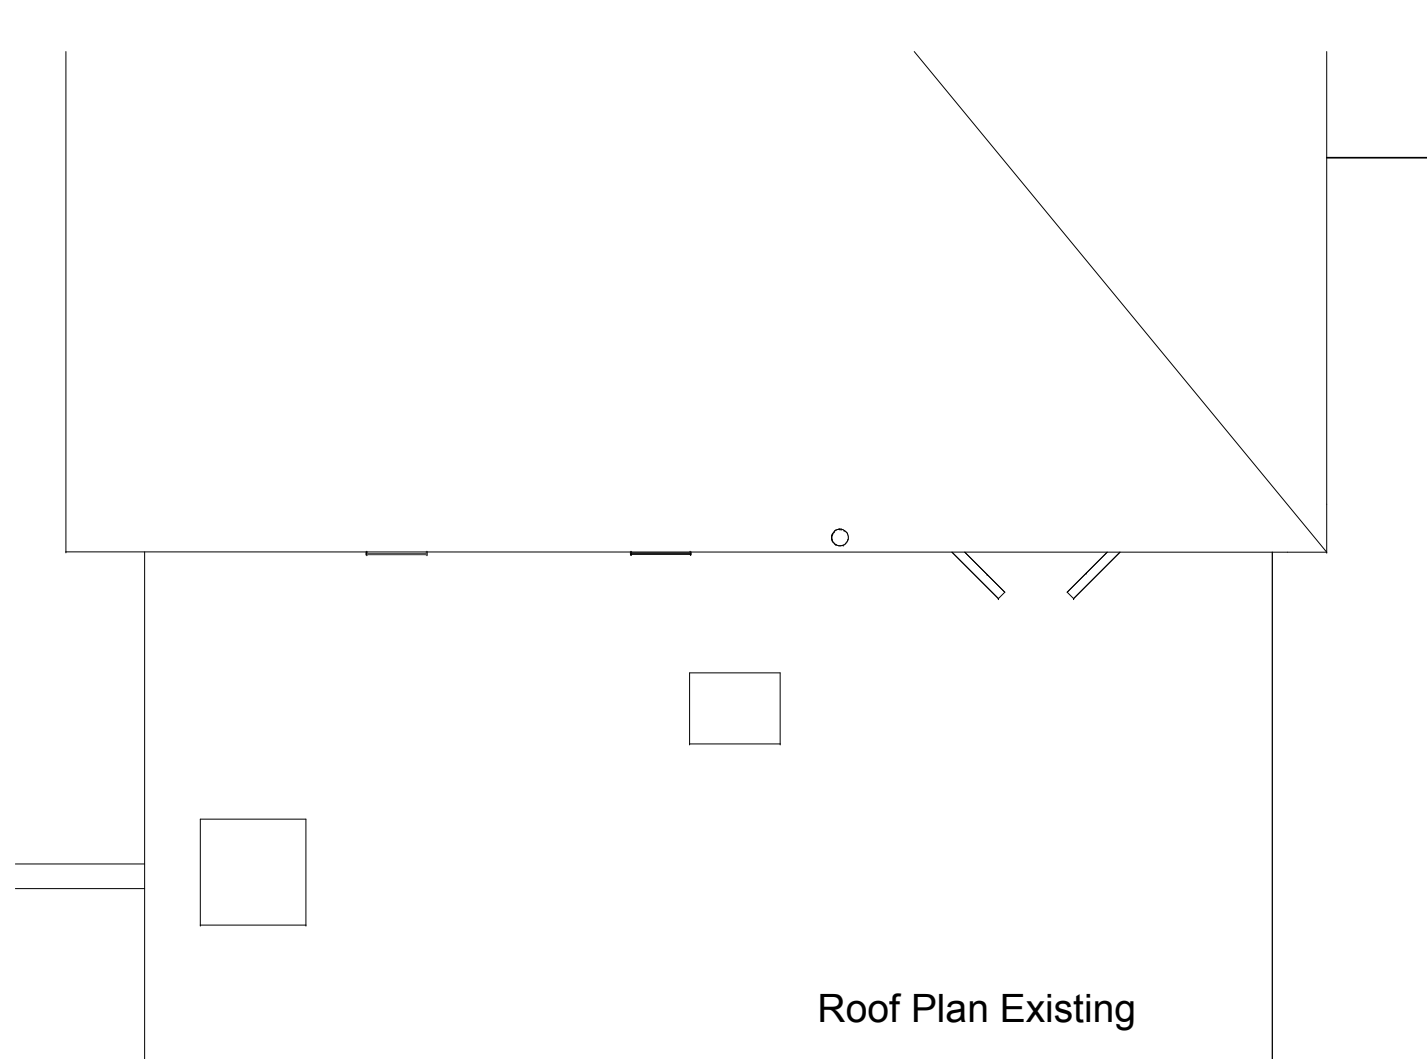

Site:		Details	
Mr & Mrs Boyes		G/Floor Plan Proposed	
188 Cherry Tree Ave.		Also showing drain alterations	
Cowplain			
PO8 8AX			
Job No. 09/282	Drwg No. 282/10	Reference Boyes HDC	Scale 1:50 @ A3
		Date September 2012	

THIS PLAN IS TO BE USED SOLELY FOR THE PURPOSE OF PLANNING PERMISSION AND DOES NOT TAKE INTO ACCOUNT DRAINAGE FLUE OR VENTILATION OUTLETS. THE BUILDER SHOULD SATISFY HIMSELF FULLY REGARDING THESE ELEMENTS BEFORE COMMENCEMENT OF WORK. ALL DIMENSIONS ON SITE SUPERCEDE THOSE SHOWN ON THE PLANS.