

This drawing has been produced as faithfully as possible to the scales indicated. However, as this is an existing building all existing features that could affect the work should be verified on site before work commences

| revisions | date                                                                                        |
|-----------|---------------------------------------------------------------------------------------------|
| A         | Rad line outlining site extended to include access road 04/10/2012                          |
| B         | Shared driveway to plots 1 & 2 adjusted and 3rd parking spaces indicated 12/10/2012         |
| C         | Additional information to Redlands Lane added 24/02/2013                                    |
| D         | Position of buildings on plots 1 & 2 revised 15/01/2014                                     |
| E         | Junction of site access way and Redlands Lane adjusted to clear trunk of tree T2 19/03/2014 |

© copyright

## LAND AT REDLANDS LANE WESTBOURNE

### Site and Location Plans

scale 1:500, 1:1250 & 1:250 @ A2  
date aug 2012  
drawn by ocu

**alan unsted** MCIAT  
Architectural Technologist  
Building Design Consultant  
Tel & Fax (01243) 575334  
E-mail: alan.unsted@btconnect.com

Trafina Cottage, Newells Lane, West Ashling  
Chichester, West Sussex PO16 8DF


drawing no 111036/PO1E



SITE PLAN - scale 1:500



LOCATION PLAN - scale 1:1250

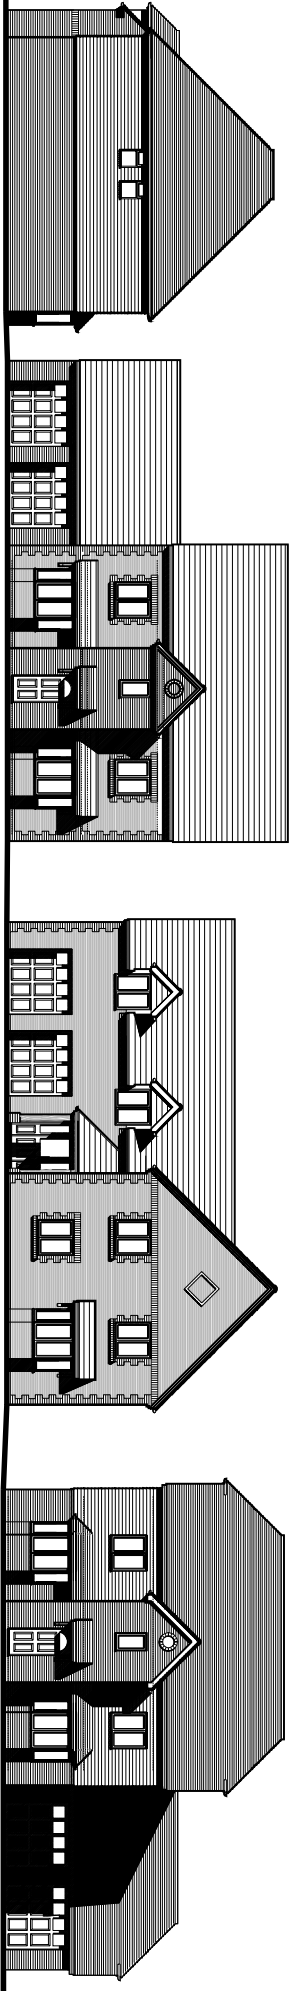

STREET SCENE VIEWED FROM ACCESS WAY - scale 1:250

Ordnance Survey (c) Crown Copyright 2011.  
All rights reserved. Licence number 100020449