



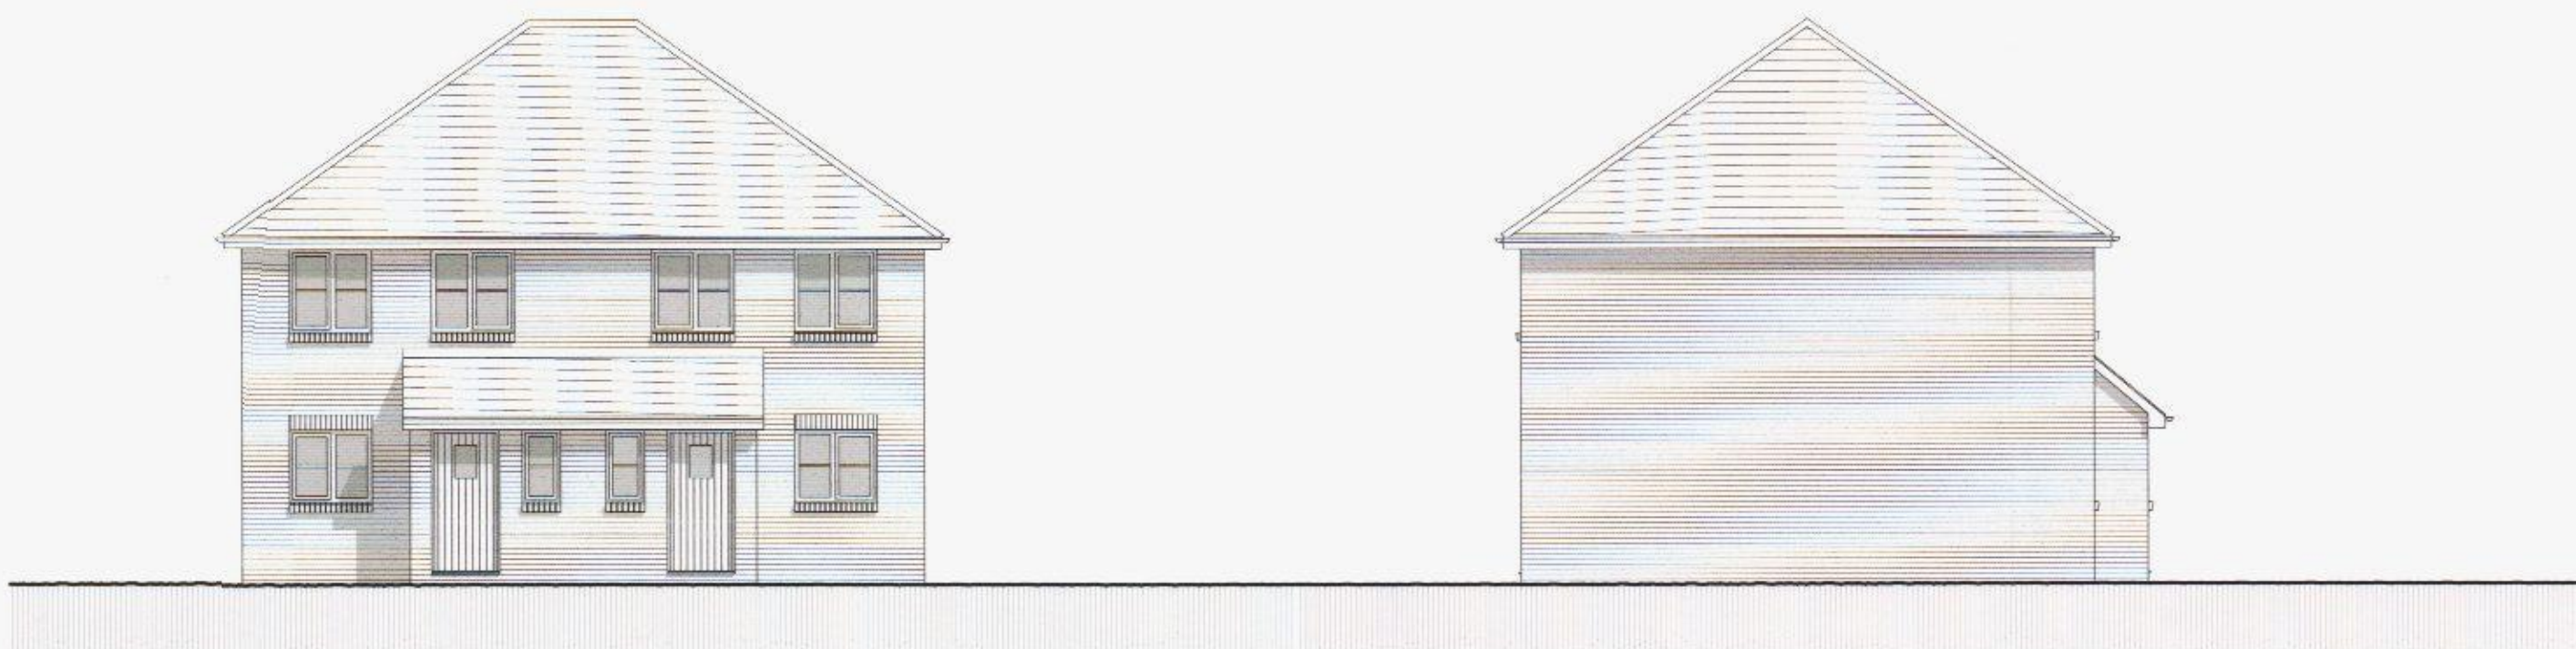

Materials Schedule	
Roof	- terracotta concrete interlocking tiles matching half round ridge and hip tiles
Walls	- orange/red facing bricks generally red features
Fascia	- white Upvc
Gutters	- black Upvc
Windows	- white Upvc
Front Door	- hardwood


front elevation

side elevation

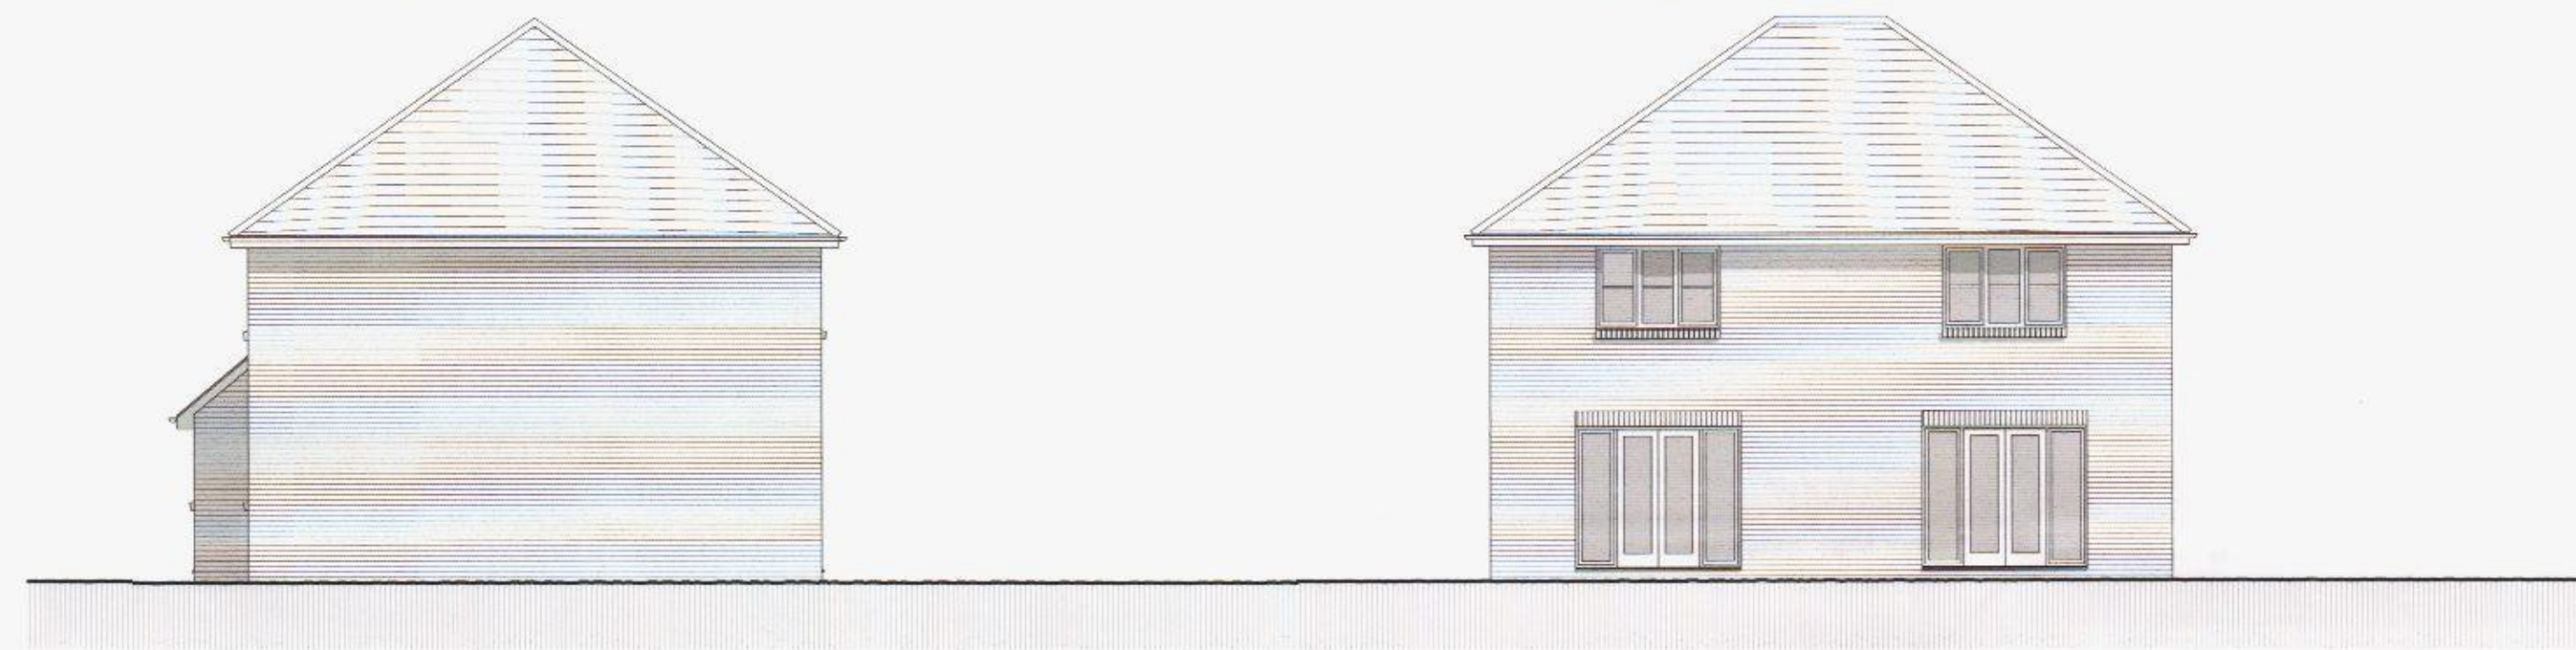


side elevation


rear elevation

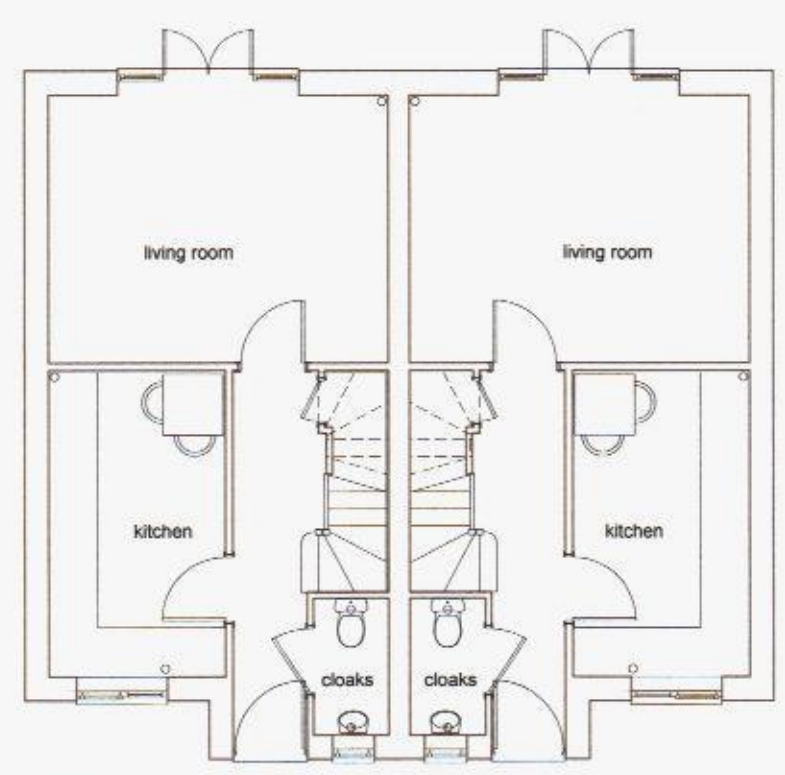

plots 7 & 8 2b house 763 ft²
ground floor

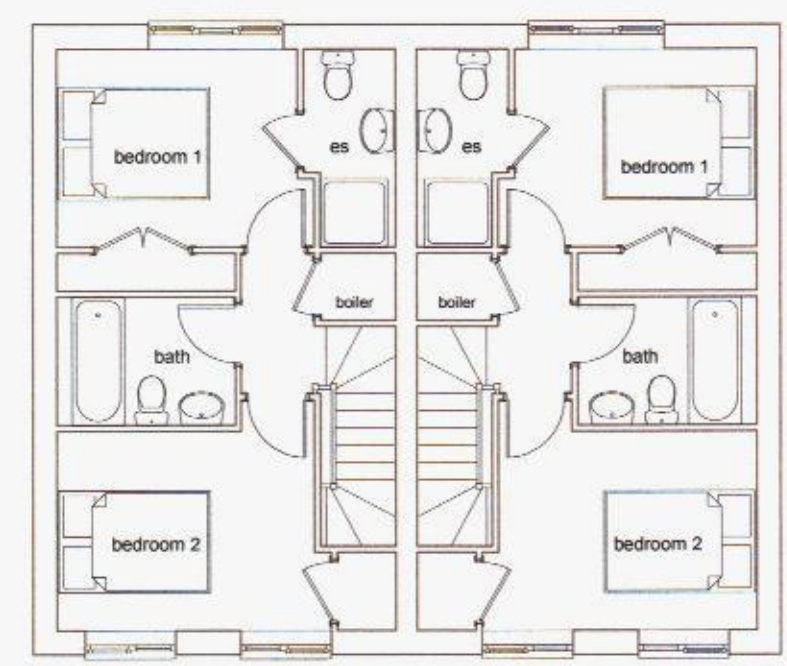

first floor

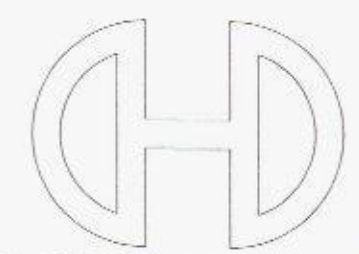


Victoria House 14 St Johns Road Hedge End Southampton Hampshire SO9 4AB
Tel: 01489 773577 • Fax: 01489 721111 • E-mail: sales@crayfermhomes.co.uk
All dimensions are to be checked on site prior to commencement of work.
This drawing is the copyright of Crayferm Homes Limited
and may not be copied, altered or reproduced in any way without their written authority.

PLOTS 7 & 8

DEVELOPMENT AT
SCRATCHFACE LANE
BEDHAMPTON
HAMPSHIRE

FOR
CRAYFERM HOMES LIMITED

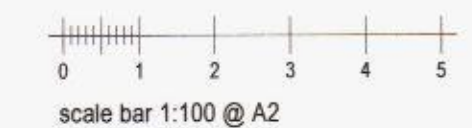

SCALE: 1:100 @ A2 DATE: SEPT 2013 DRAWING NO: 02.12_238