


SUPERSEDED

HAVANT BOROUGH
COUNCIL
15 AUG 2013
RECEIVED



front elevation

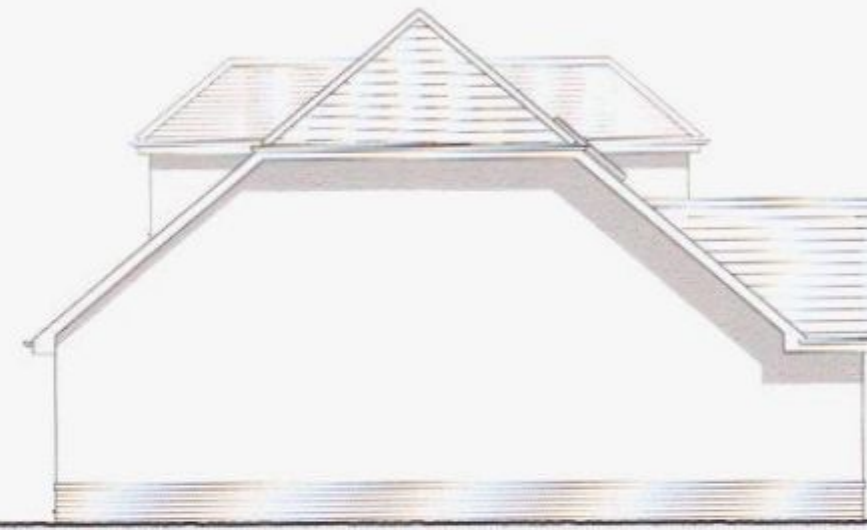

side elevation

Materials Schedule

Roof	- terracotta concrete interlocking tiles matching half round ridge and hip tiles
Walls	- red/orange facing bricks generally red features, ivory through colour render
Dormers	- lead faced
Fascia	- white Upvc
Gutters	- black Upvc
Windows	- white Upvc
Front Door	- hardwood




side elevation



rear elevation



ground floor

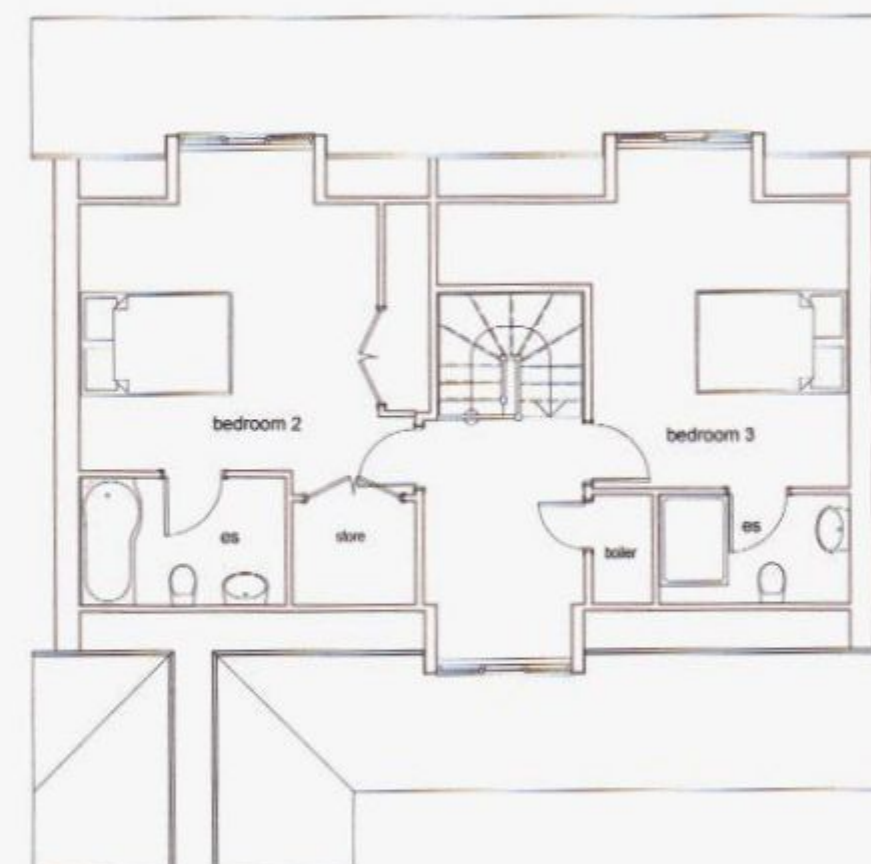

first floor

rev b 12.08.13 windows added to side elevation
rev a 09.05.13 material schedule added



Victoria House 14 St John Road Hedge End Southampton Hampshire SO30 4AD
Tel: 01489 773577 Fax: 01489 787111 E-mail: sales@crayferhomes.co.uk

All dimensions are to be checked on site prior to commencement of work.
This drawing is the copyright of Crayfer Homes Limited.
and may not be copied, altered or reproduced in any way without their written authority.

PLOT 77

DEVELOPMENT AT
SCRATCHFACE LANE
BEDHAMPTON
HAMPSHIRE

FOR
CRAYFER HOMES LIMITED



scale bar 1:100 @ A2

SCALE: 1:100 @ A3 DATE: OCT 2012 DRAWING NO: 02.12_231b