



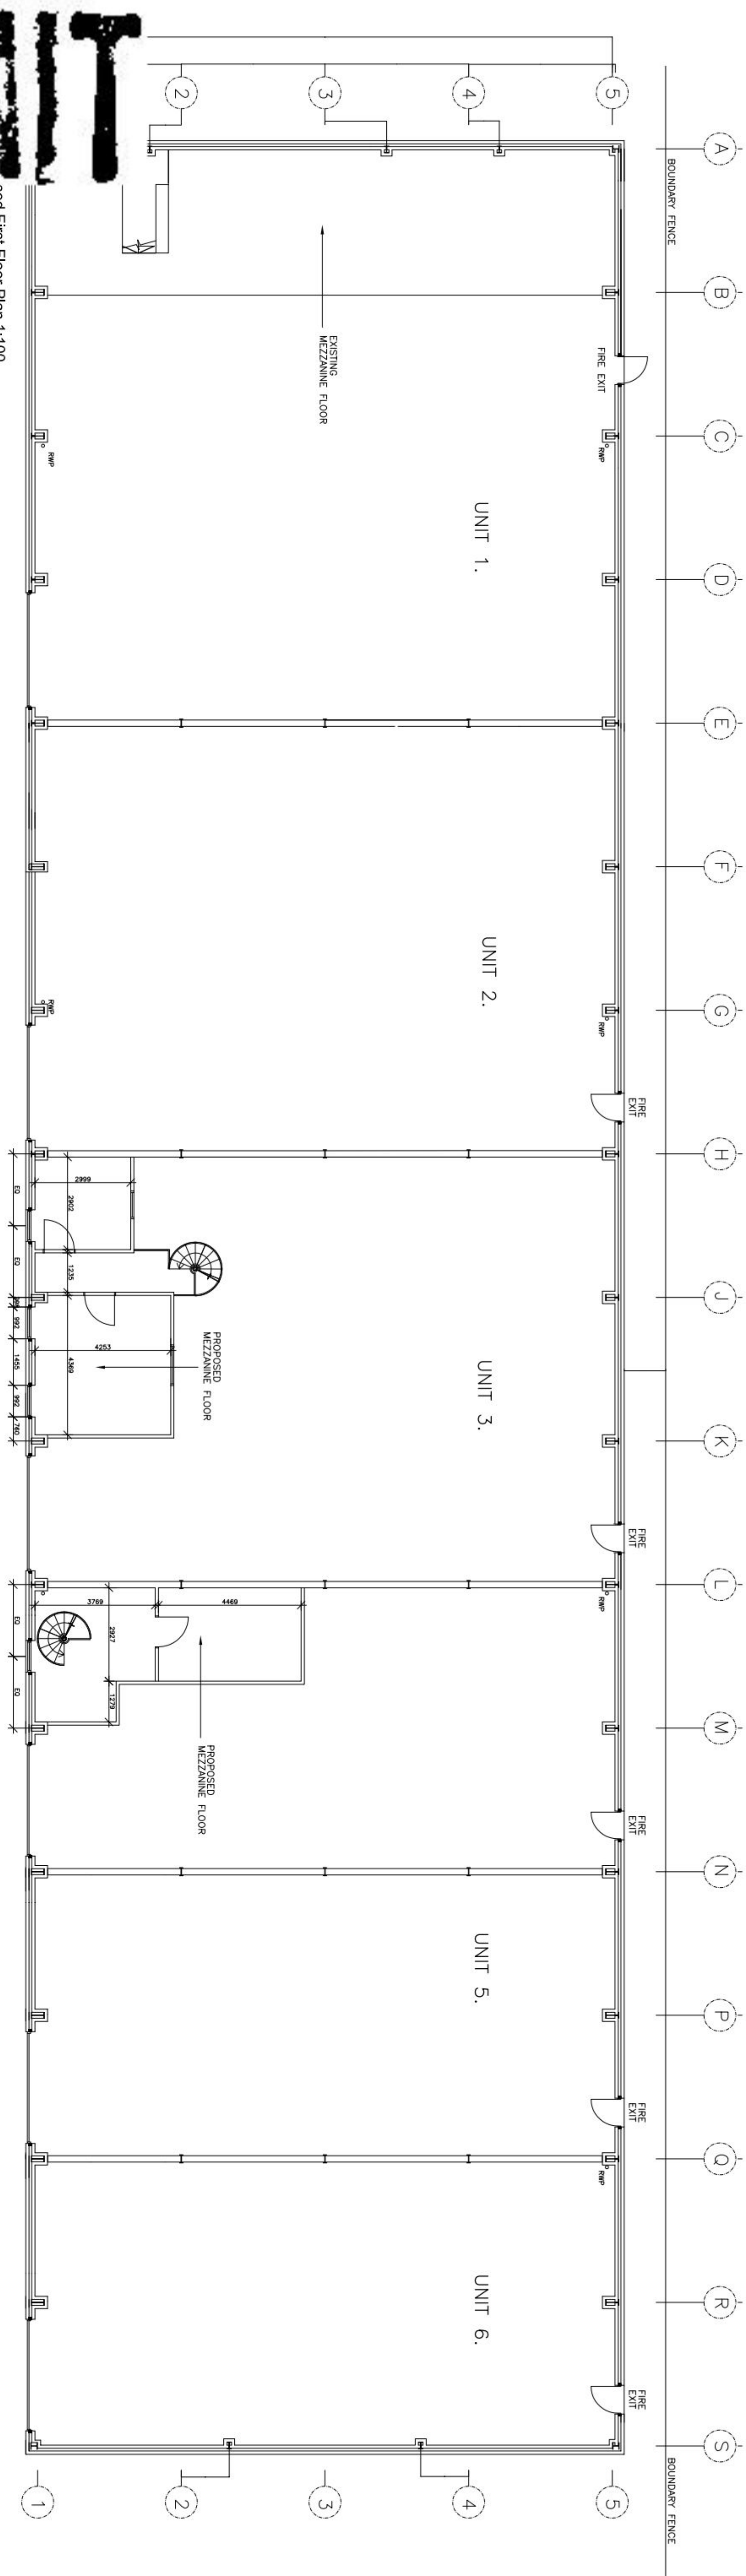

sed First Floor Plan 1:100

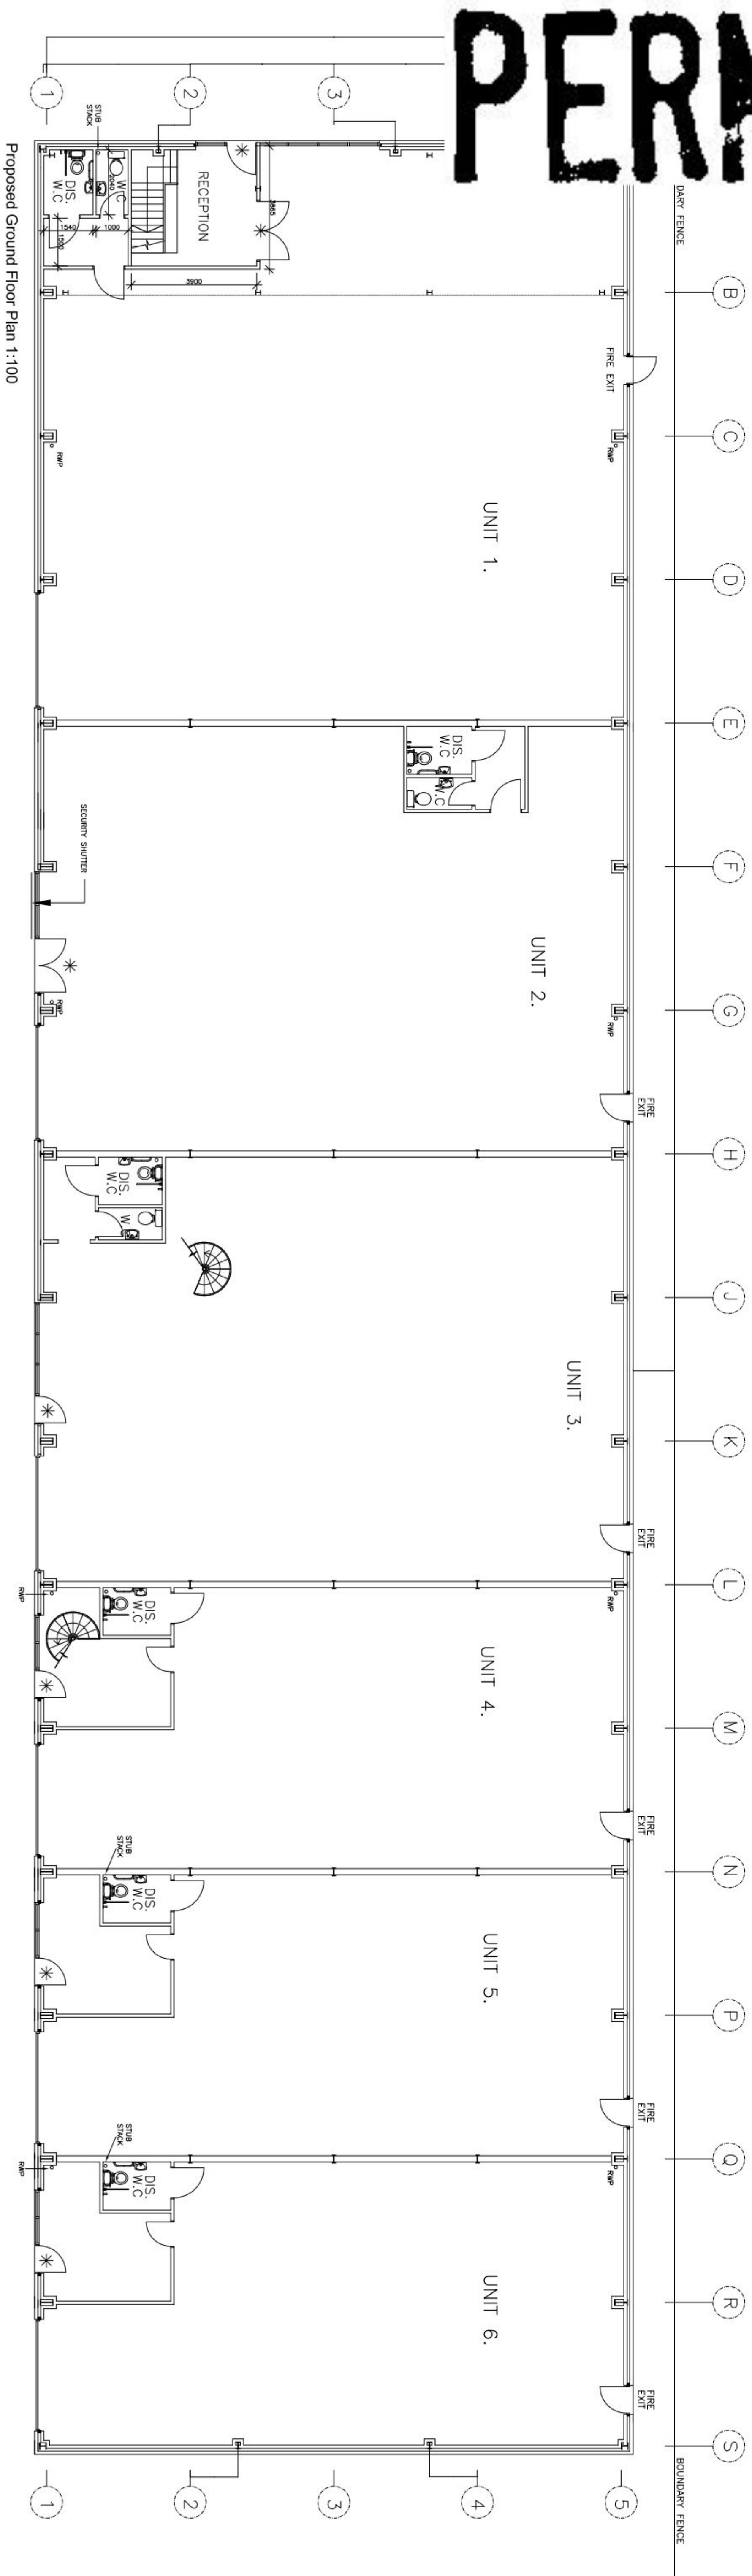

Proposed Ground Floor Plan 1:100

notes:

revisions:

revisions:

Downley Developments

Alterations

Downley Road, Havant

dra^ging Information

tilt:

pwparchitects

Proposed Ground & First Floor Plans

status:

date:

scale:

drawn by:

checked:

SB

Information

February 13

1:100 @ A1

SB

PWP Architects Ltd 6 South Street, Havant, Hampshire PO9 1BZ

t: 02392 462434 f: 02392 461152

e: design@pwp-architects.com

w: www.pwp-architects.com

5044

1201

rev: /

100mm @ A1

NOTE: The contractor is responsible for checking all site dimensions and levels. These should be checked prior to the ordering of any components and before the commencement of the works. All discrepancies should be brought to the attention of the Contract Administrator