



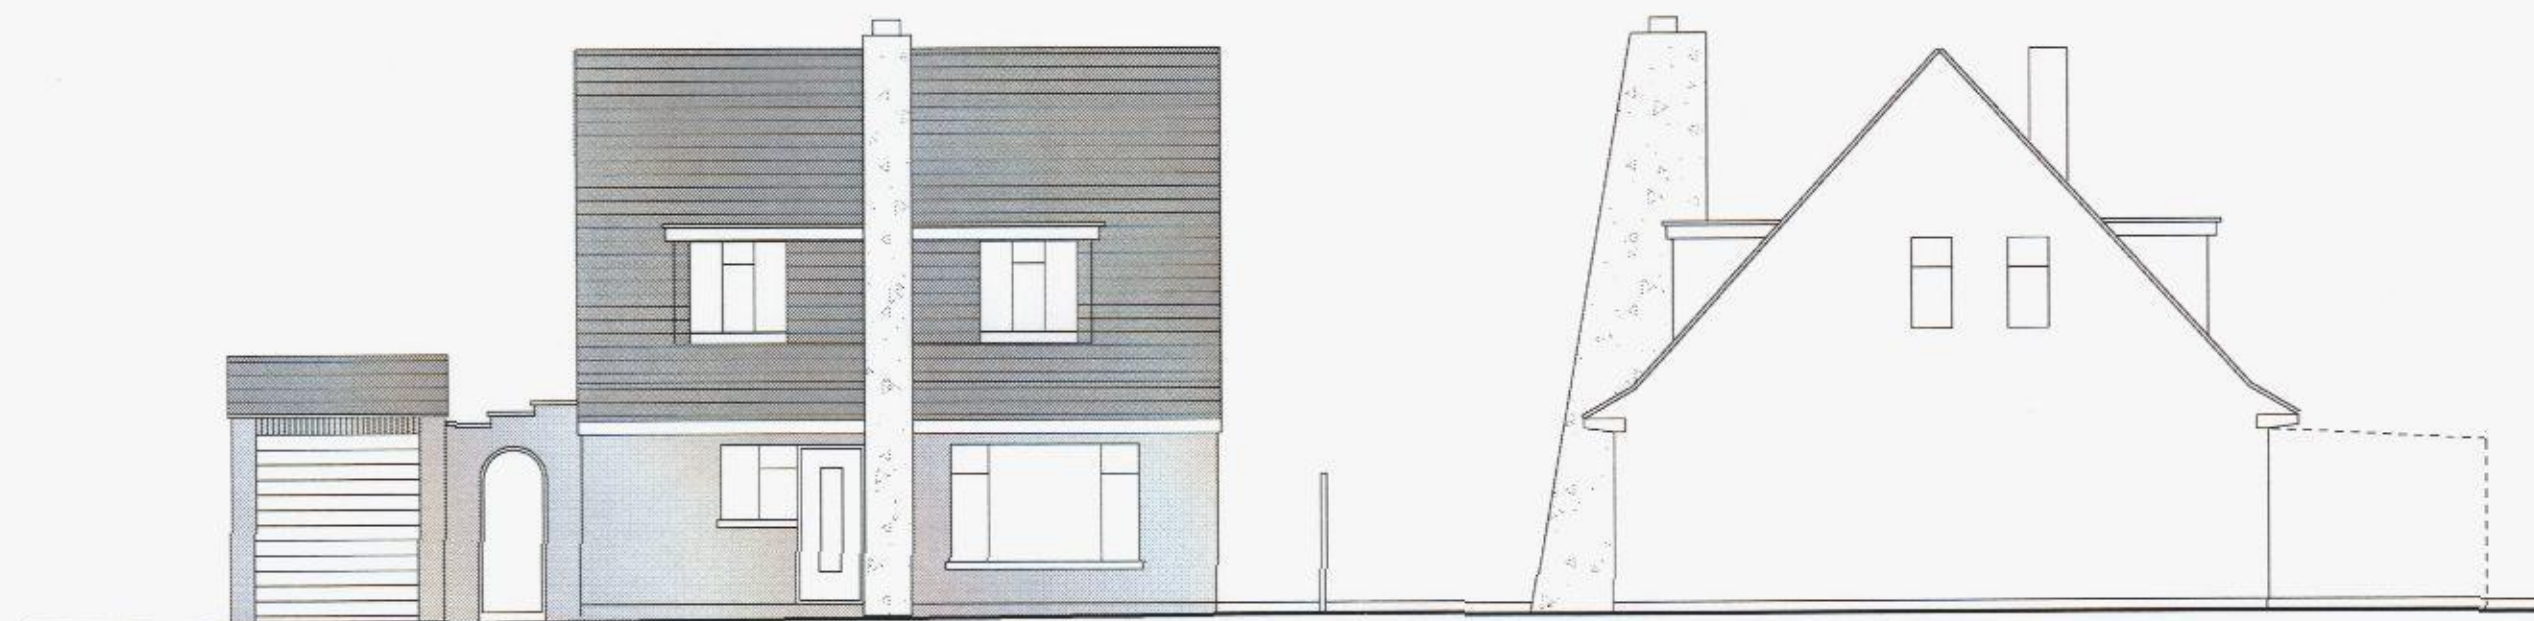


front elevation

side elevation

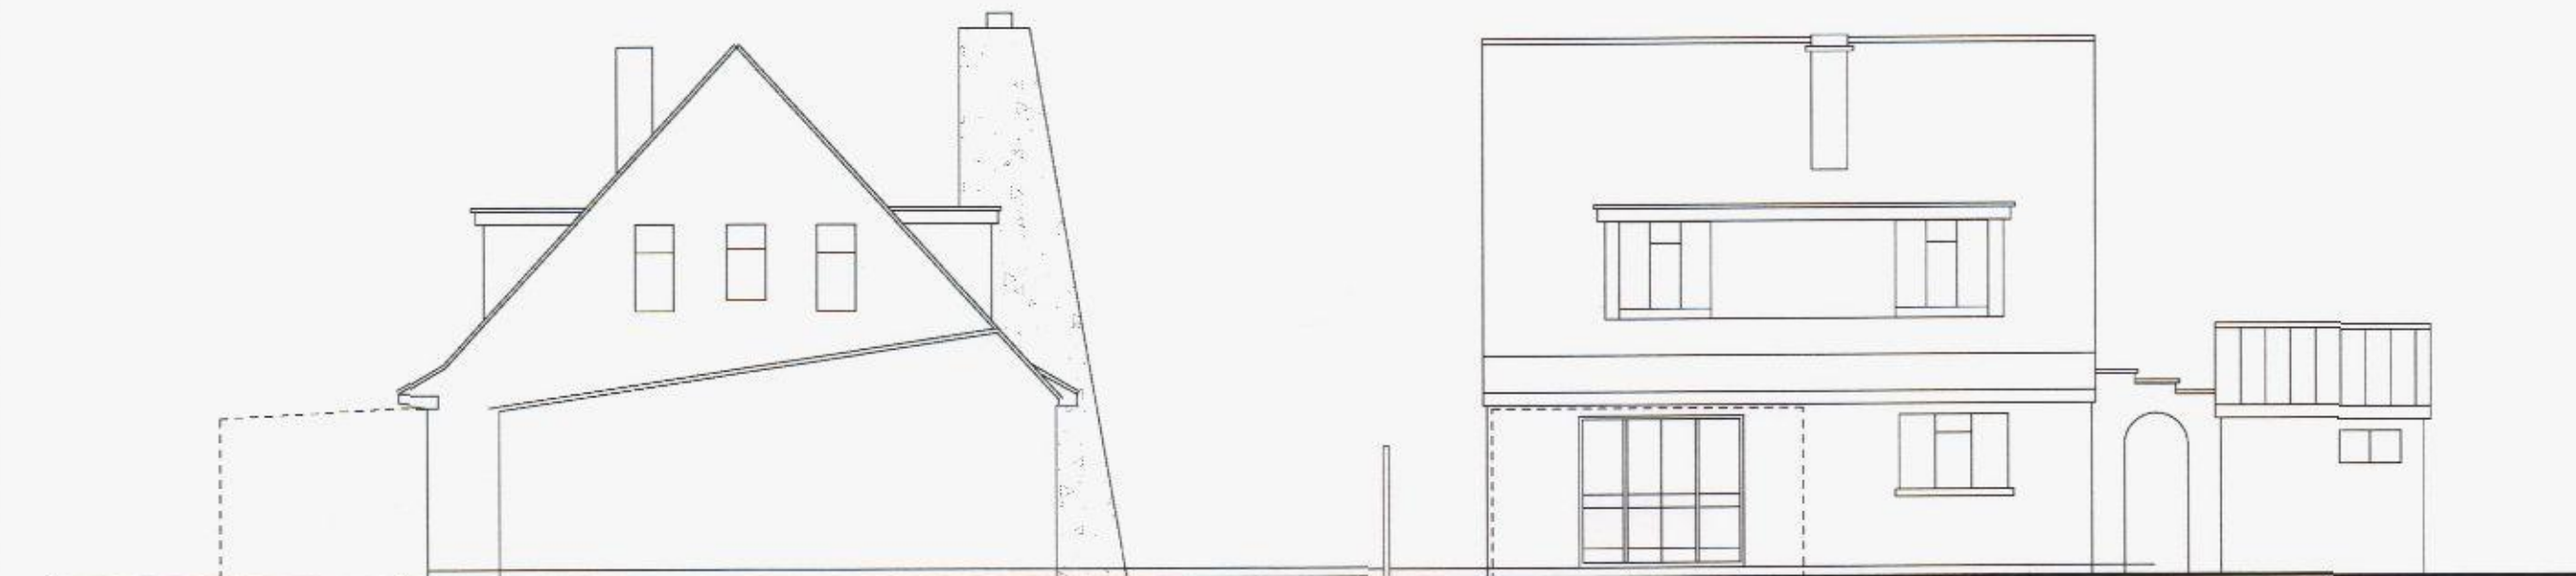


side elevation


rear elevation

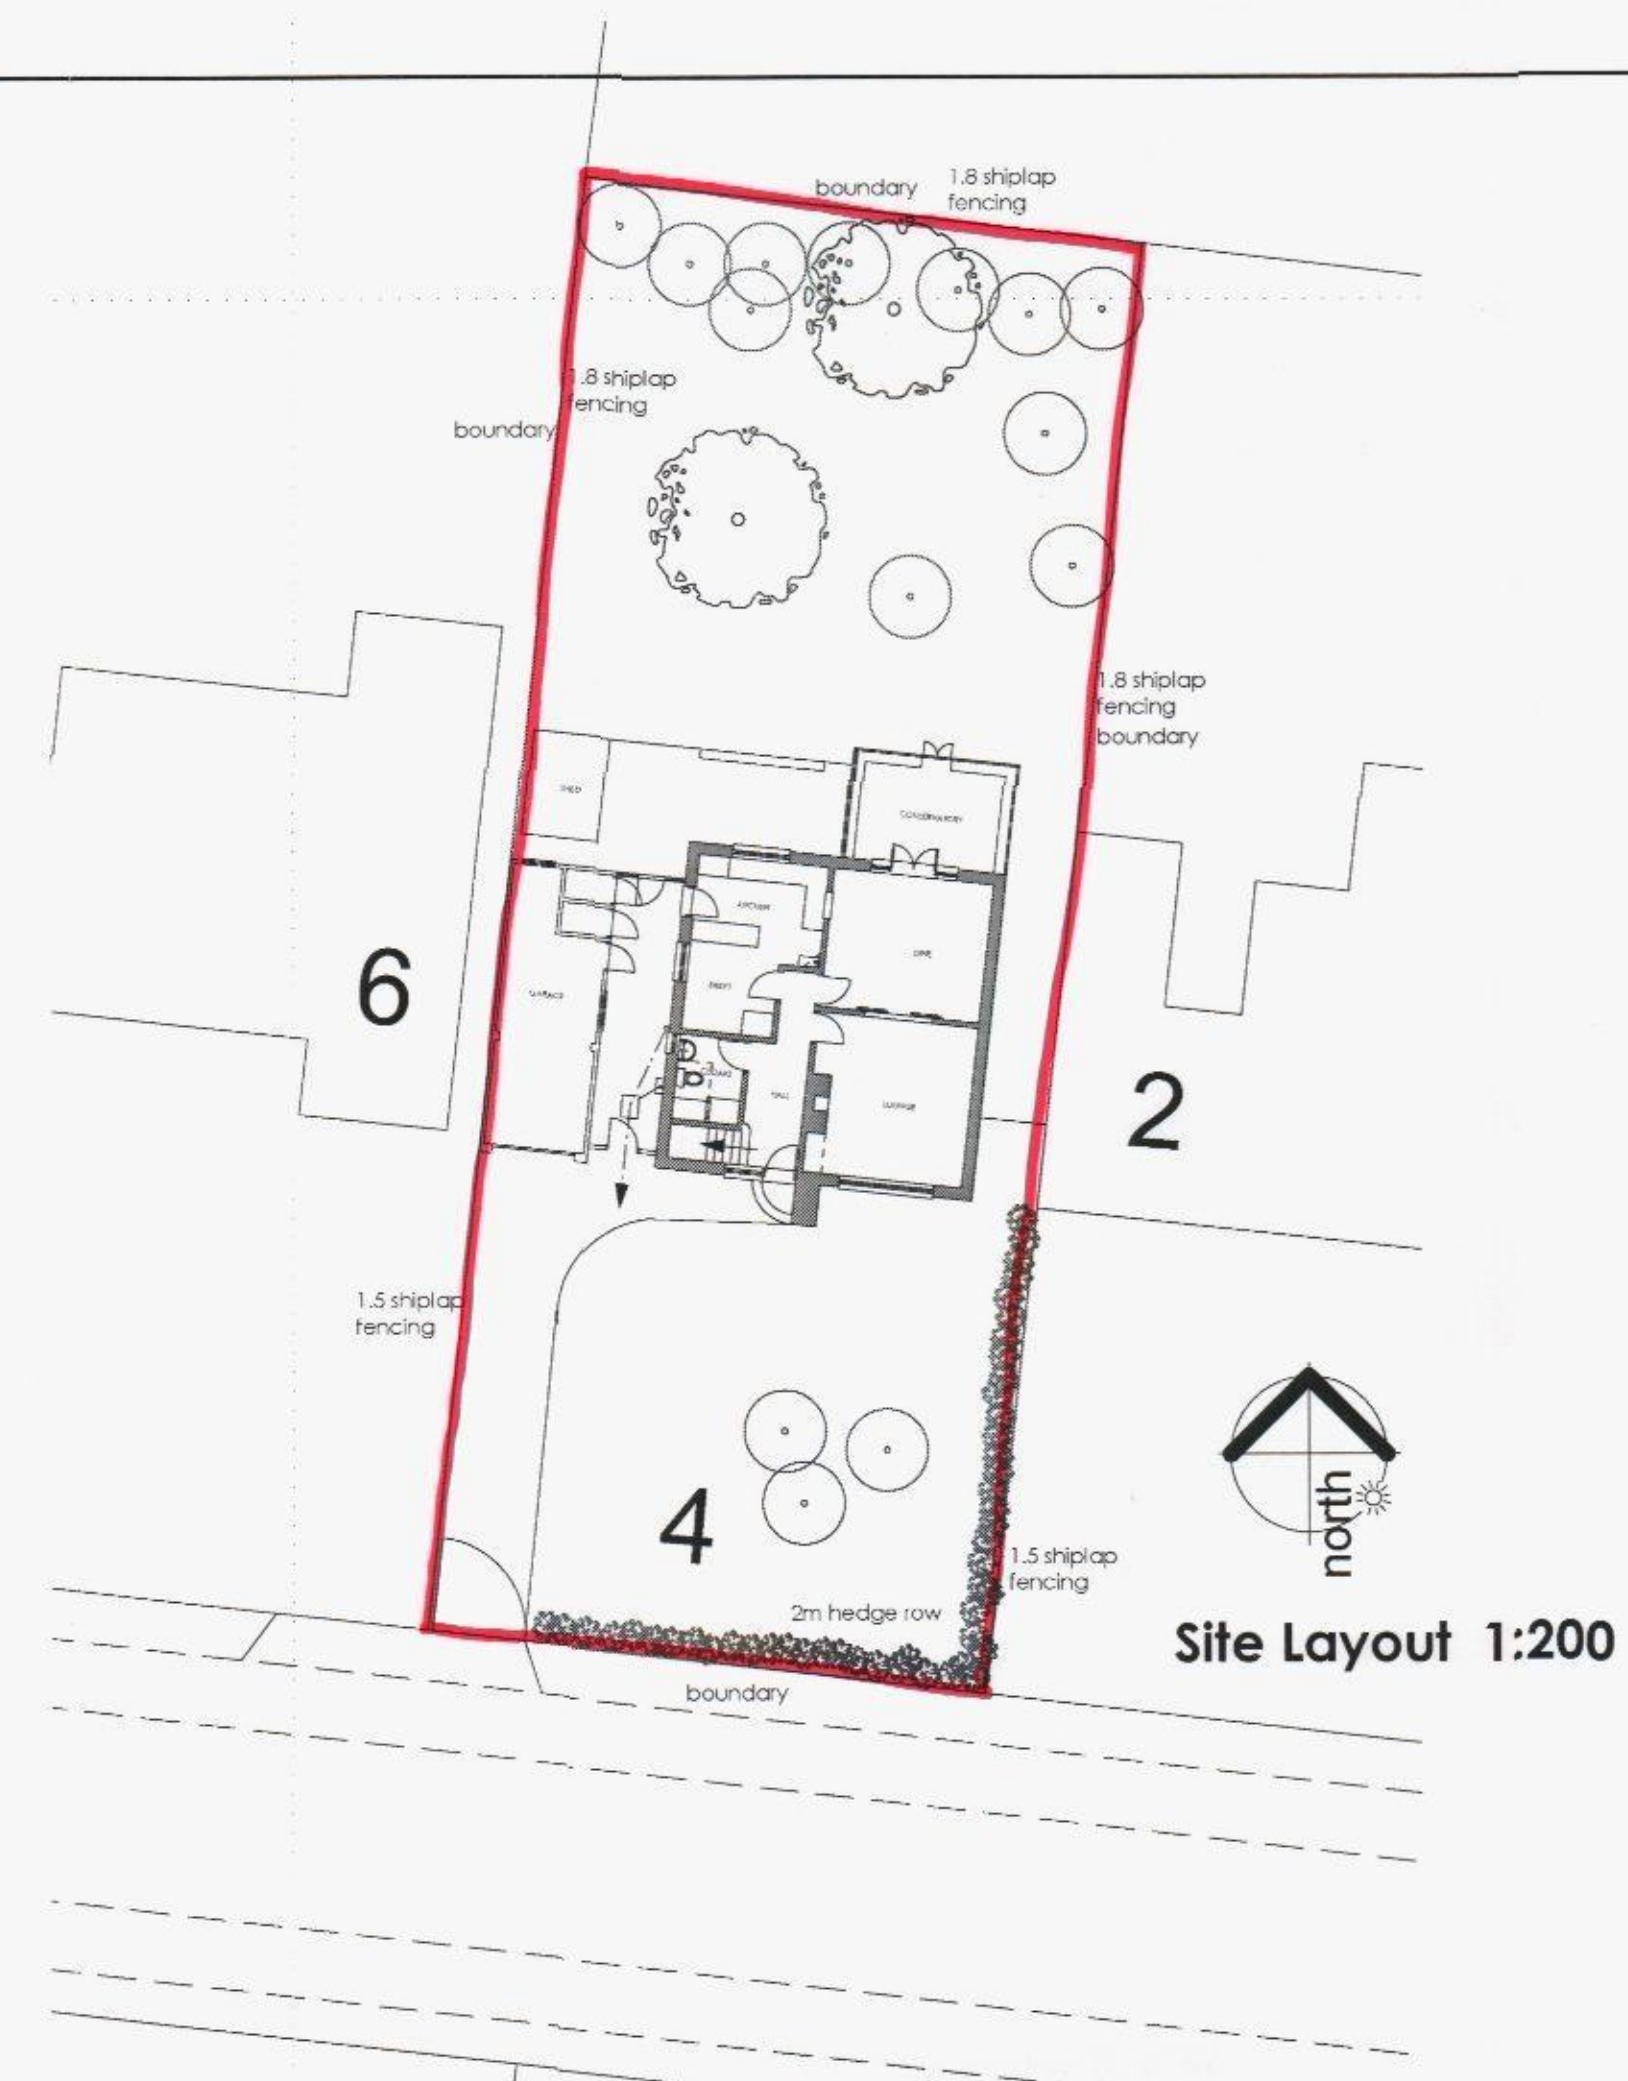

Site Layout 1:200

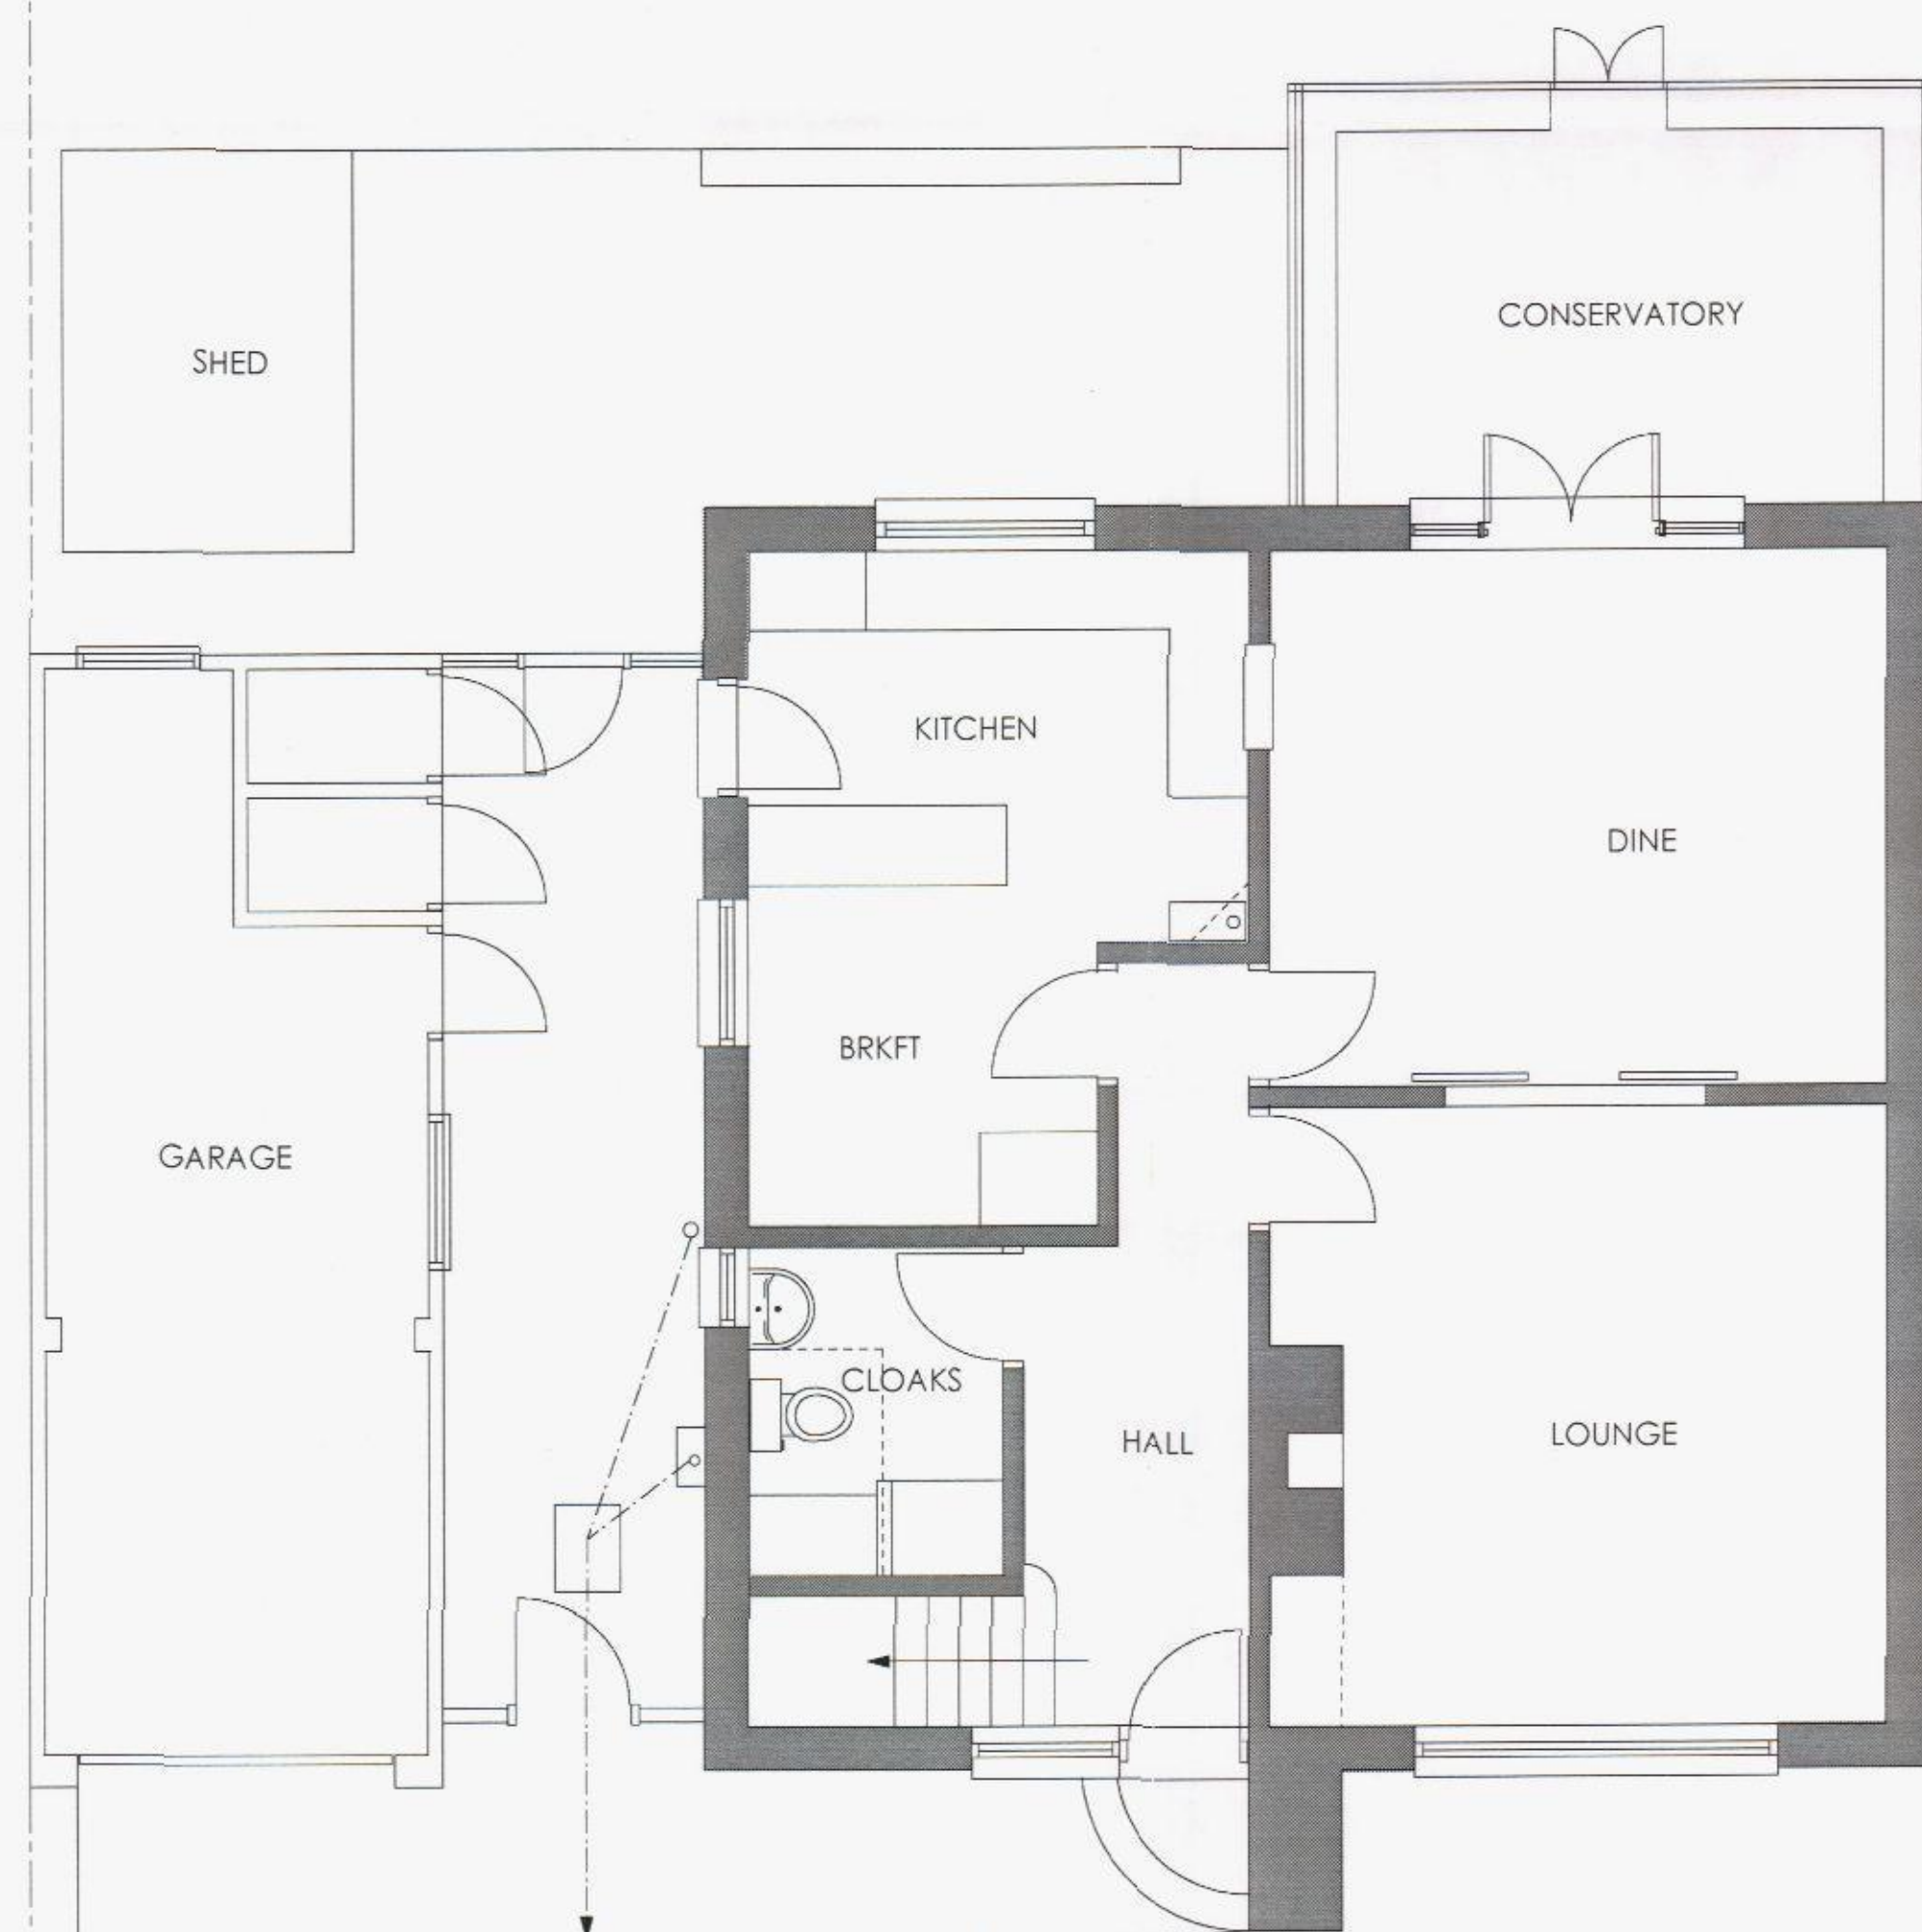

ground floor plan

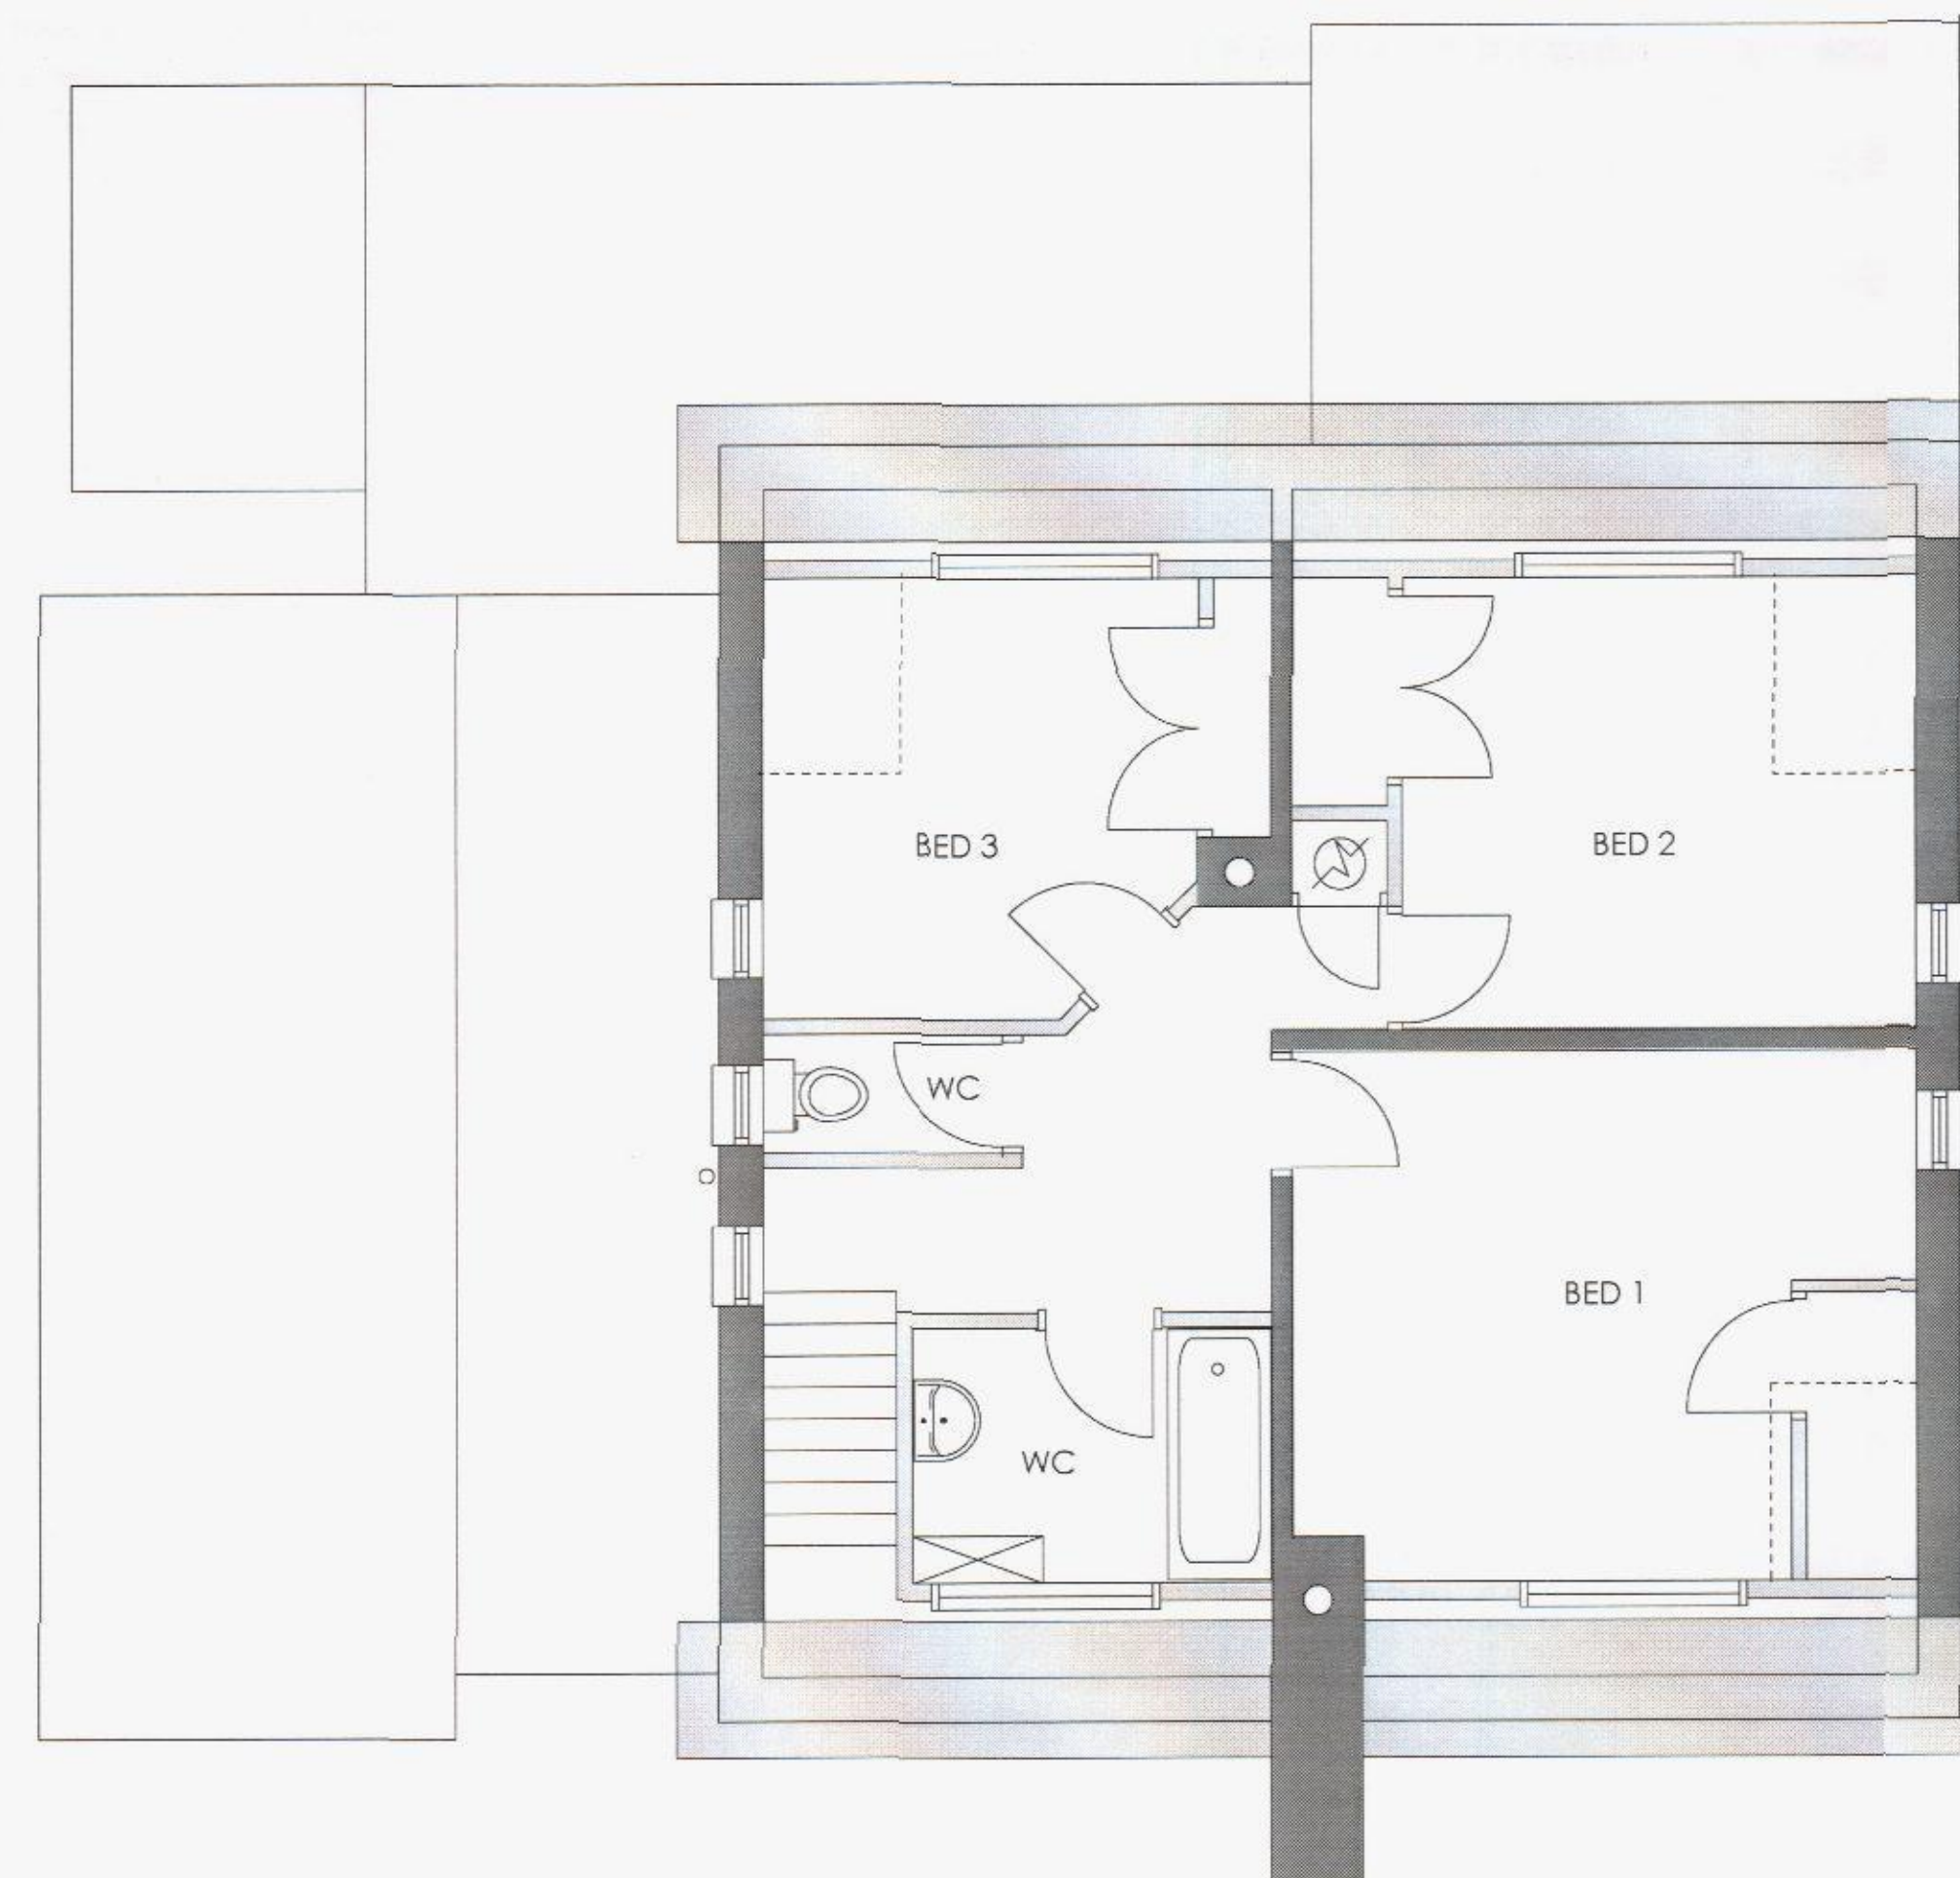

first floor plan

NOTES



Location 1:1250

0 1 2 3 4 5M
@ 1:100

REVISIONS

HAVANT BOROUGH COUNCIL
02 AUG 2013
RECEIVED

EXISTING PLANS AND ELEVATIONS

TITLE
4 ST HELENS ROAD
HAYLING ISLAND
HANTS

SCALE: 1:50 1:100 1:200 1:1250
DATE: JUNE 2013

DRWG NO: DY/1401 REV NO: -

D.ALLEN
Architectural Technician
62 Havant Road
Hayling Island, Hants PO11 0PY
Tel: (02392) 467620
E-mail: haylingplans@btinternet.com