




Front elevation

Rear elevation

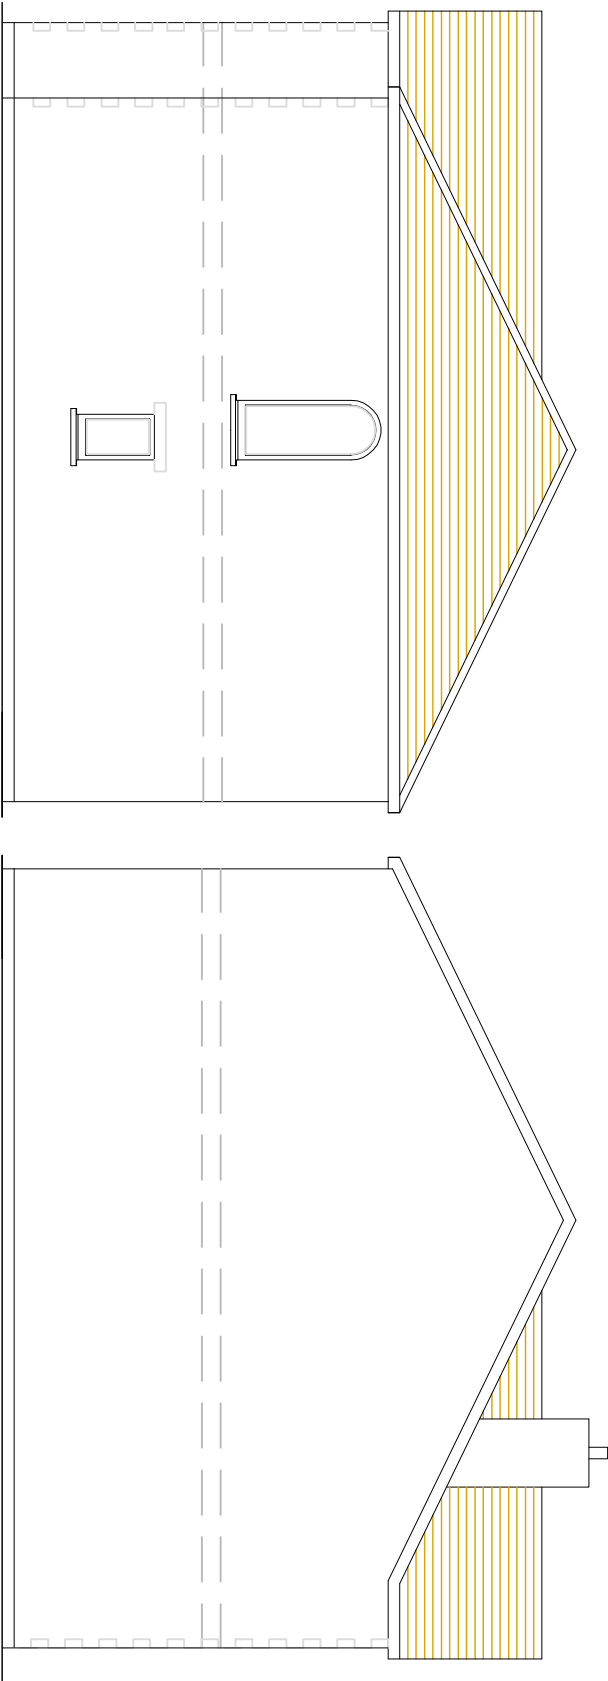

Side elevation

Side elevation



revisions

-
-
-
-
-
-
-
-

client

Monterrey Properties (Ltd)

drawn by

MM

project

Rose in June,
Haying Island

checked by

NEI

drawing no. revision

P - 207 -

date

25/06/13

scale at A3

1:100

job no.

SNBC251803



Building & Project
Consultancy

2 Charlotte Place
Southampton
SO14 0TB
t 02380 713 800
f 02380 713 801