


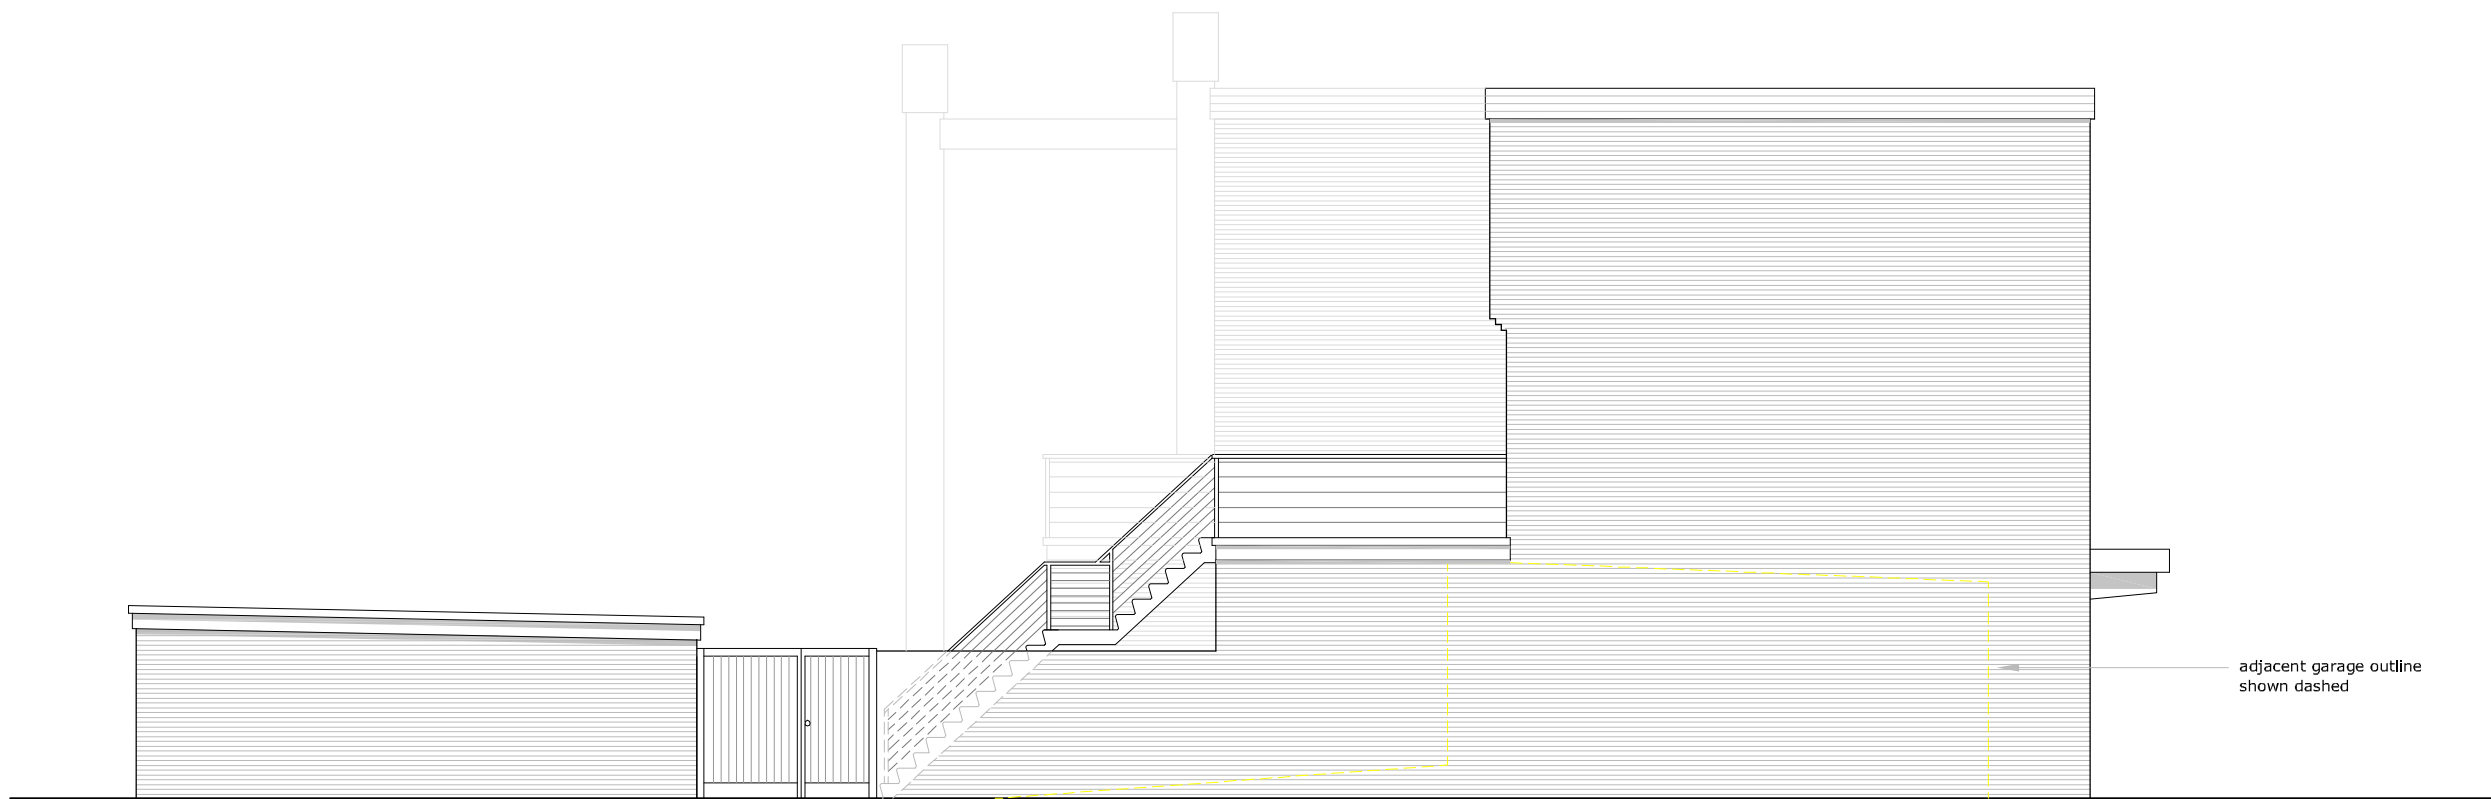


EXISTING SIDE ELEVATION (C) - Adjacent to Garages, Car park to rear - 4 Purbrook Chase Precinct



EXISTING REAR ELEVATION (D)
Adjacent to Garages,
Rear of ground floor shops and upper level flats



EXISTING REAR ELEVATION (E)
Rear of ground floor shops and upper level flats

 

									CLIENT Mr Ali Ozdemir			TITLE 4 Purbrook Chase Precinct Rear Extension Project			 DESIGN DRAWN LTD THE CLOCK TOWER, FIRST FLOOR GREAT SOUTHSEA STREET SOUTHSEA, HAMPSHIRE PO5 3BY T: 02392 837 149 E: INFO@DESIGNDRAWN.COM W: WWW.DESIGNDRAWN.COM											
A	18 March 13	First Issue				VR	JM				Existing Elevation															
Rev	Date	Description				By	PM	Planning Draft			Scale @ A3: 1:100 Date : ☺ March 2013			Drawn by : VR Checked by : JM			Drawing No: 18.12.F12.102			Revisions: A			 DESIGN DRAWN LTD Copyright Reserved Check dims on site			
REVISIONS																										