


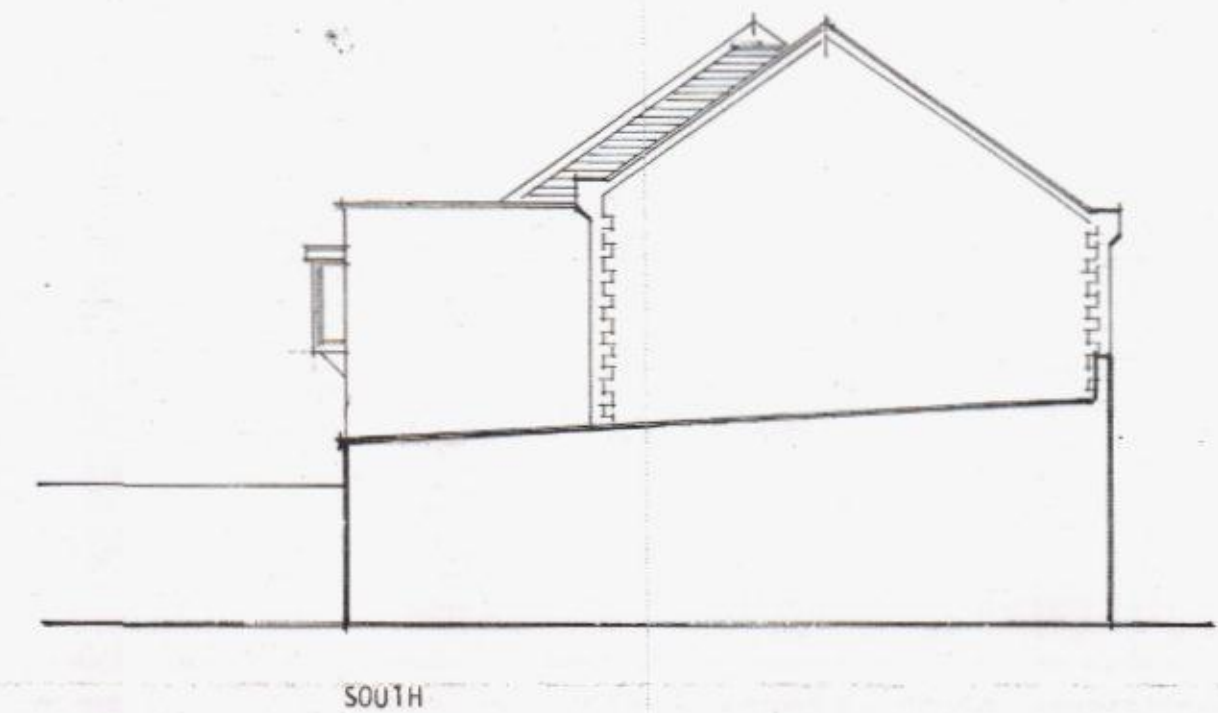


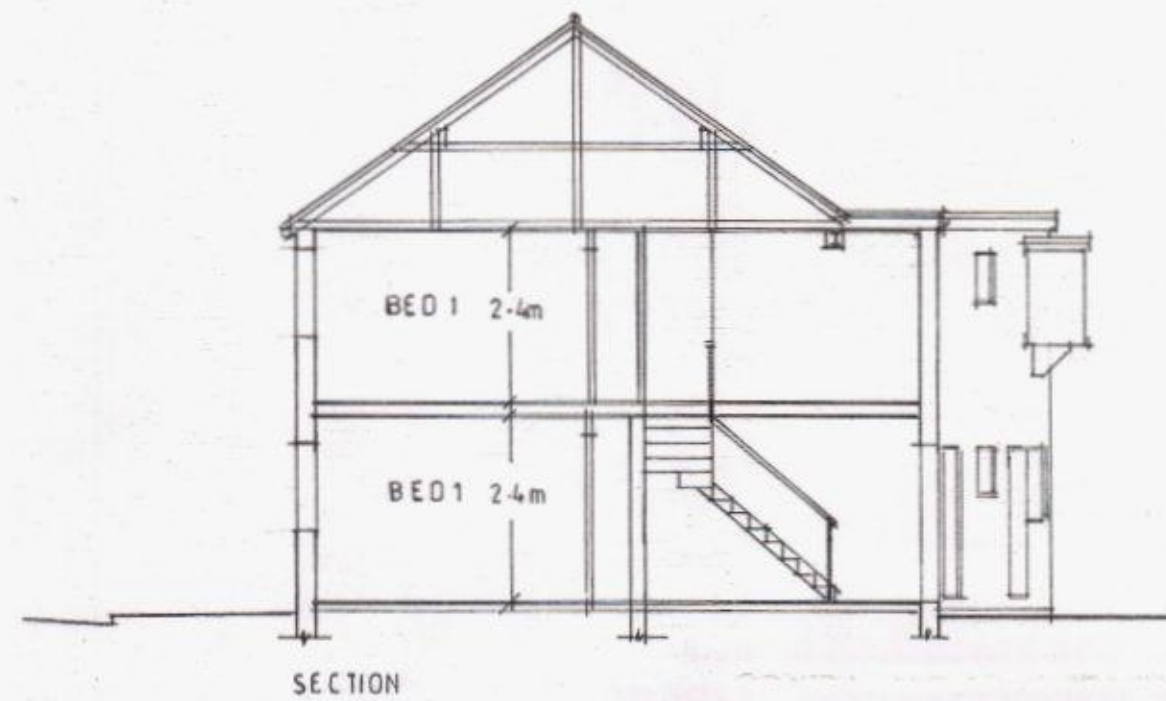


External materials to match no.127.
Owner to be responsible for ensuring
the provisions of PARTY WALL ACT are satisfied.

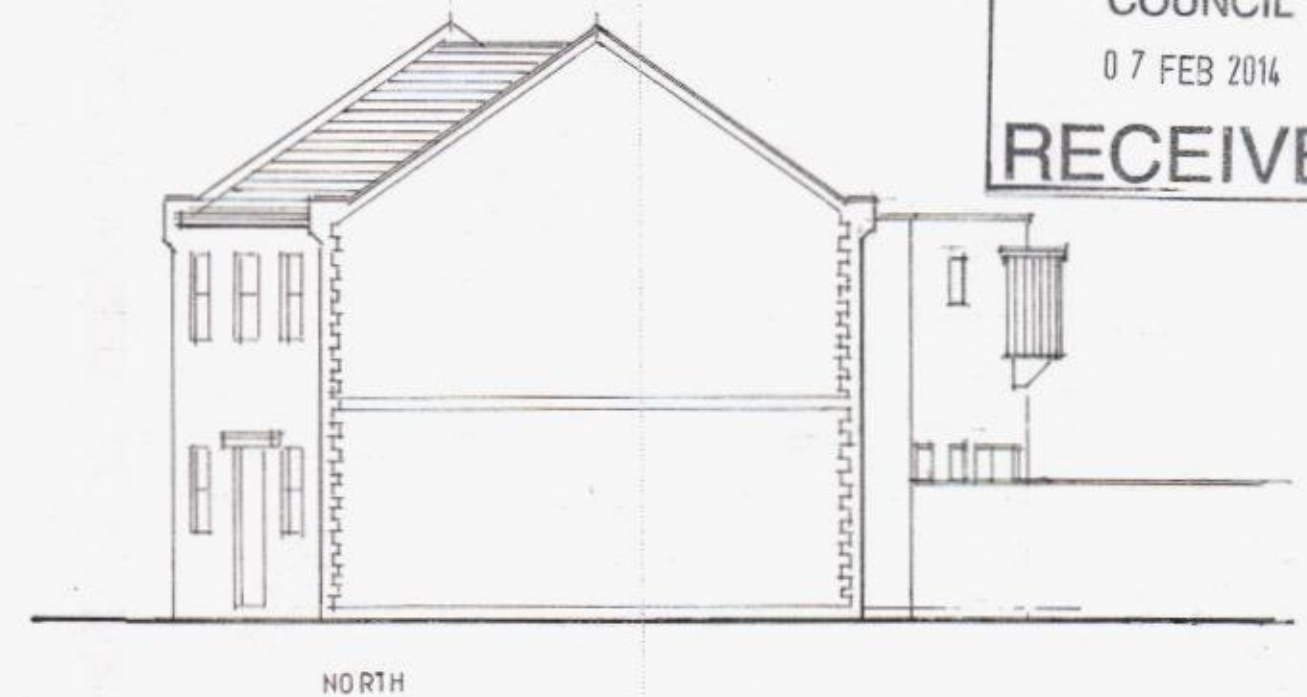

GROUND FLOOR PLAN
Scale 1:100
datum
+6.6m

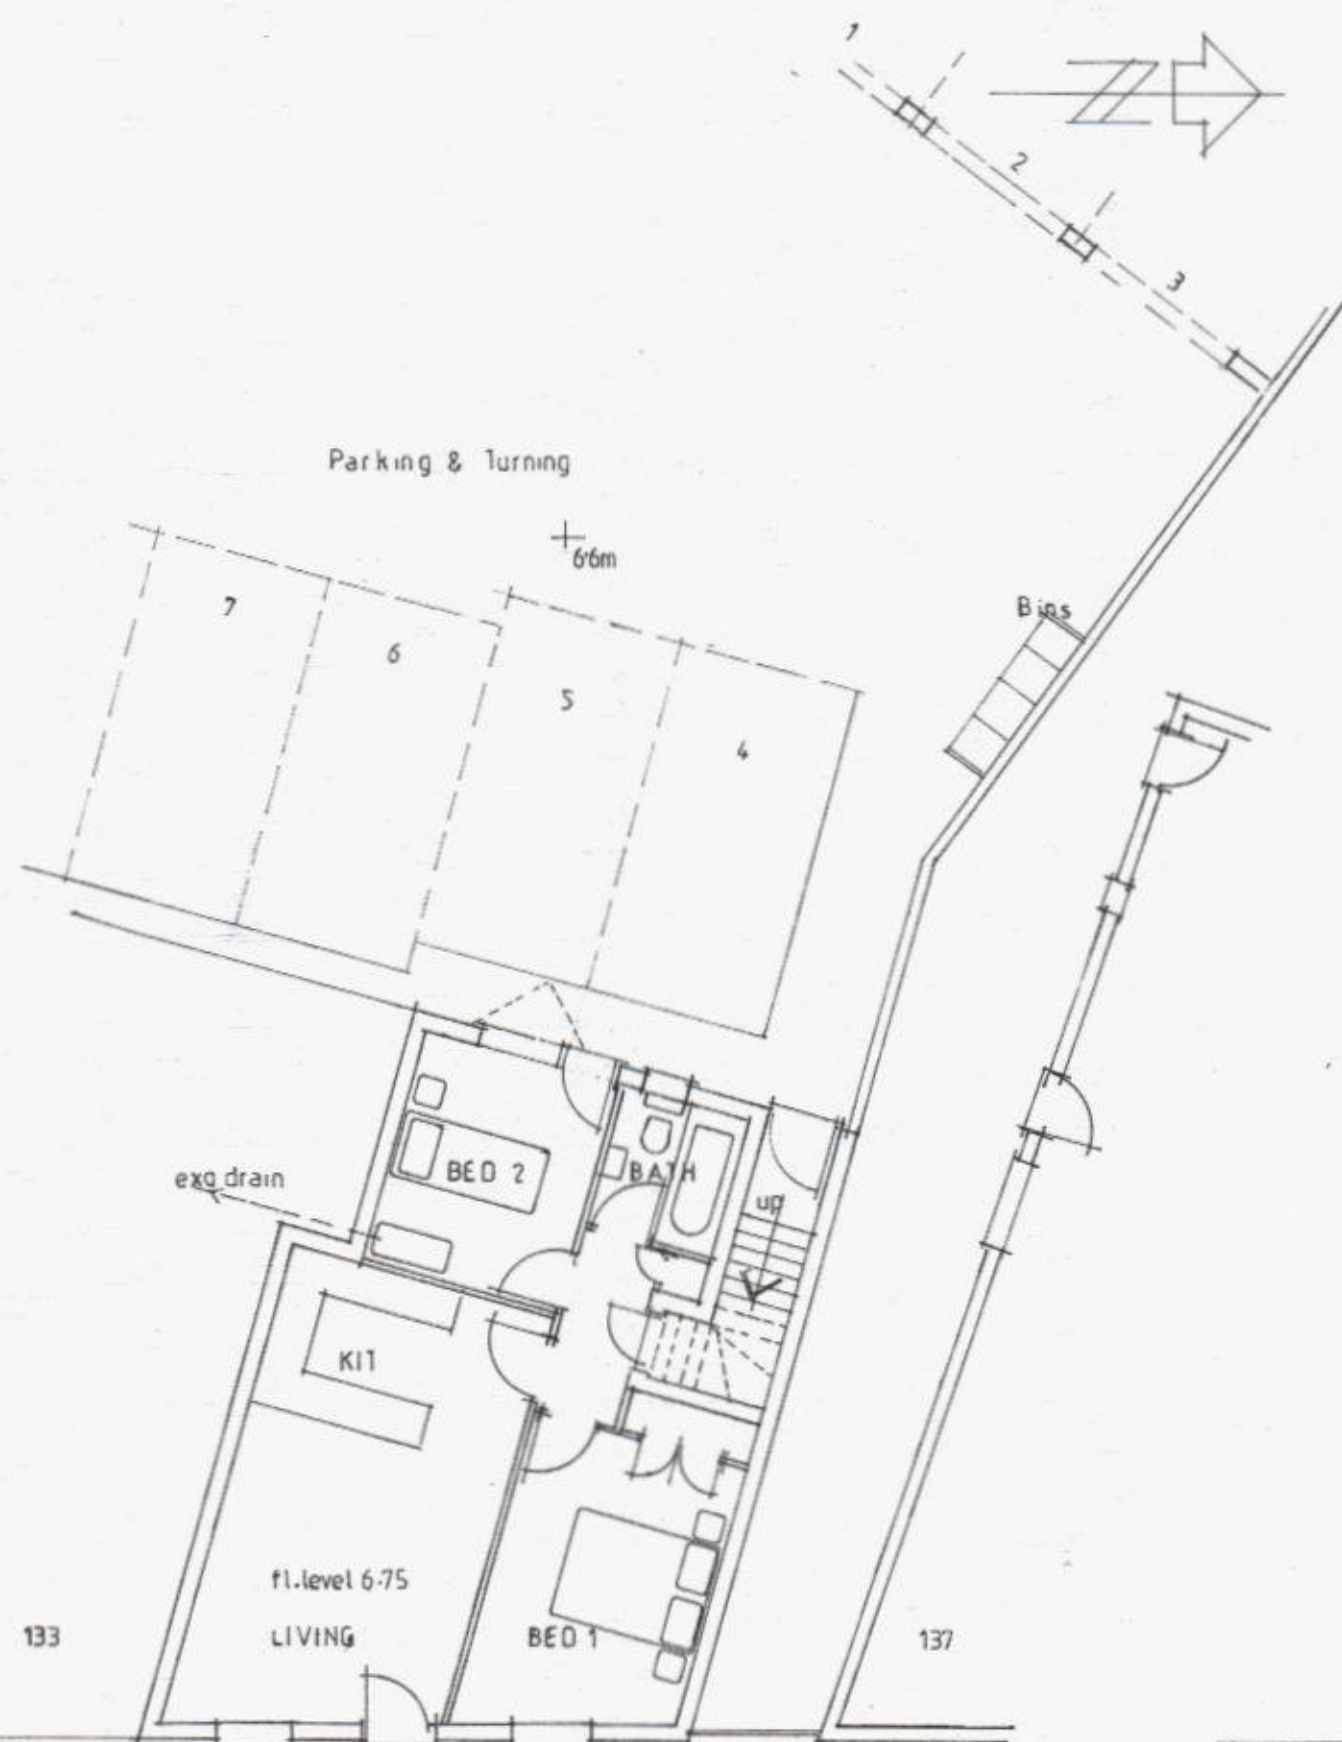

FIRST FLOOR PLAN
Fl. area 56m.sq (603 ft.sq)

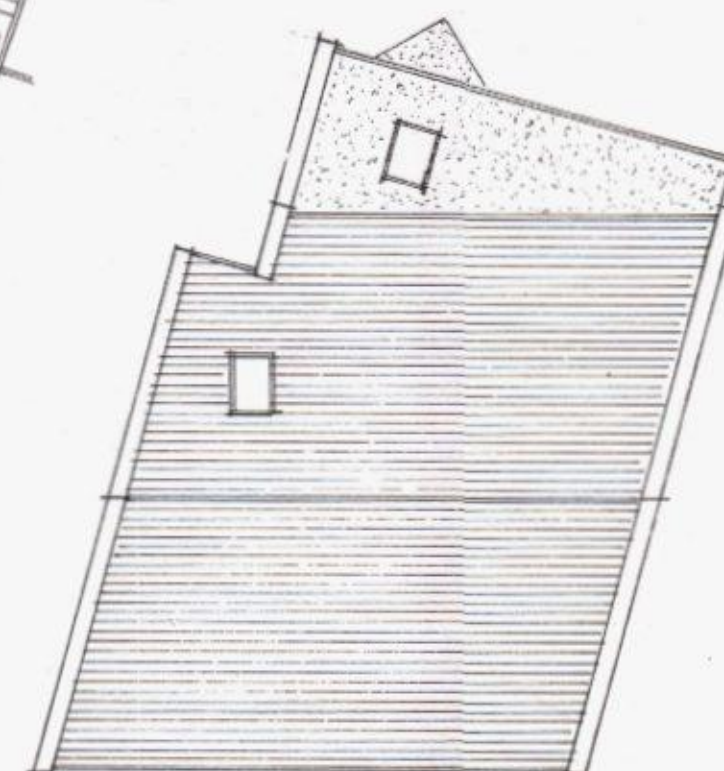

PROPOSED DEMOLITION OF SHOP (A1 RETAIL)
& ERECTION OF 2no.2B FLATS WITH PARKING.

SITE: 135 ELM GROVE, HAYLING ISLAND. PO11 9ED

D.J. & D.J.WILSON

DWG. NO. 470-04