


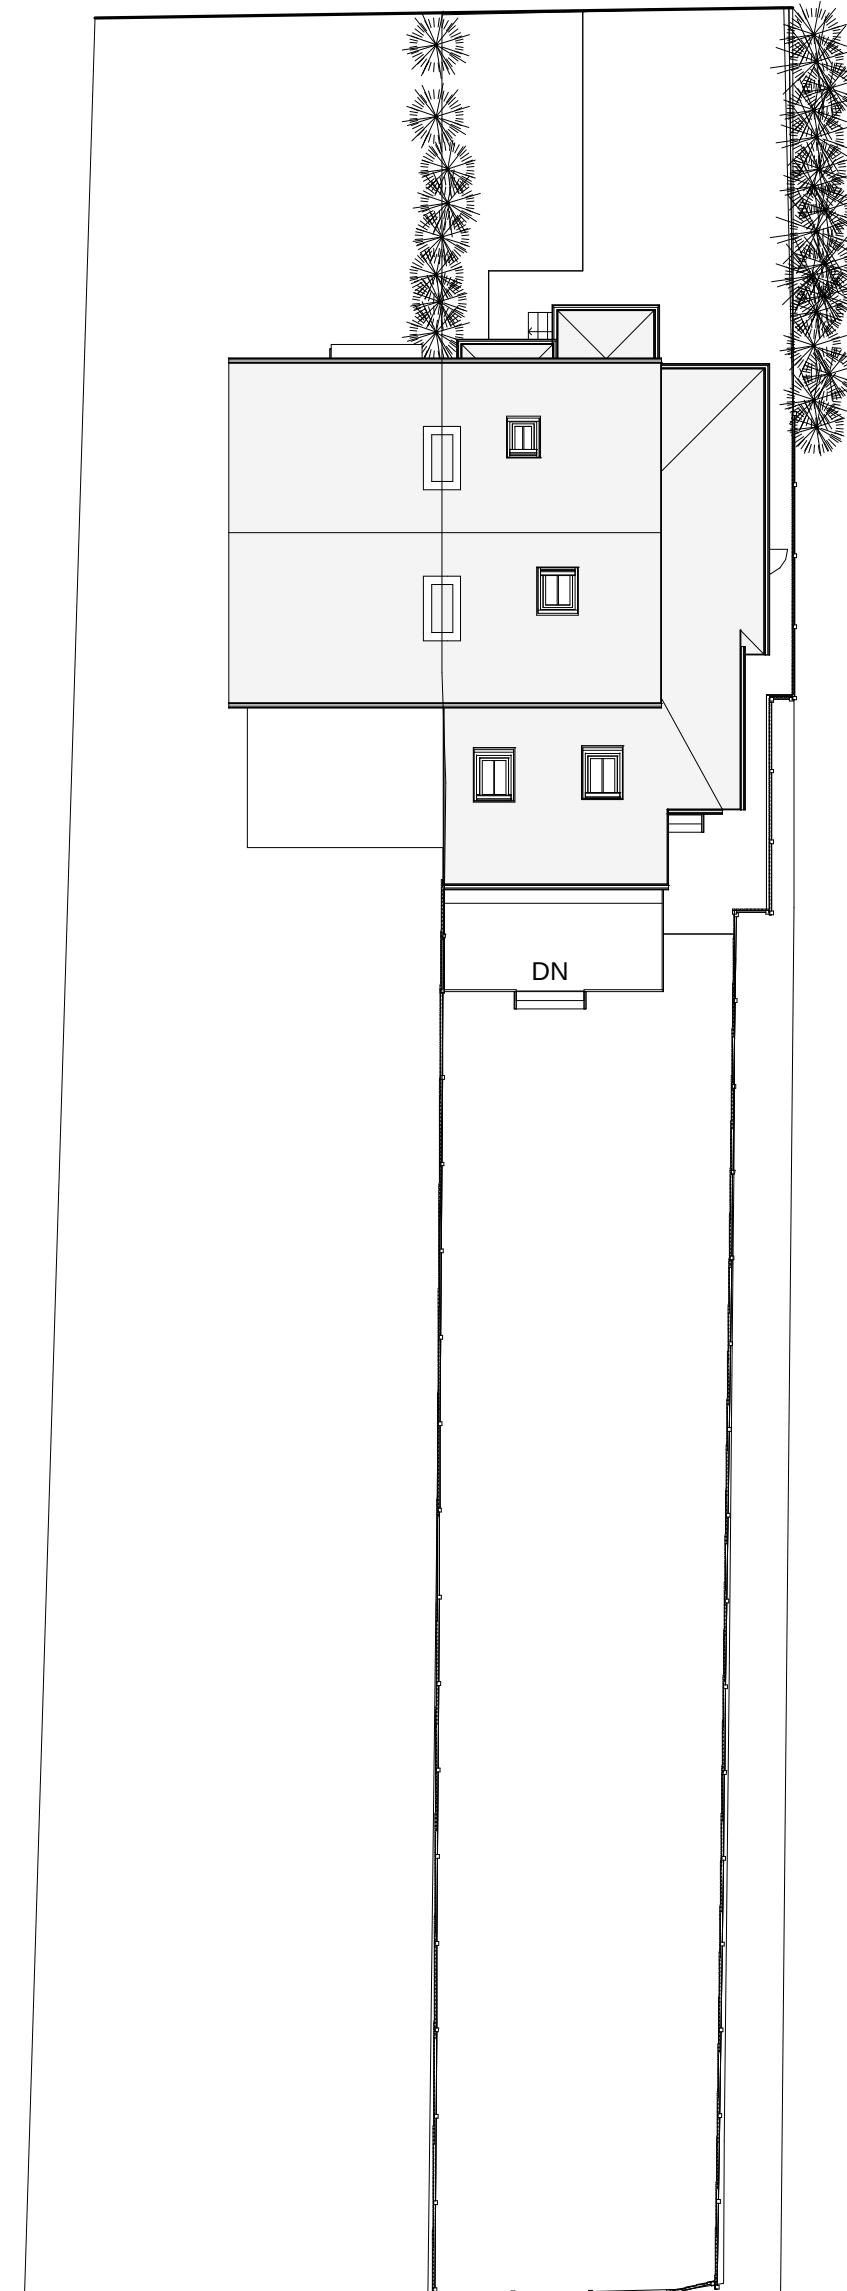

Boundary treatment

Level Survey

Flood Risk

Tree Survey

Parking Provision

(C) Crown Copyright 2013



This OS Map was purchased from Press to Print in July 2013
licence number 001106702

IJ Murray
Associates

IJ Murray Associates
173 Havant Road
Hayling Island
Hampshire
PO11 0LF
Phone 02392469004
Mob 07779 246915
e-mail ian@ijma.co.uk

These drawings are for planning and building regulation purposes only and are not for construction. All dimensions should be checked on site before work commences

These Drawings are the property of IJ Murray Associates (part of Clanfield Media Ltd) and should not be reproduced or used in any way without the permission of a Director of Clanfield Media Ltd

[illegible]

Richard &
Charlotte
36 Bushy Mead

Proposed Site plans

Project number	Project Number
Date	Issue Date
Drawn by	Author
Checked by	Checker
A103	
Scale	1 : 200