
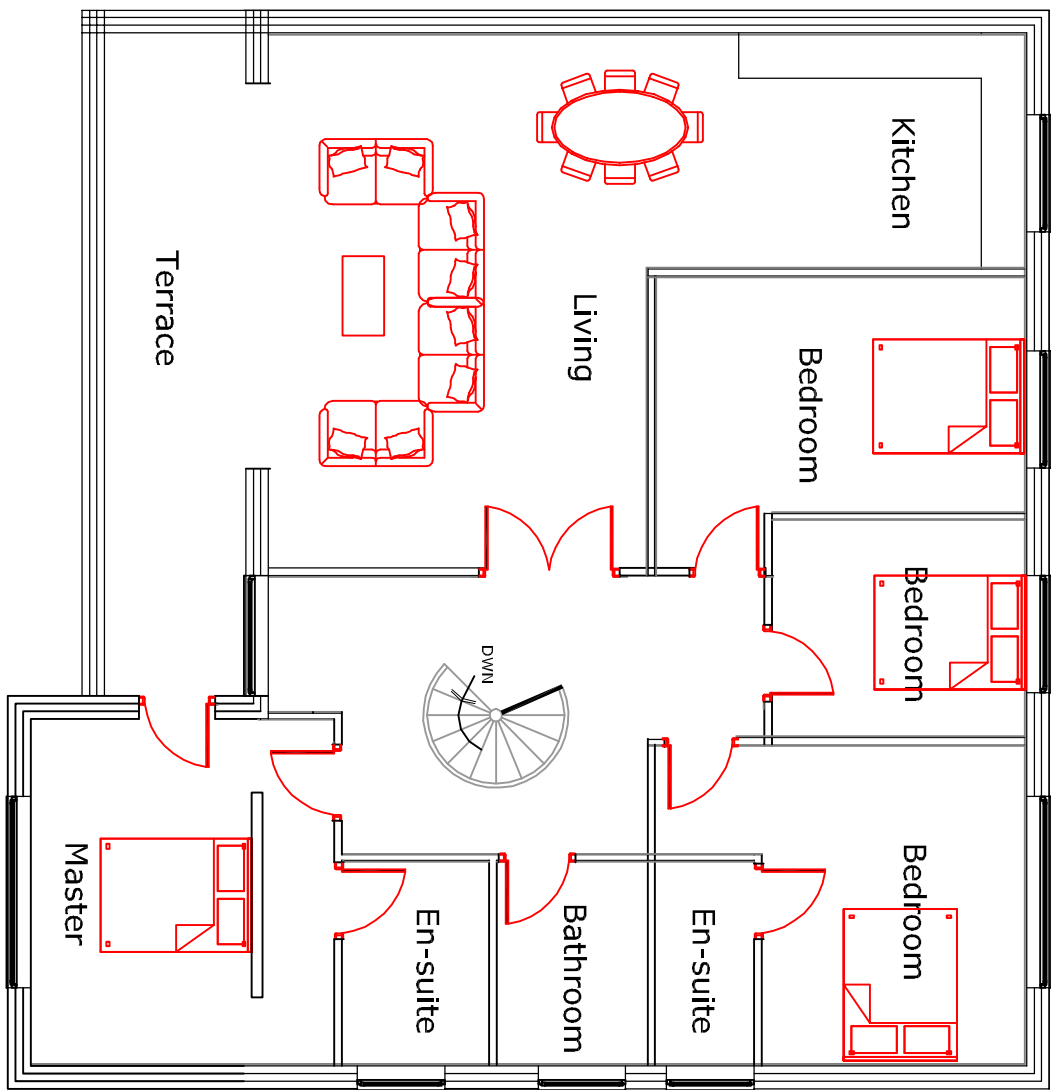
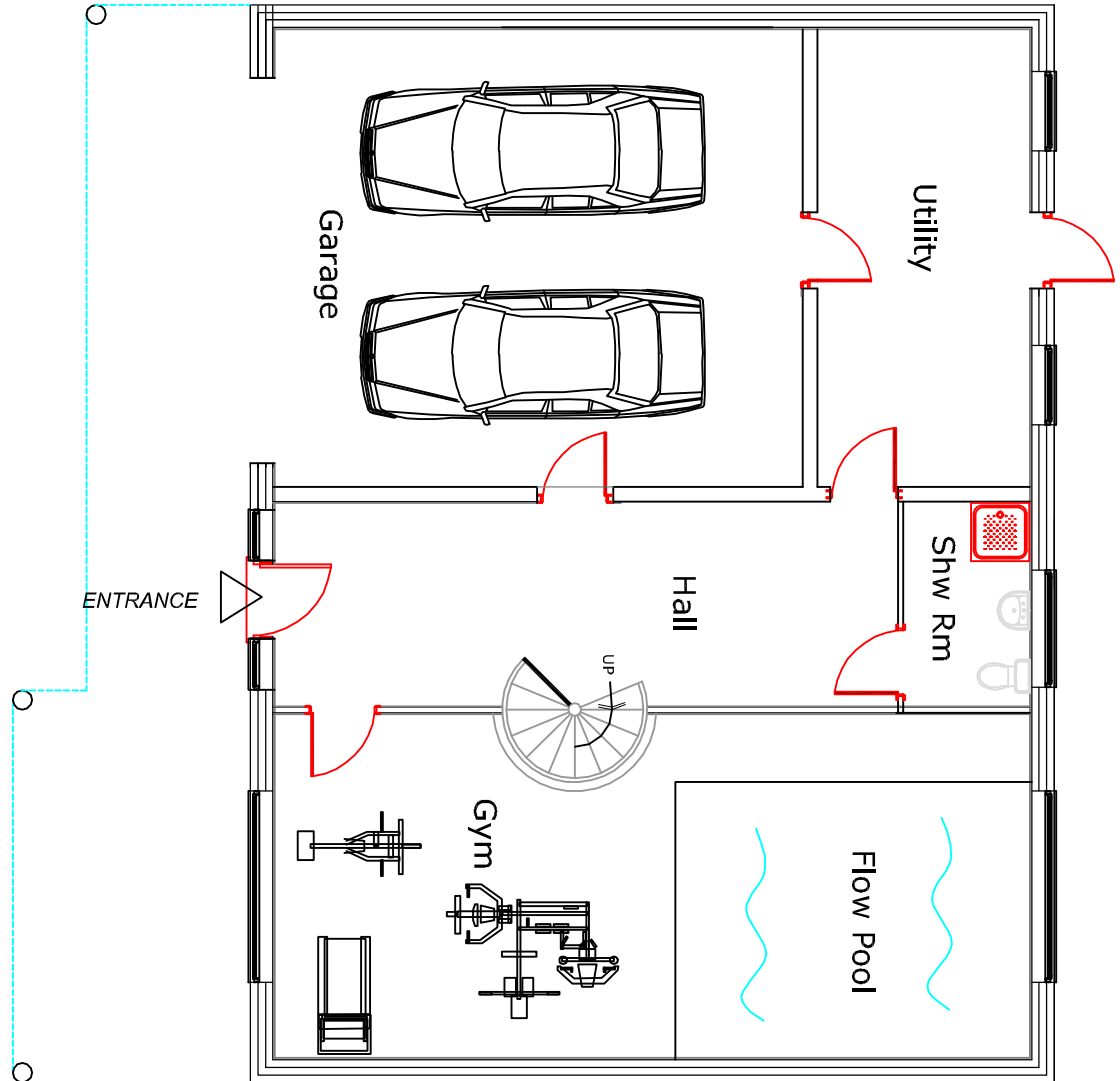
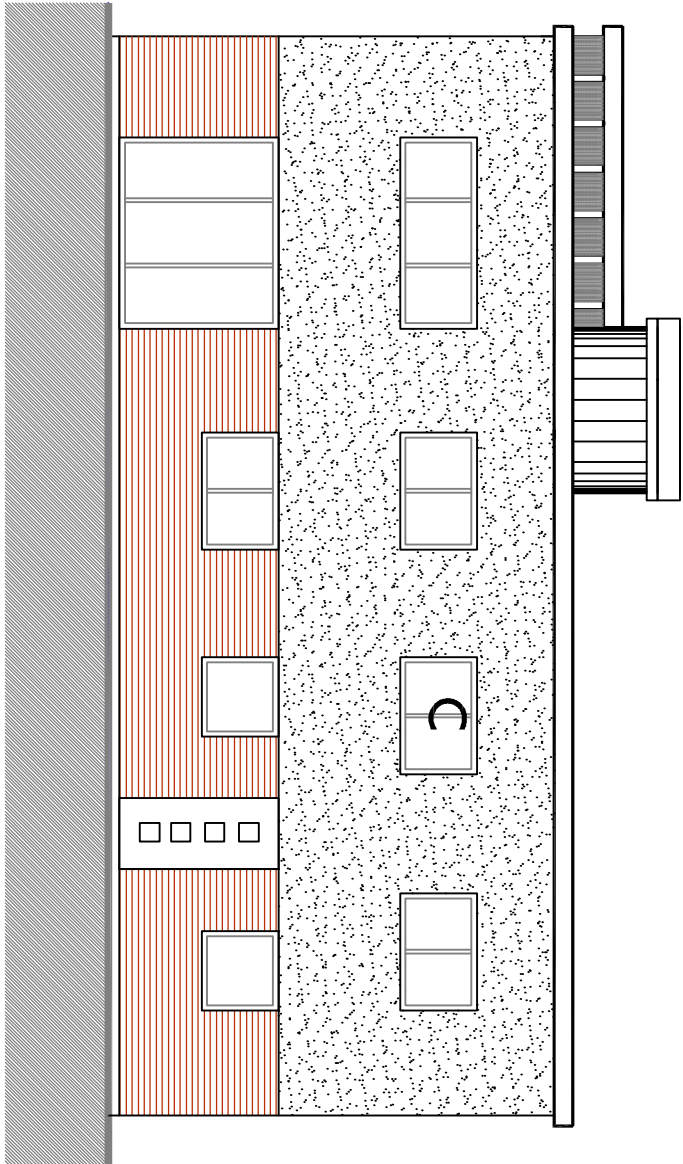
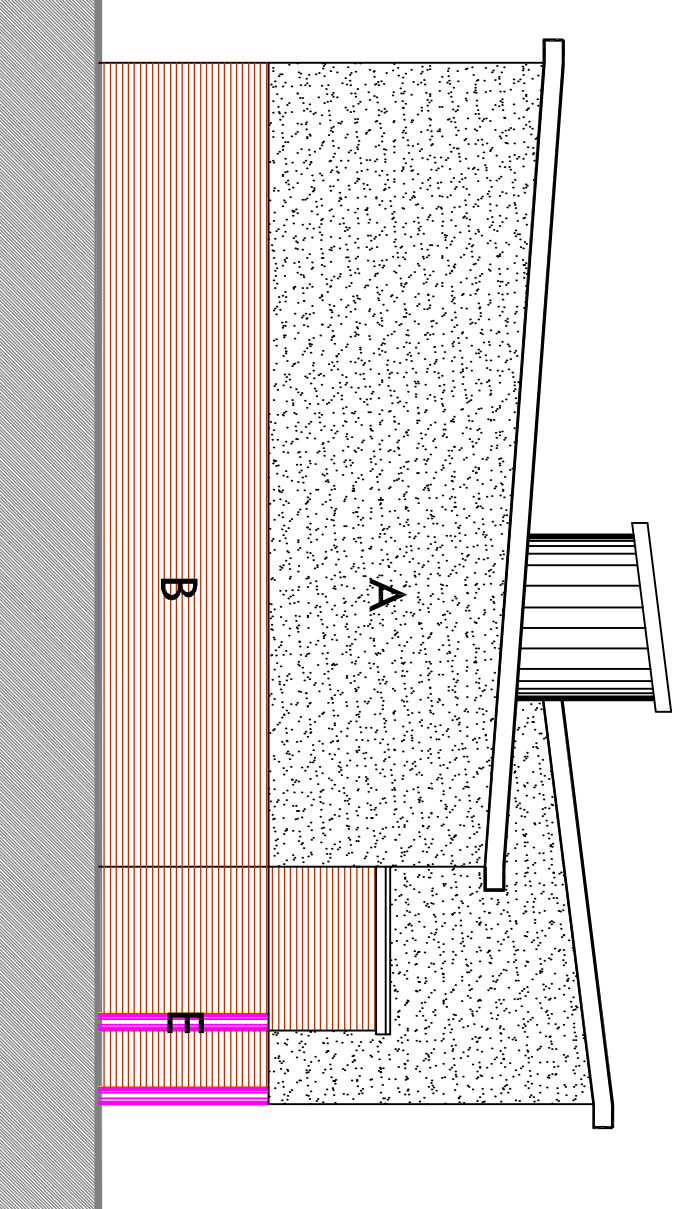
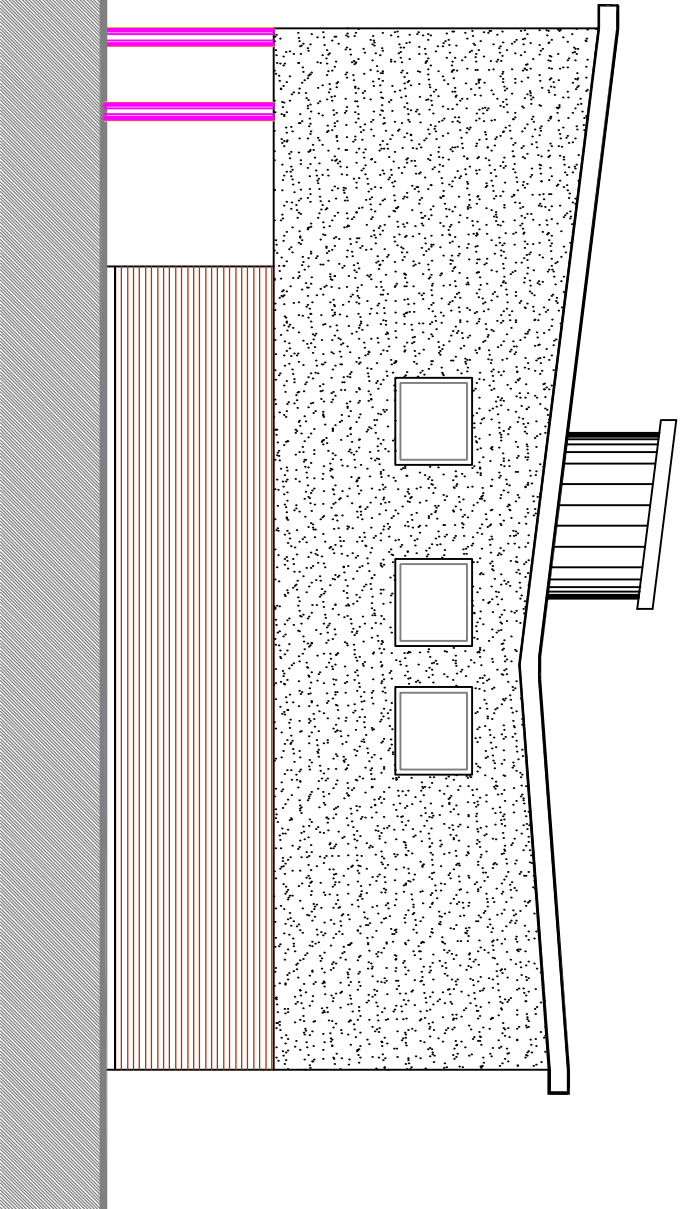







All dimensions to be checked on site prior to commencement of any construction works. Figured dimensions are to be used in preference to scaled dimensions.

NOTES

- A - Smooth through colour render.
- B - Stock facing brick.
- C - Windows and doors aluminium.
- D - Sheet metal roof.
- E - Metal supporting frame.

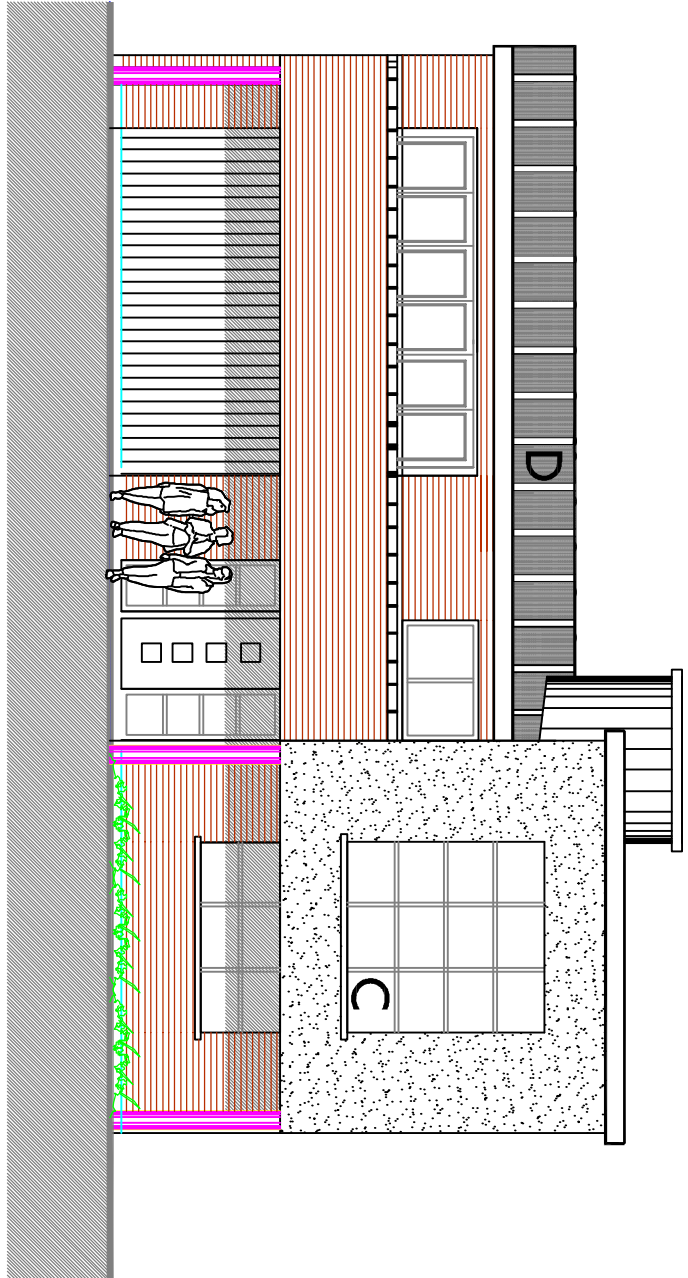

Proposed Floor Plans
plots 1 & 4

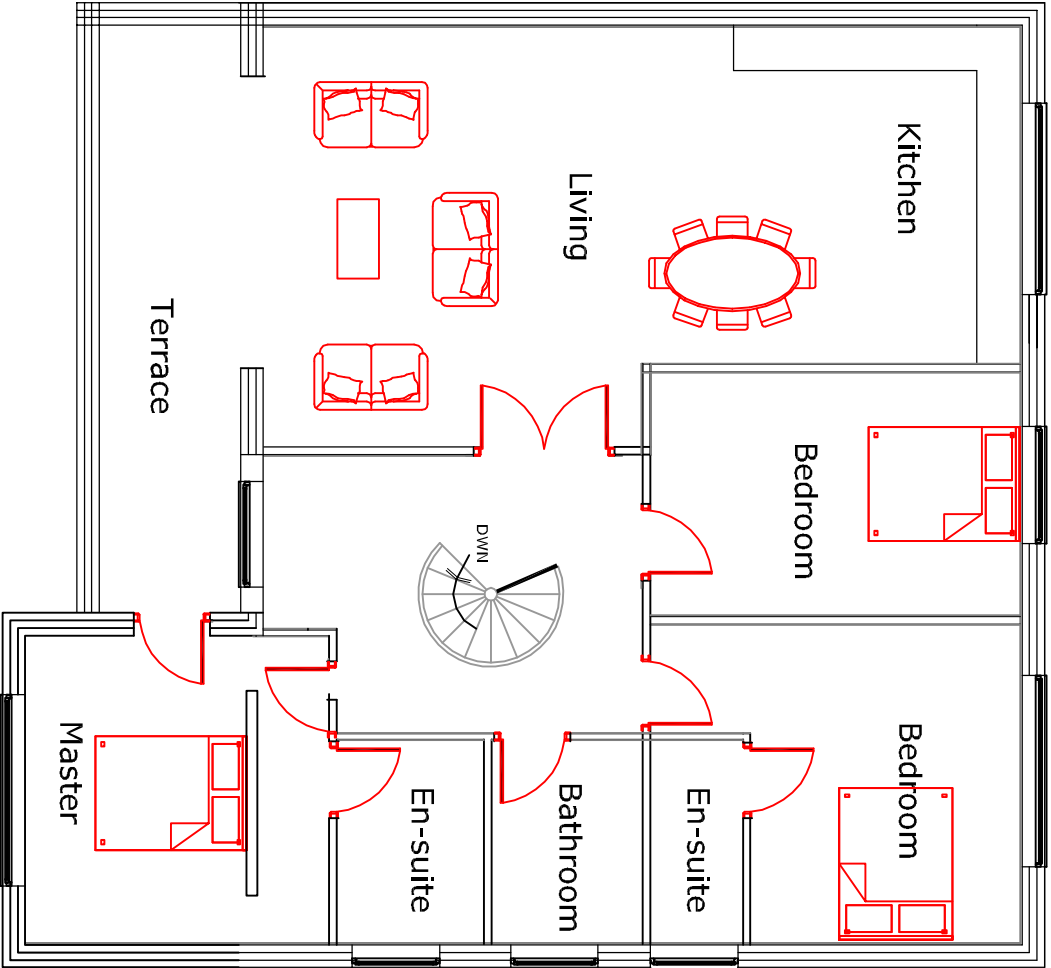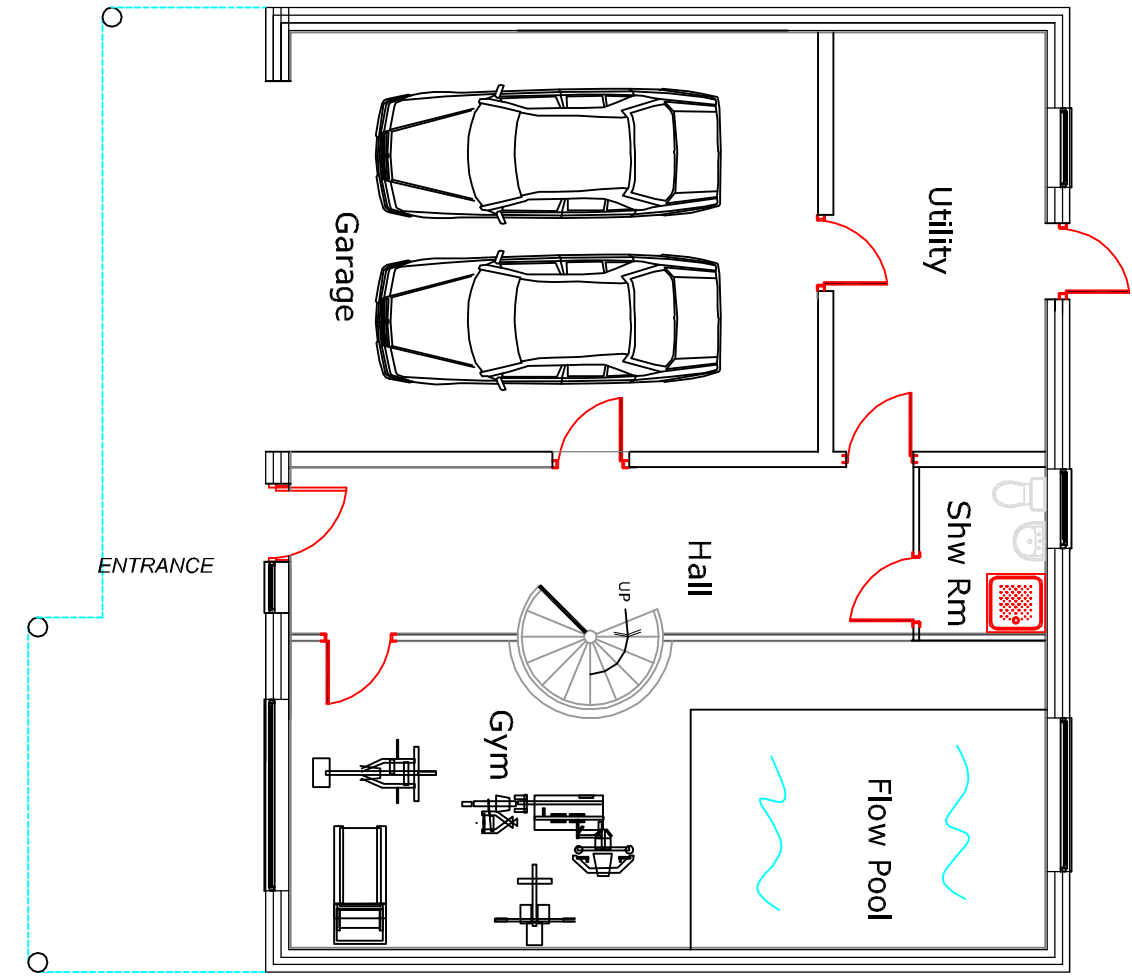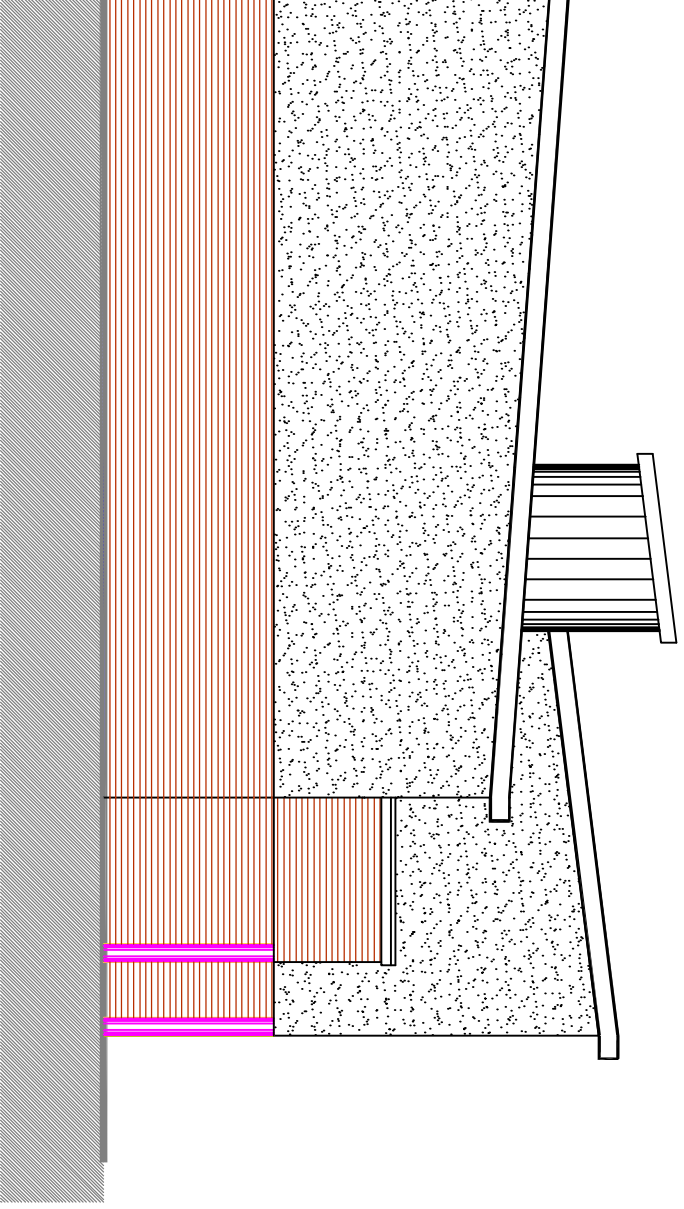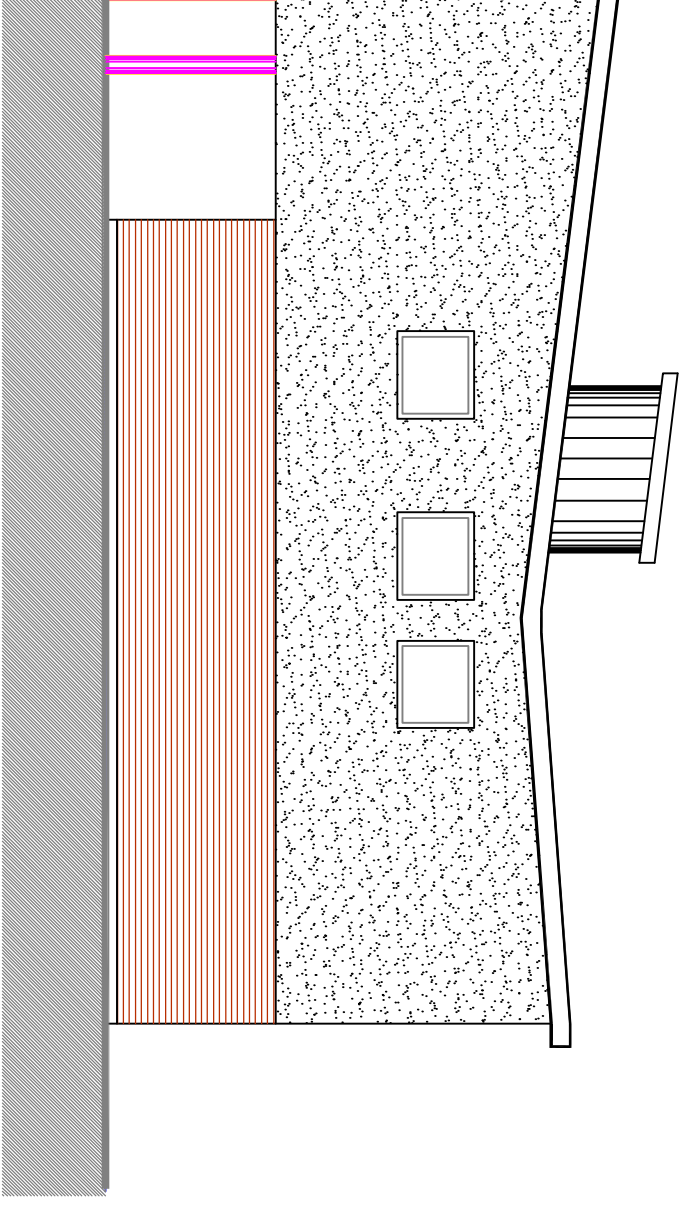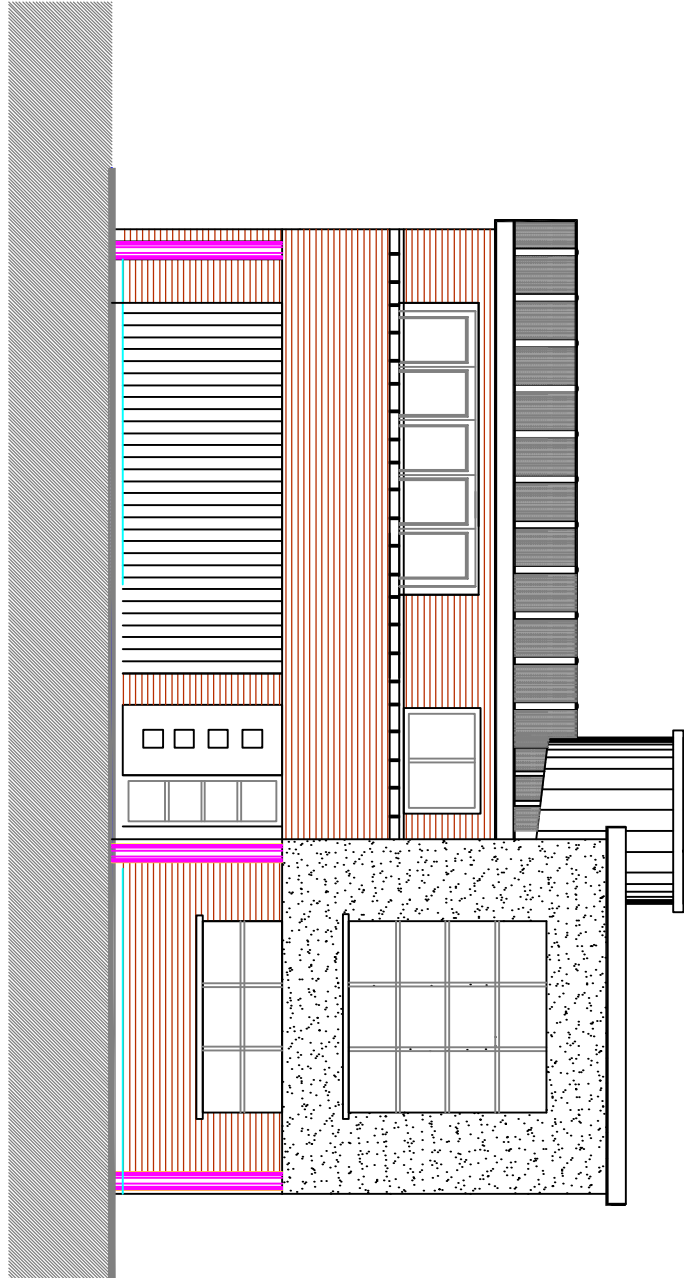

Proposed Floor Plans
plots 2 & 3

Revision	Description	Date	Drawn	Checked	By

Project :
Mr R Ruffell
132 Havant Road
Hayling Island
Hampshire

Drawing Title :

Proposed Floor Plans & Elevations

Chris Flint Associates Ltd
CHARTERED SURVEYORS - PROJECT MANAGERS
DEVELOPMENT CONSULTANTS

Drawn By: CFA
Date: 15/01/13
Checked By: Date:
Approved By: Date:

Drawing No.: CFA
Revision: 01
Scale: 1:100, 500

PLANNING

2 Farnfield Close, Wotton Bassett, Wiltshire, WOT 7NZ
tel: 01292 432481 fax: 01292 388541 email: cflint@chrisflint.co.uk