




WEST ELEVATION AS EXISTING

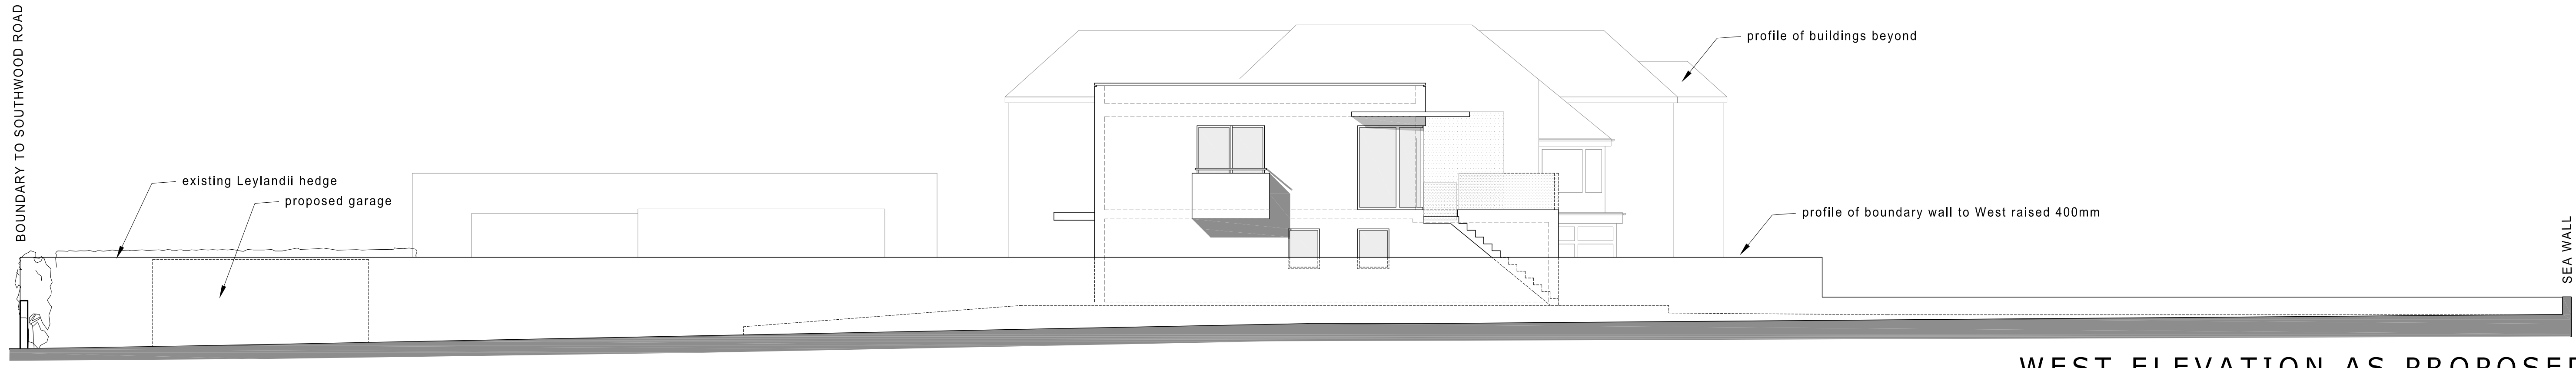

WEST ELEVATION AS PROPOSED

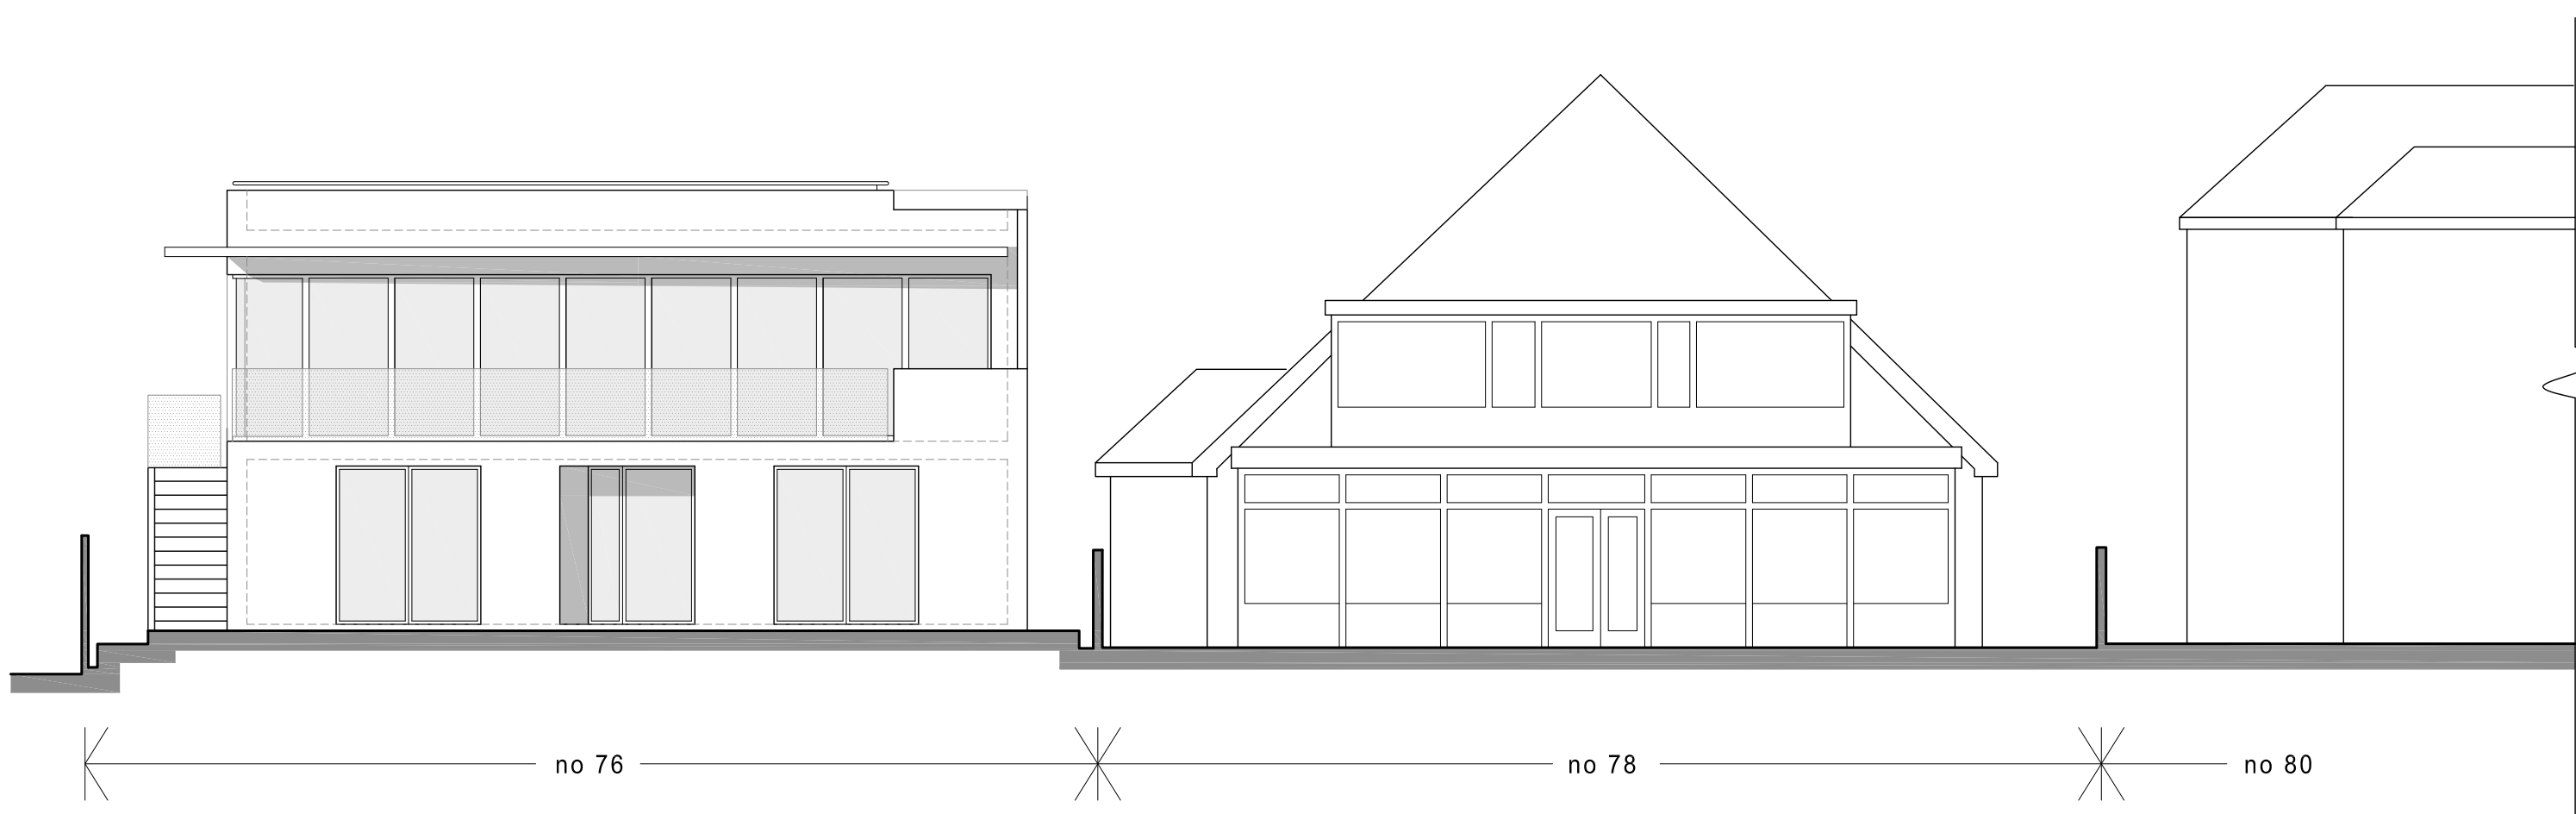


SOUTH ELEVATION AS PROPOSED

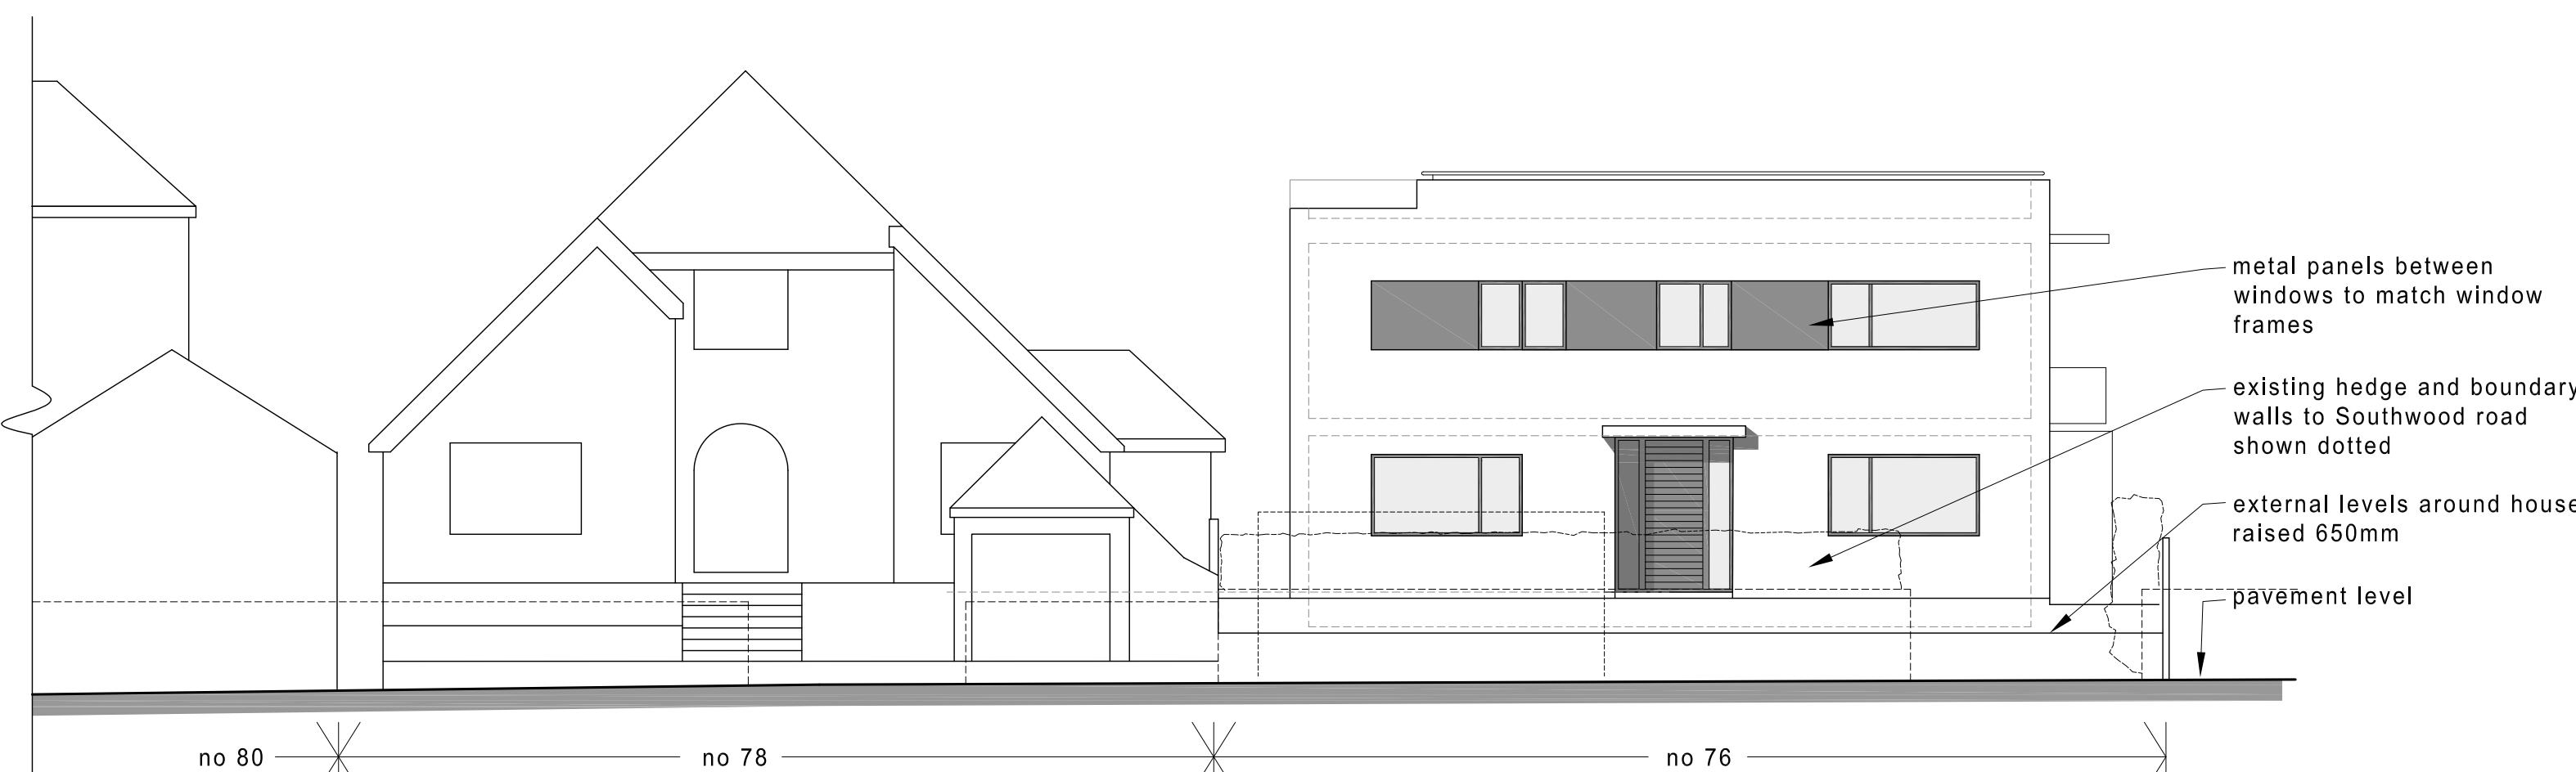

NORTH ELEVATION AS PROPOSED




SOUTH ELEVATION AS EXISTING

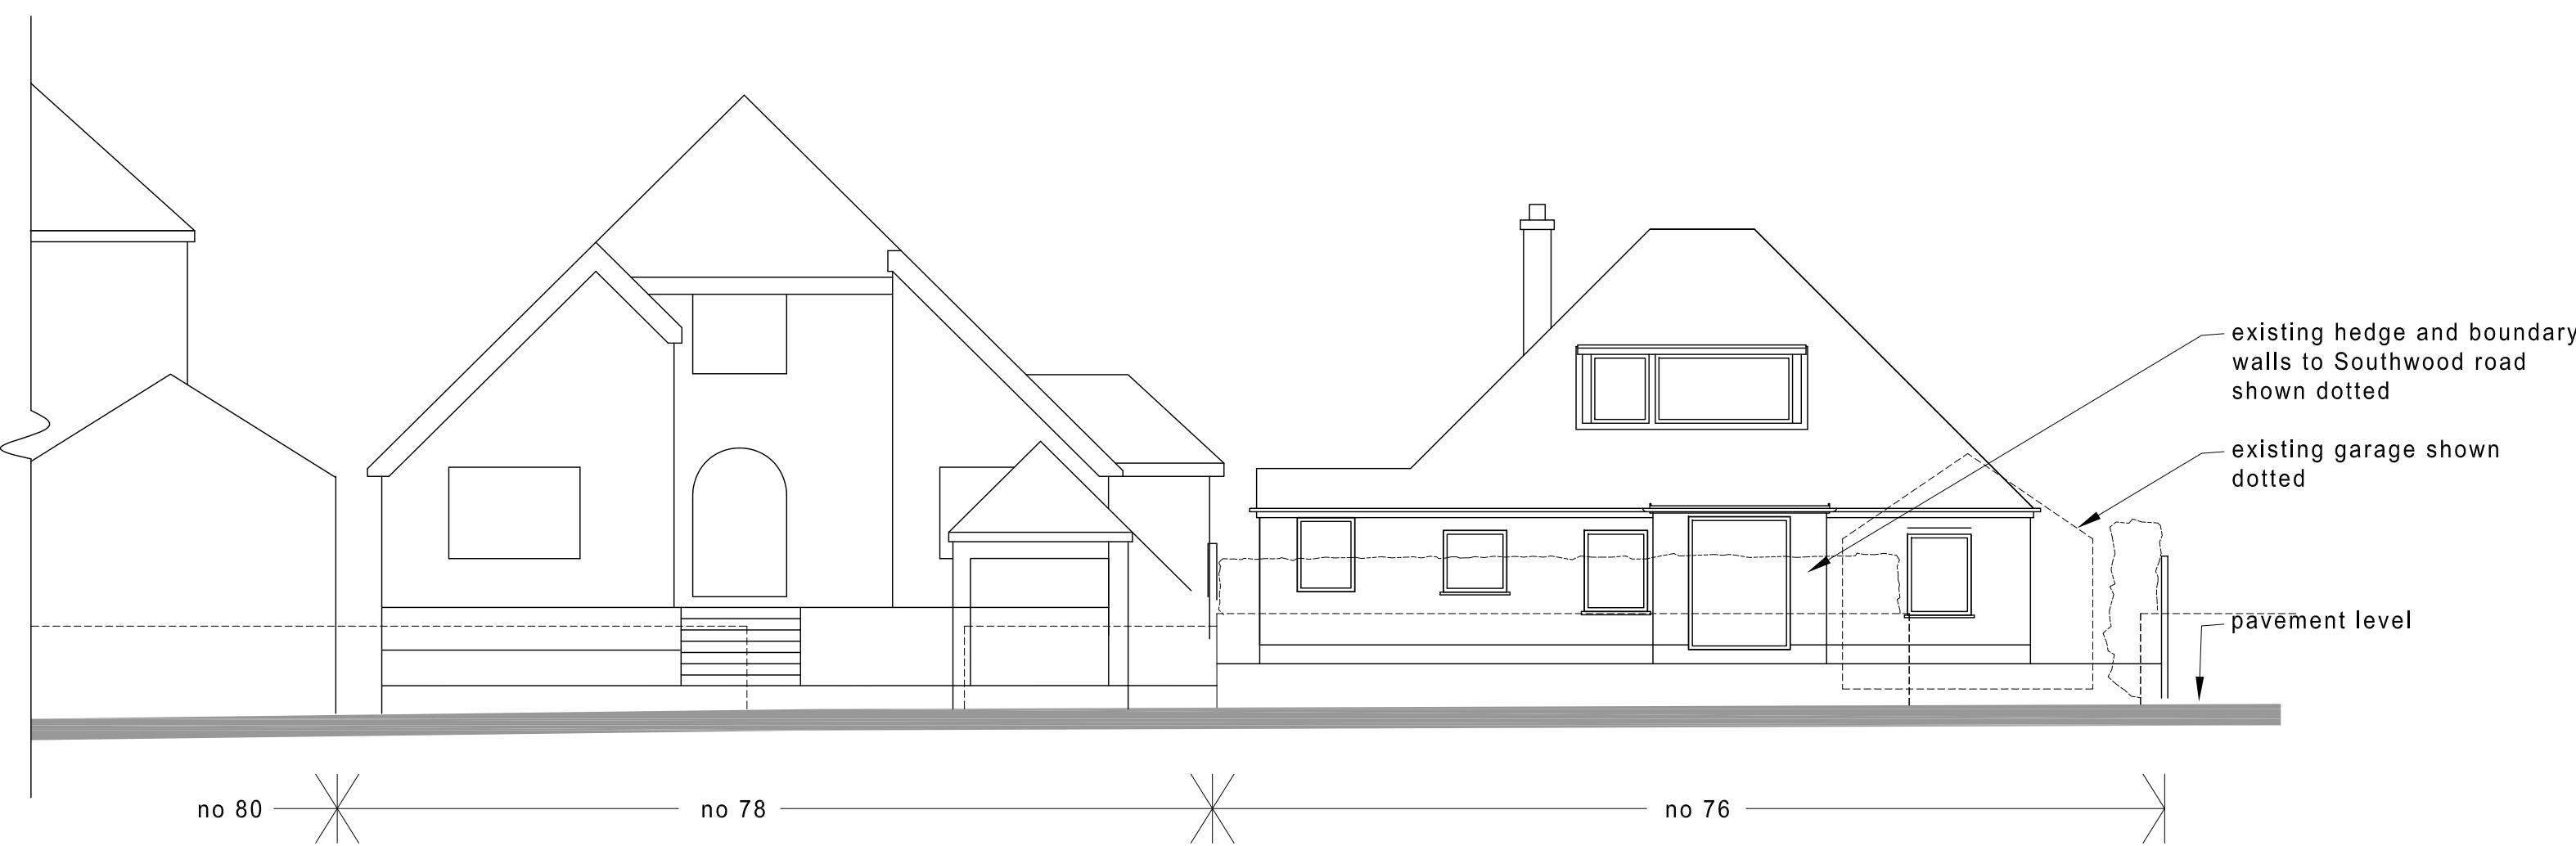

NORTH ELEVATION AS EXISTING

REVISIONS  
A 29 July 2013 proposed external ground levels raised

 

planning application

gordon curtis architects

MOOR COURT GLENMORE ROAD LONDON NW3 4DE

tel & fax 020 7586 6065

mail@gordoncurtis.com

project: new house at 76 Southwood Road Hayling Island PO11 9QF  
drawing: ELEVATIONS AS EXISTING & PROPOSED

date: June 2013

scale: 1:100@A1, 1:200@A3

dwg no: 1308 01 A