



As Existing

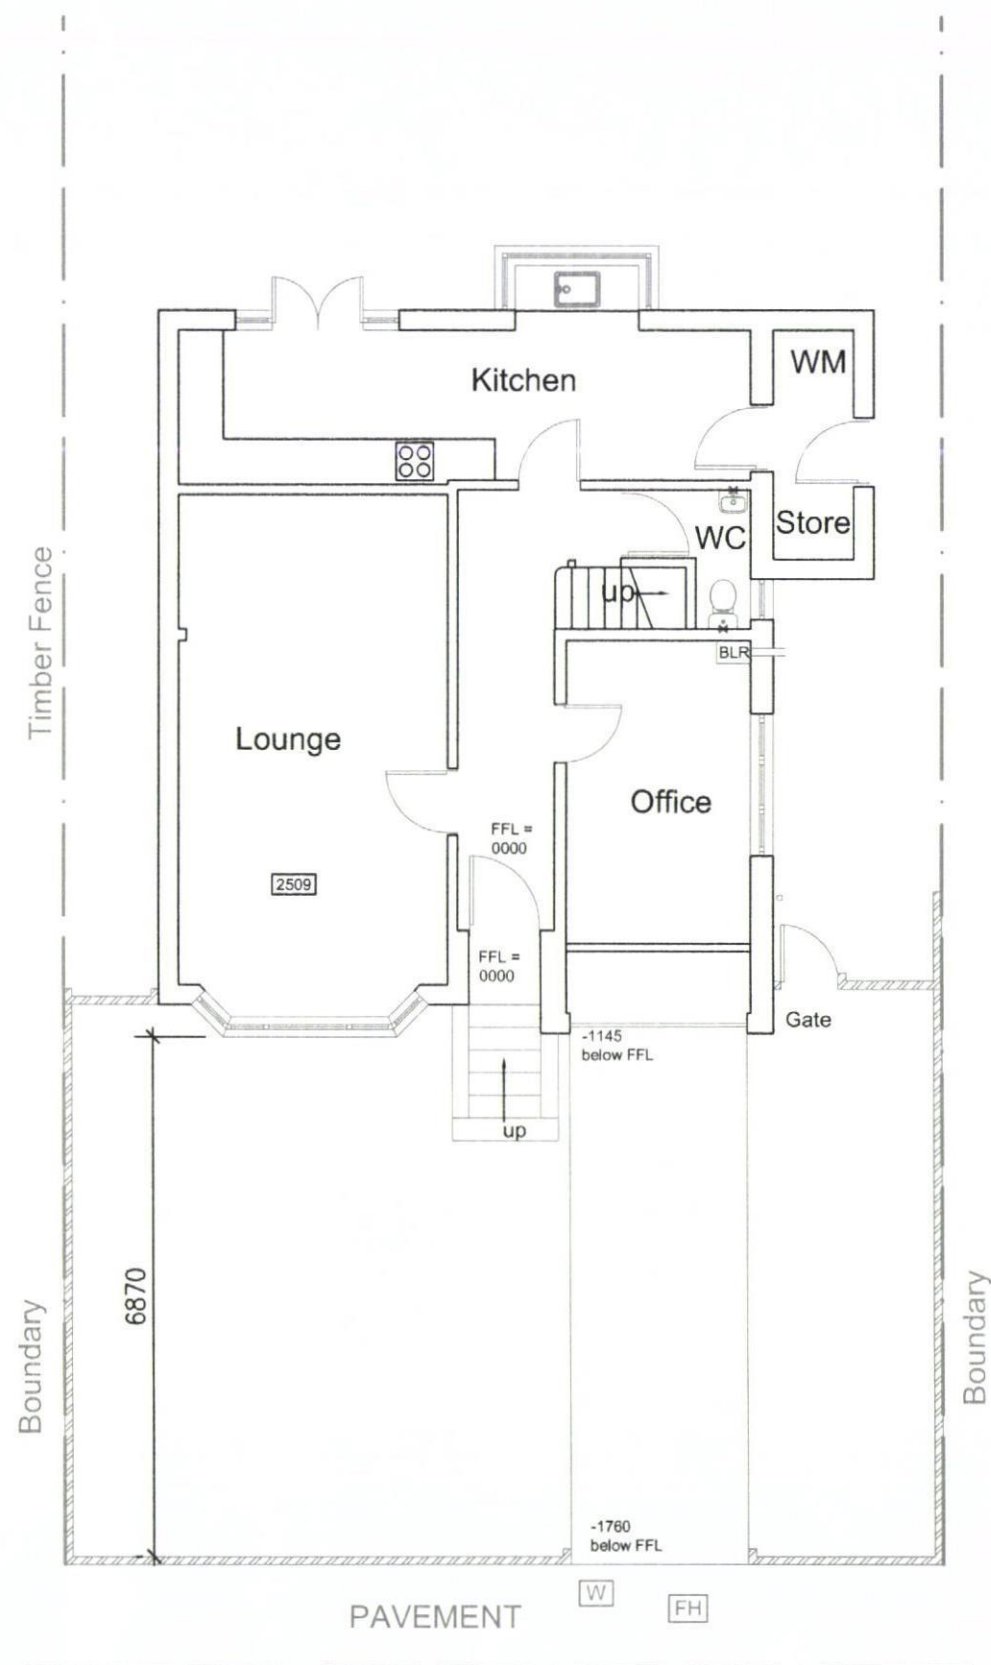

As Proposed

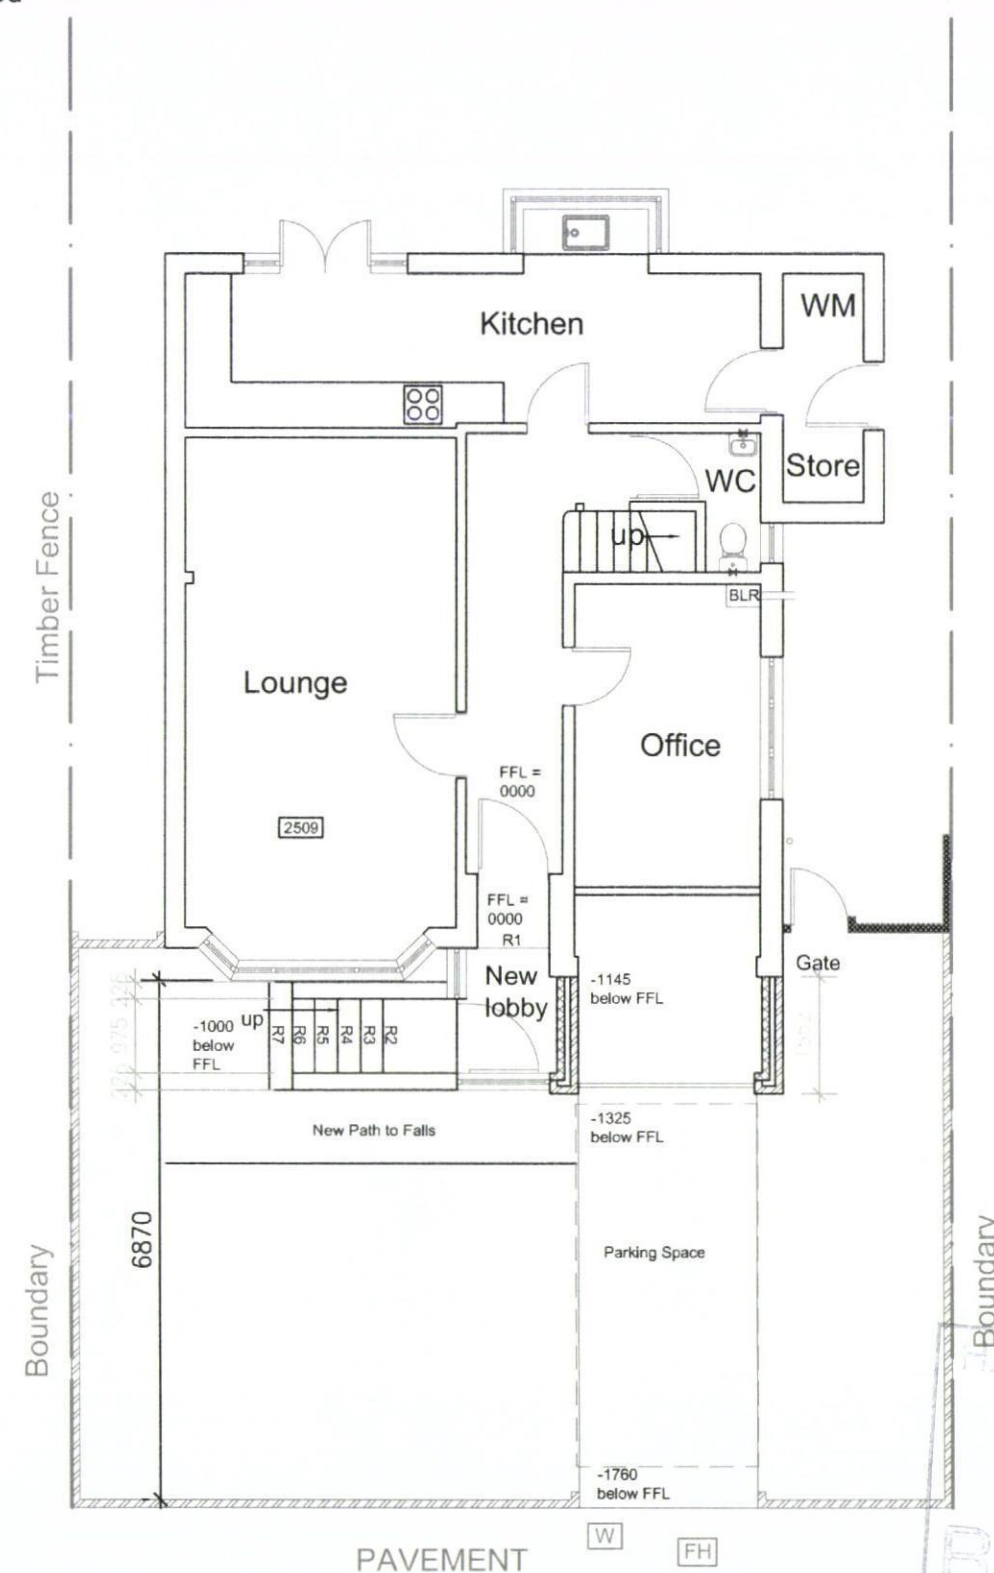

NOTES

1. To be read in conjunction with drawings D1 - D5, the notes accompanying the drawings dated 30/06/13.

Dwg No.: D2	Rev -	Scale: 1:100@A3	Date: 08/07/13
Dwg Title: Ground Floor Plan As Existing / As Proposed		 hampshire surveyors.co.uk CHARTERED BUILDING SURVEYORS 17 Wellsworth Lane, Rowlands Castle Hampshire PO9 6BX Tel/Fax: 023 9241 3995 Mob: 07831 856965 E: enquiries@hampshiresurveyors.co.uk	
Project: 35 Auriol Drive Havant PO9 3LS New Entrance Steps, Porch and Garage Extension			

