



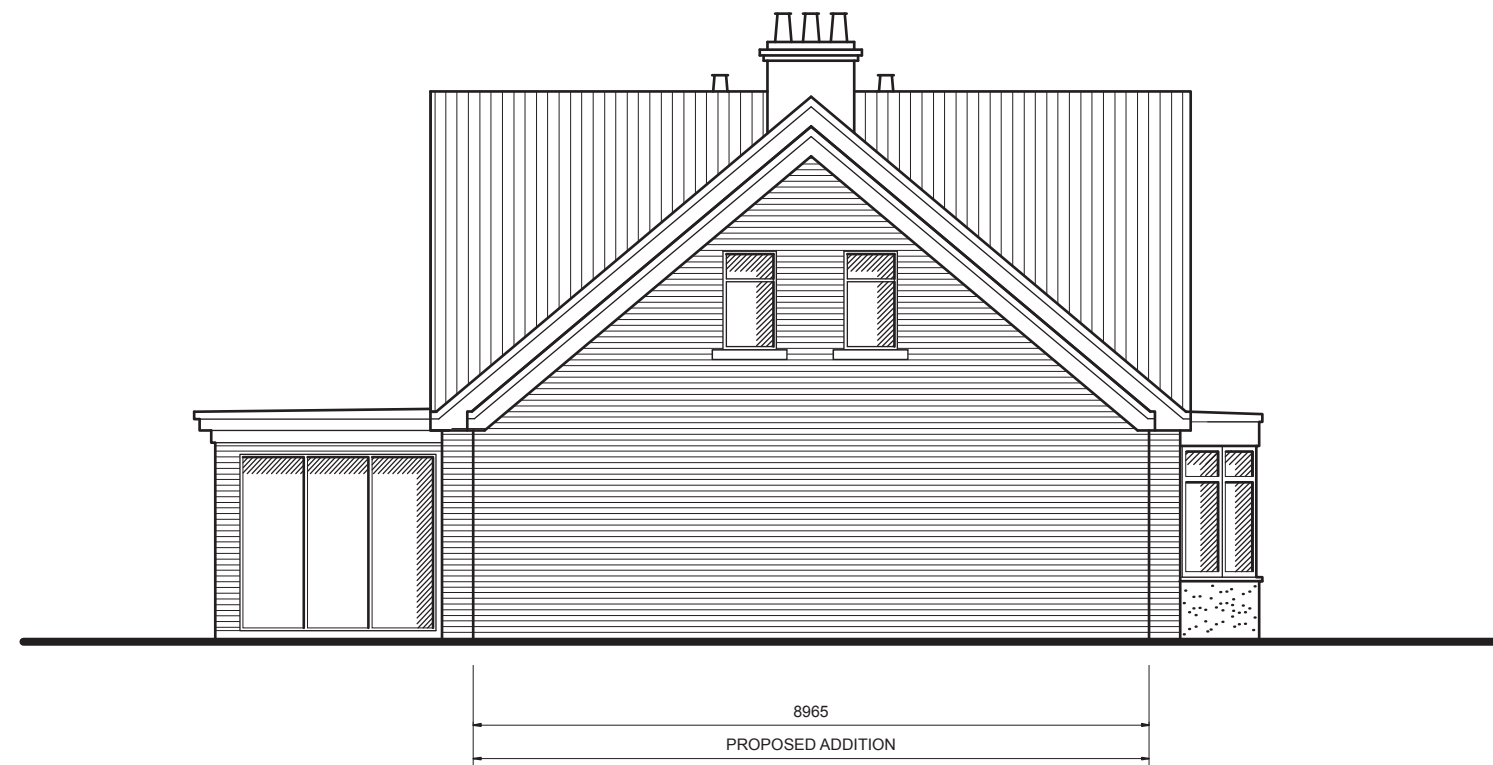

SOUTH

No.5

 

5 Beach Road
Emsworth
PO10 7JS

**PROPOSED
SOUTH ELEVATION**

Scale 1:100 @ A3

Date: 25/11/2013

Drawing number: 011
Revision: A