


0 10 20

50

100mm NATURAL SCALE

SIZE – A3

New oval shaped folded sign tray in BLACK with stencil cut detail above main entrance doorway
Main title REDCHILLI 10mm push through Opal with applied red detail.
All remaining detail backed with Opal
Static illumination provided by internally fitted white LEDS

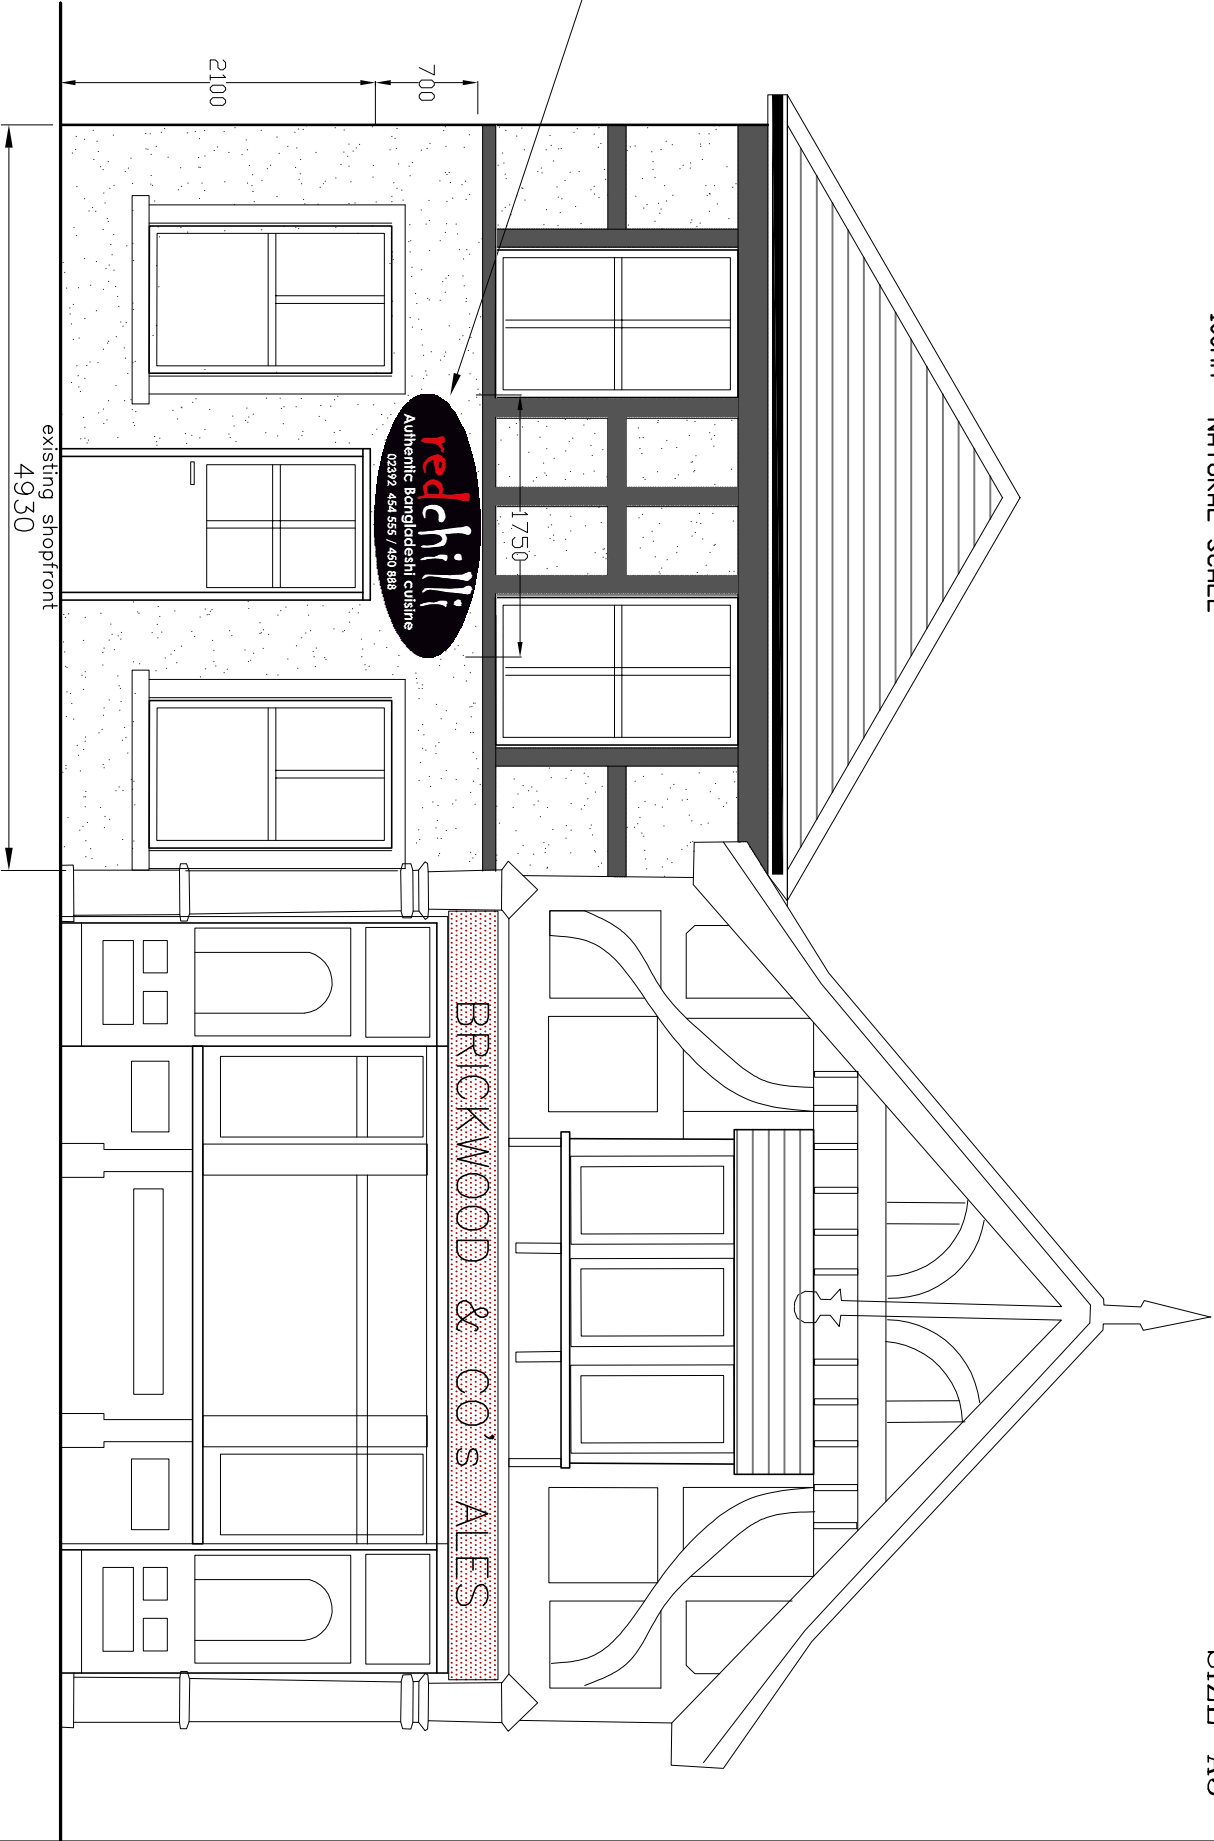

PROPOSED FRONT SIGNAGE

EXISTING FRONT ELEVATION

Location	Project				
51 NORTH STREET HAVANT PO9 1PP	NEW SHOP SIGN				
				Contrast Interiors Ltd, 114 Wanstead lane, Essex IG1 3SF T : 020 8518 4551 F : 0203-174-0060 info@contrast-interiors.co.uk www.contrast-interiors.co.uk Registered in England No. 5835126 Office Address : Unit 2k, Kemp Road , Chadwell Heath Industrial Park , Dagenham, Essex RM8 1SL	
		Drawing Title	PLANNING	Scale : 1:50 @ A3	Date : AUG 2013
		EXISTING & PROPOSED SHOPSIGN			Drawing number SE/51NS/06 Rev D