



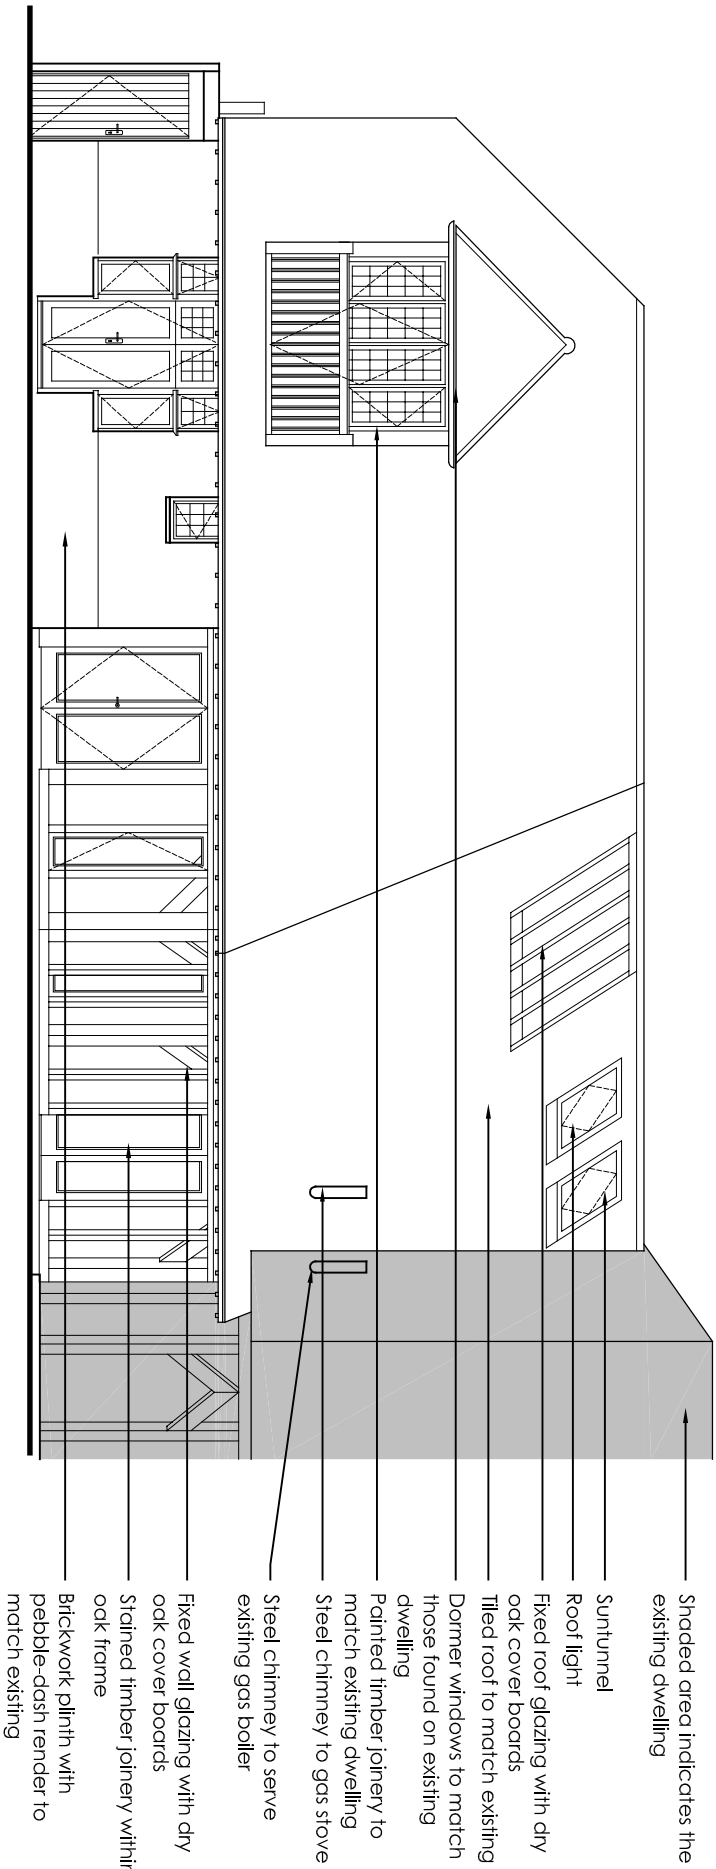


West Elevation

- Notes:**
1. These drawings are the copyright property of Roderick James Architects LLP.
 2. This document should only be used for the purpose indicated by the drawing status below.

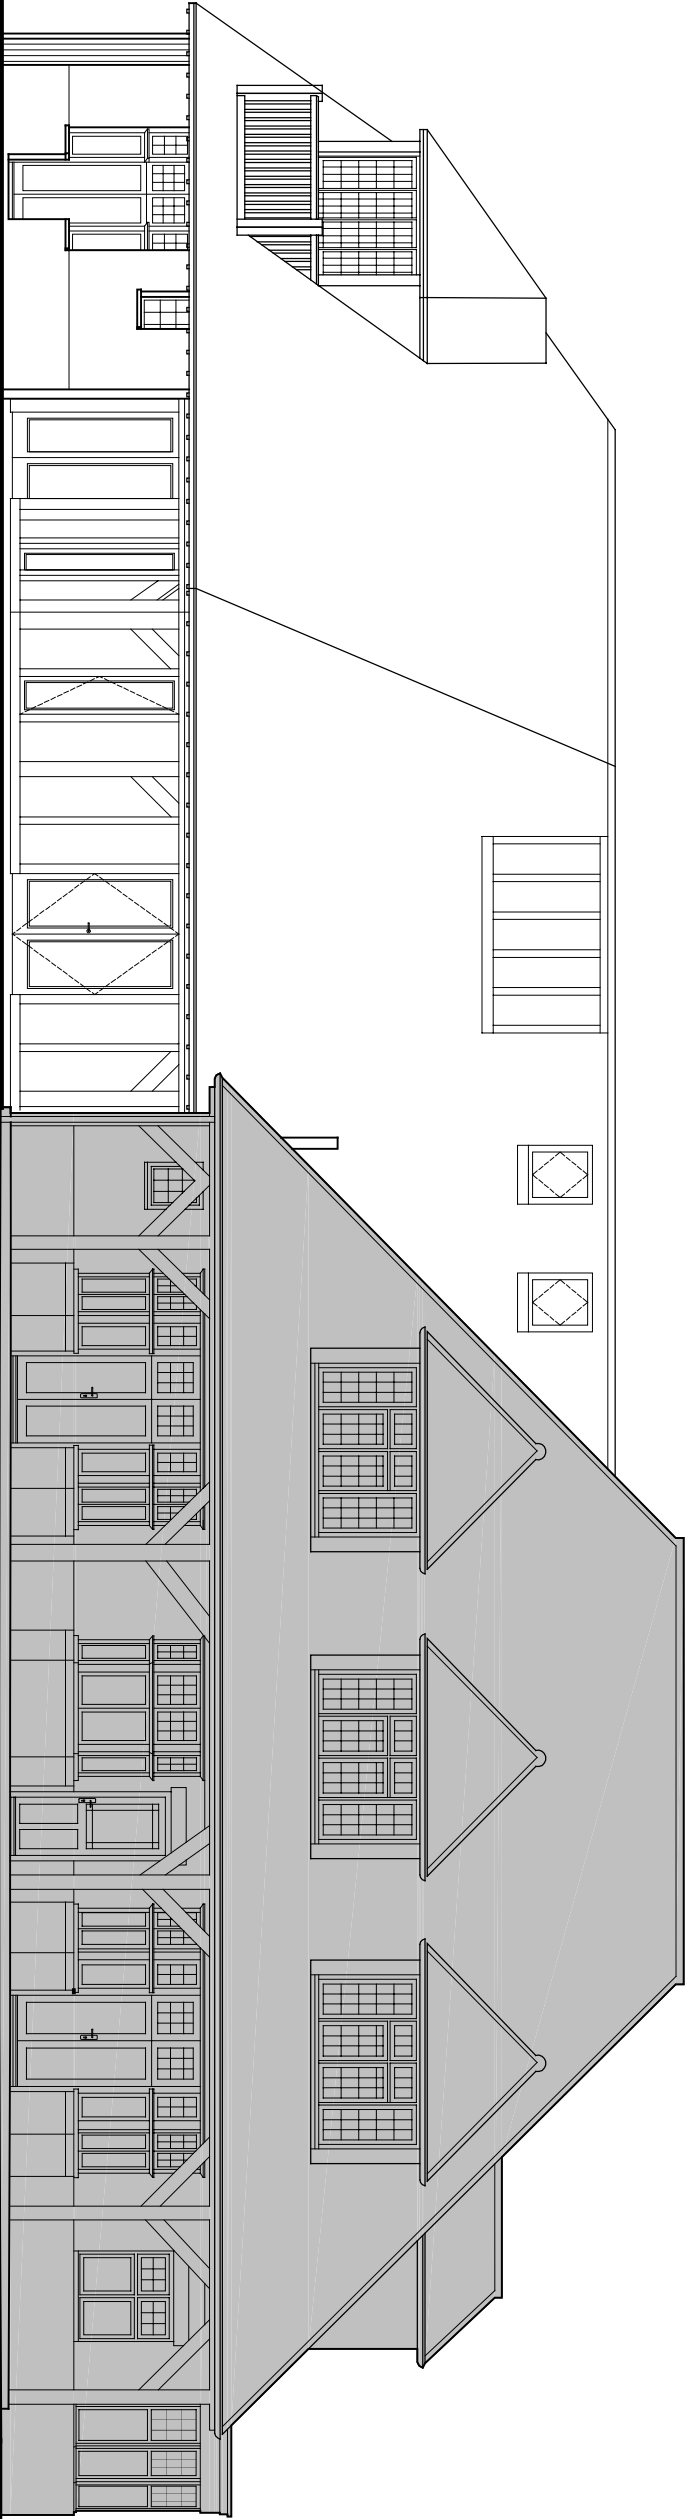


South-West Elevation

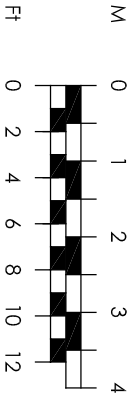

1:100

drawing status		Rev C 11/01/13		Gable to north elevation amended to a half-hip. Side boundary wall to 25 Westbourne Ave reduced in height.	
revision	date	details	chk'd by		
Planning					
project		drawing		dw'n by	
Proposed works to 23 Westbourne Avenue, Emsworth, Hants, PO10 7QT		Proposed Elevations		chk'd by	
client		drawing number		revision	
Mr & Mrs Gill		Gill/1/P105		C	
scale	date				
1:100	Sept 2012				

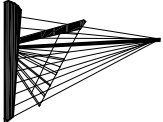

Roderick James Architects LLP

DISCOVERY HOUSE . STEAMER QUAY RD . TOTNES . DEVON . TQ9 5AL
tel: 01803 868000 fax: 01803 864475 email: totnes@rjaarchitects.co.uk