
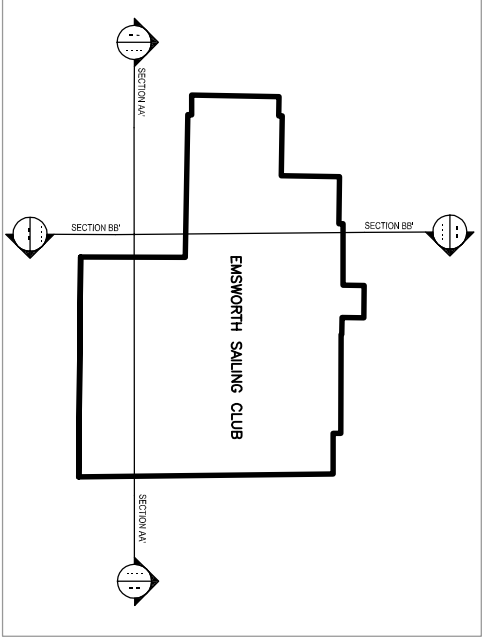


Reference Drawings:

- A01 Existing Out Building Plans & Elevations
- A02 Proposed Out Building Plans
- A03 Proposed Out Building Elevations & Sections
- A04 Site Plan

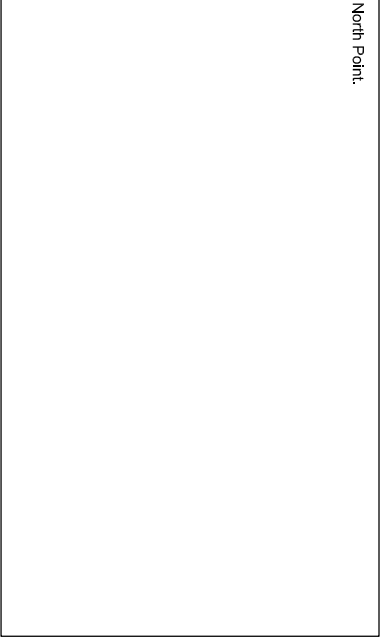

EWI™

EllisWilliams
ARCHITECTS

151 Renshaw Avenue
London
EC1R 4AB
T: +44 (0)20 7841 7200

Project Name

Revision Note

By

Check

Client Name

Project Ref

Building application

Issued By

Scale at A1

Scale at A3

Client Ref

Draw No


Revision

1774

AE(01)

07

151 Renshaw Avenue
London
EC1R 4AB
T: +44 (0)20 7841 7200

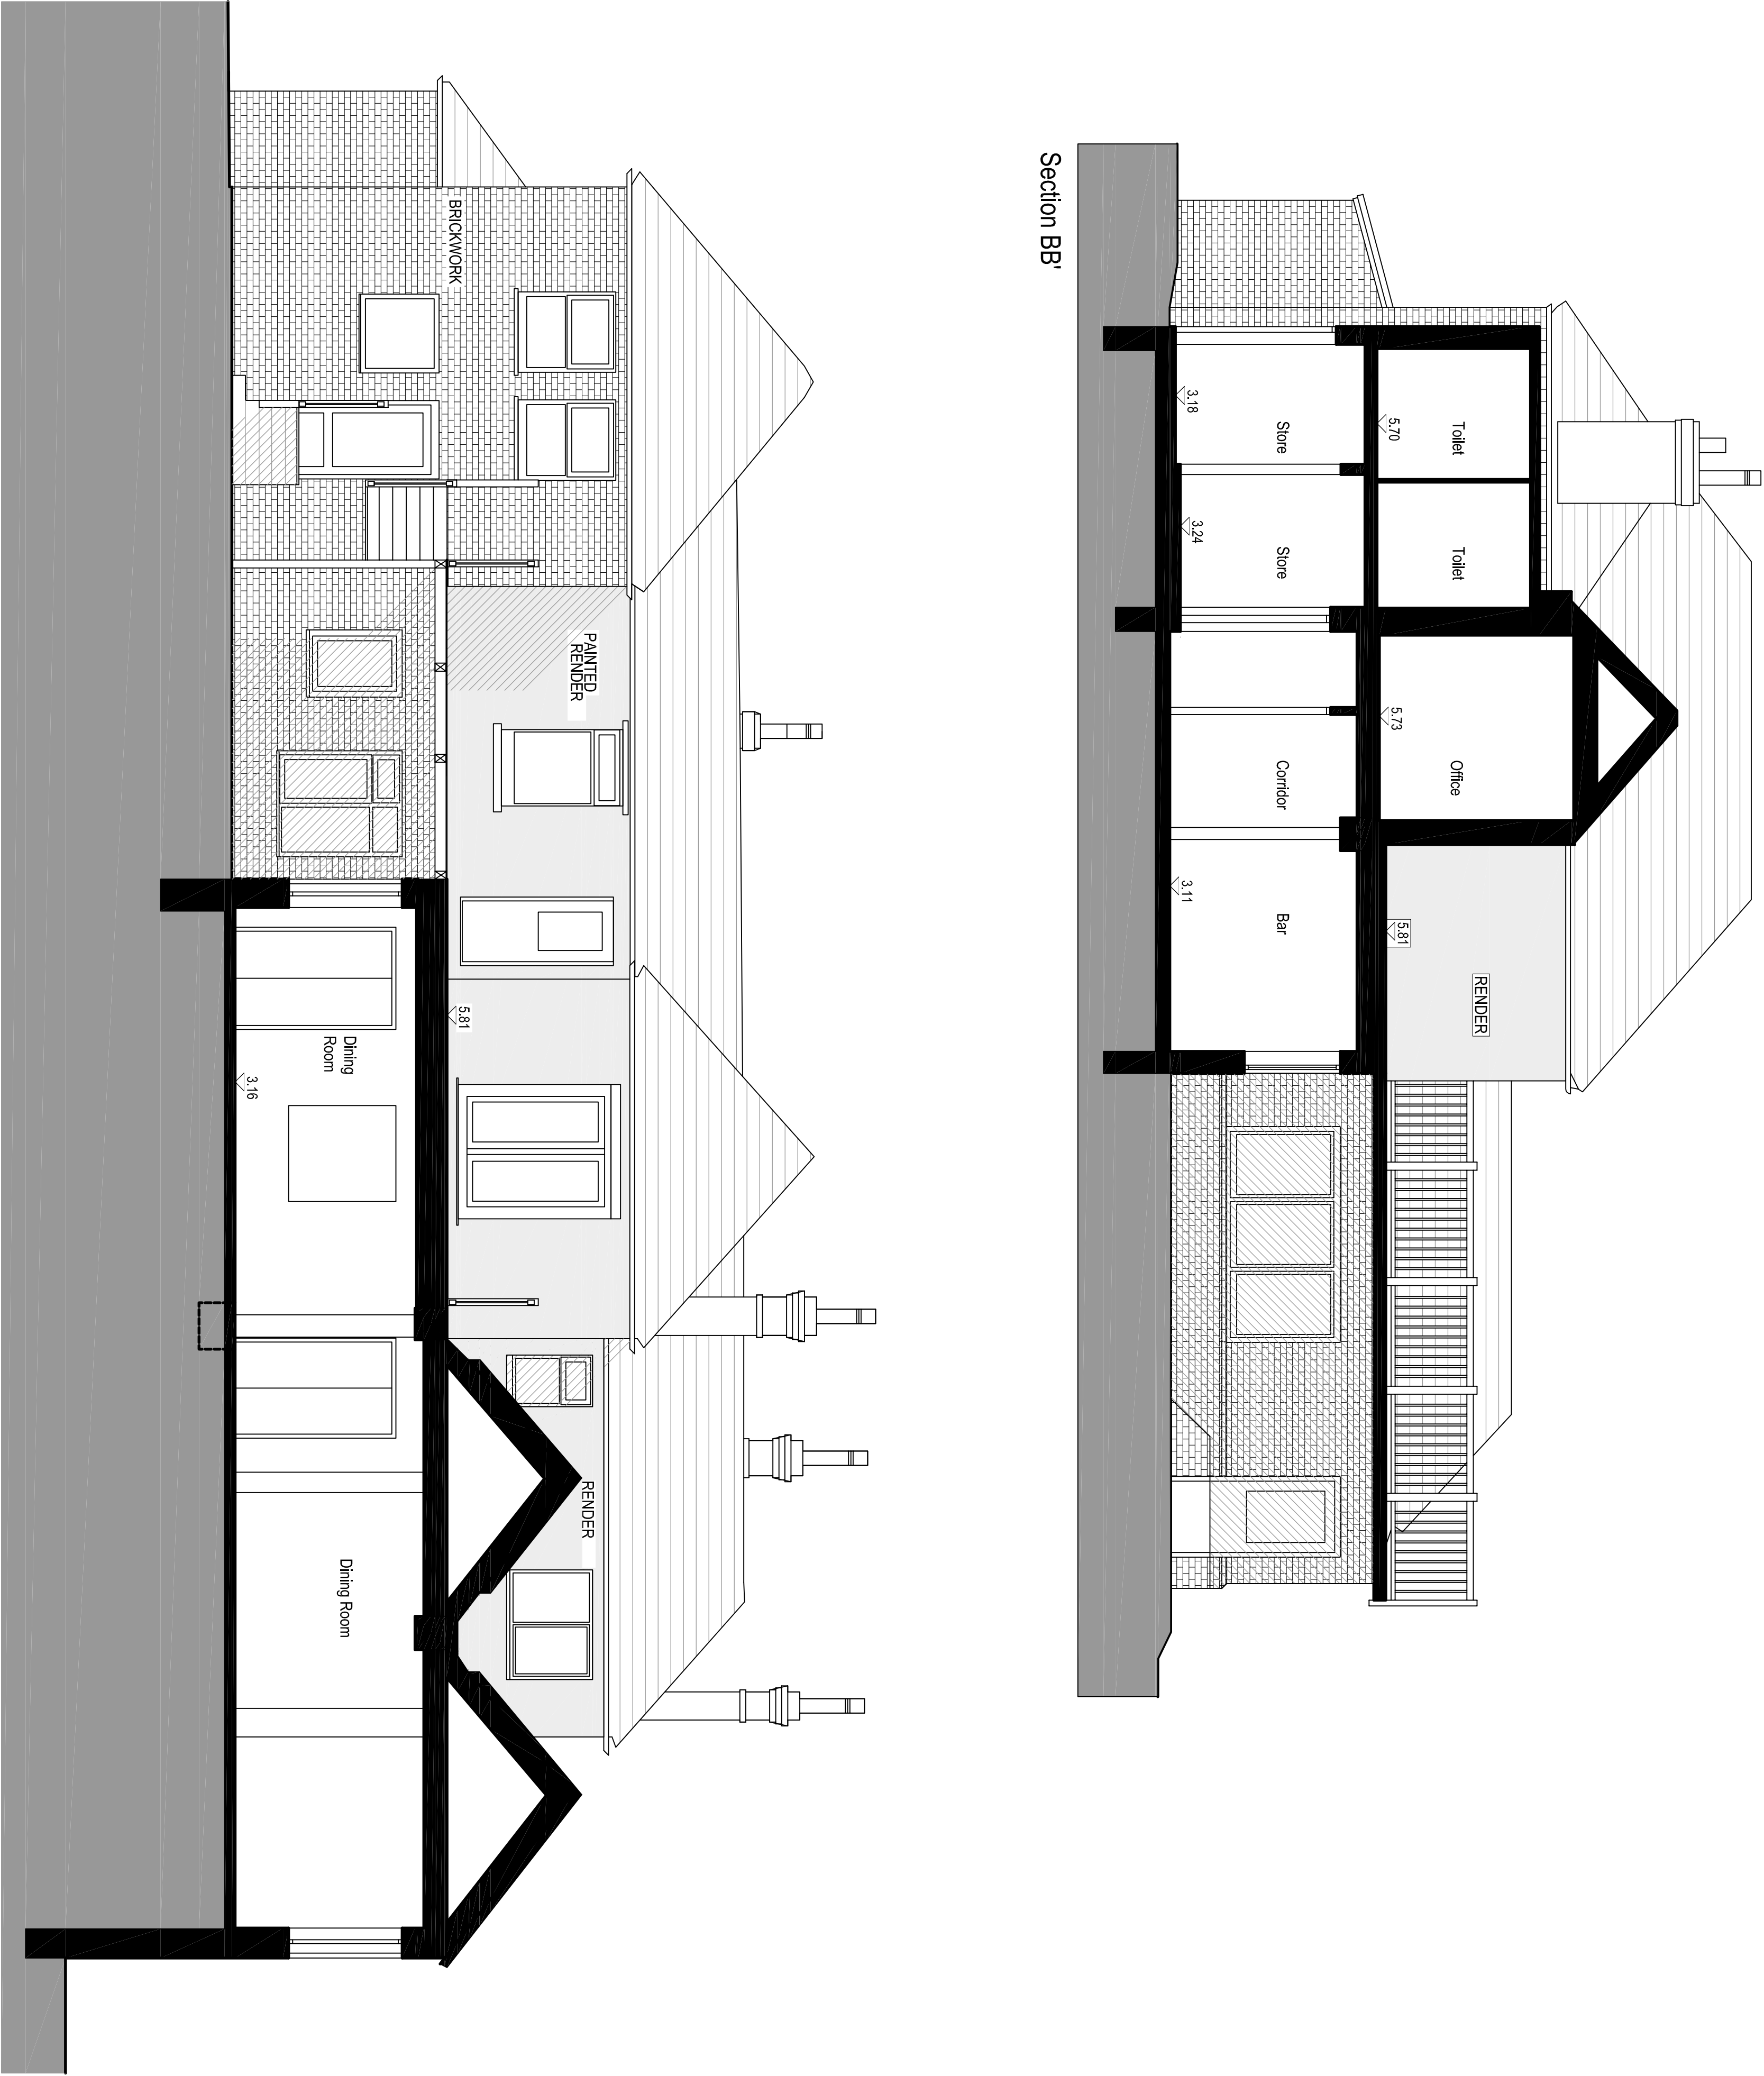

Section BB'

Section AA'

SCALE 1:50

JCB 986					
Ensworth Sailing Club					
Drawing title					
Existing Club house - Sections					
Planning application		File Name		Xref File	
ISSUES	Drawing ref	date	checked by	date	
US	31.8.2012				
Drawing No.		Drawing title		Drawing ref	
1774		AE(01)		07	
Drawing title		Drawing ref		Drawing title	
Companion Drawing title		Drawing ref		Drawing title	