



FLOOR PLAN

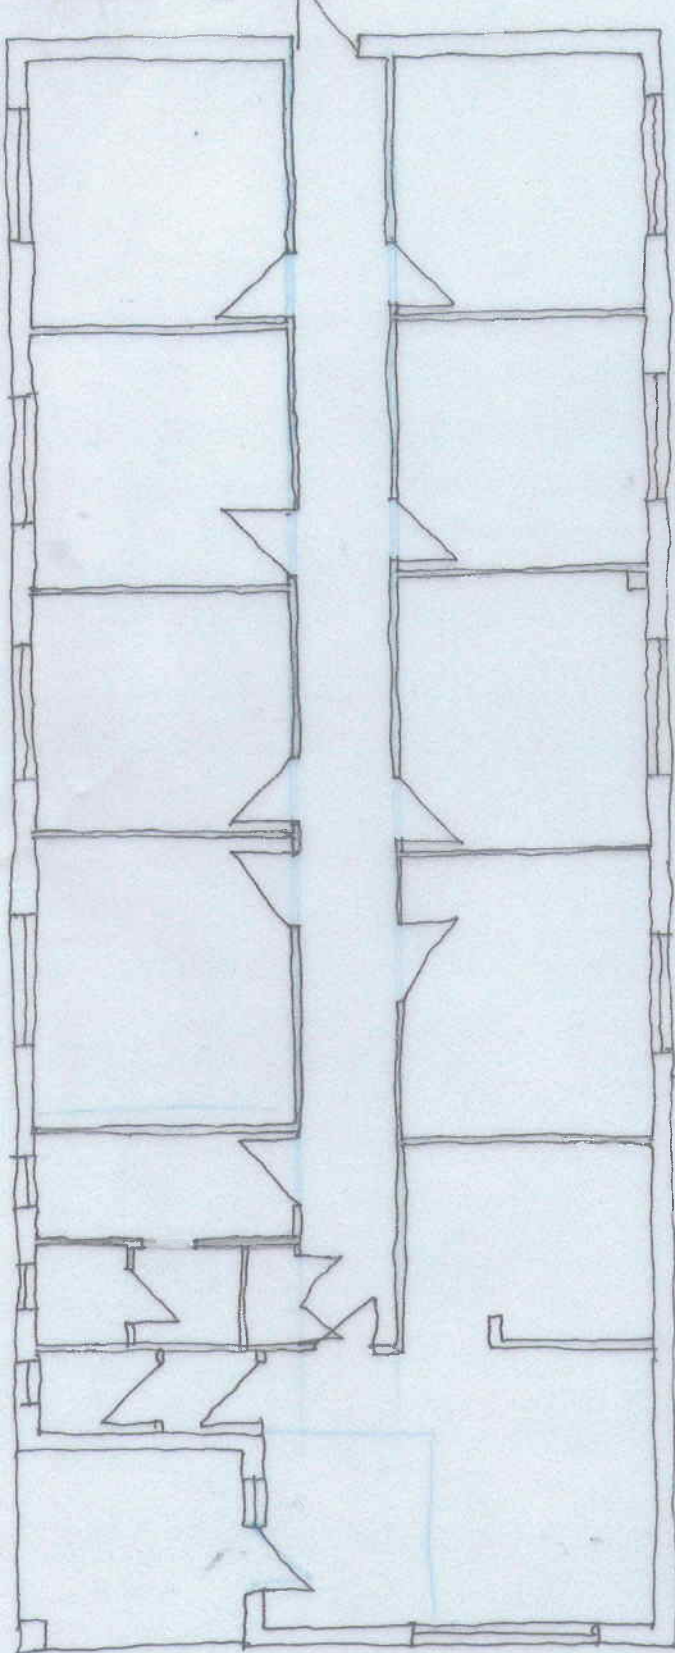

FRONT

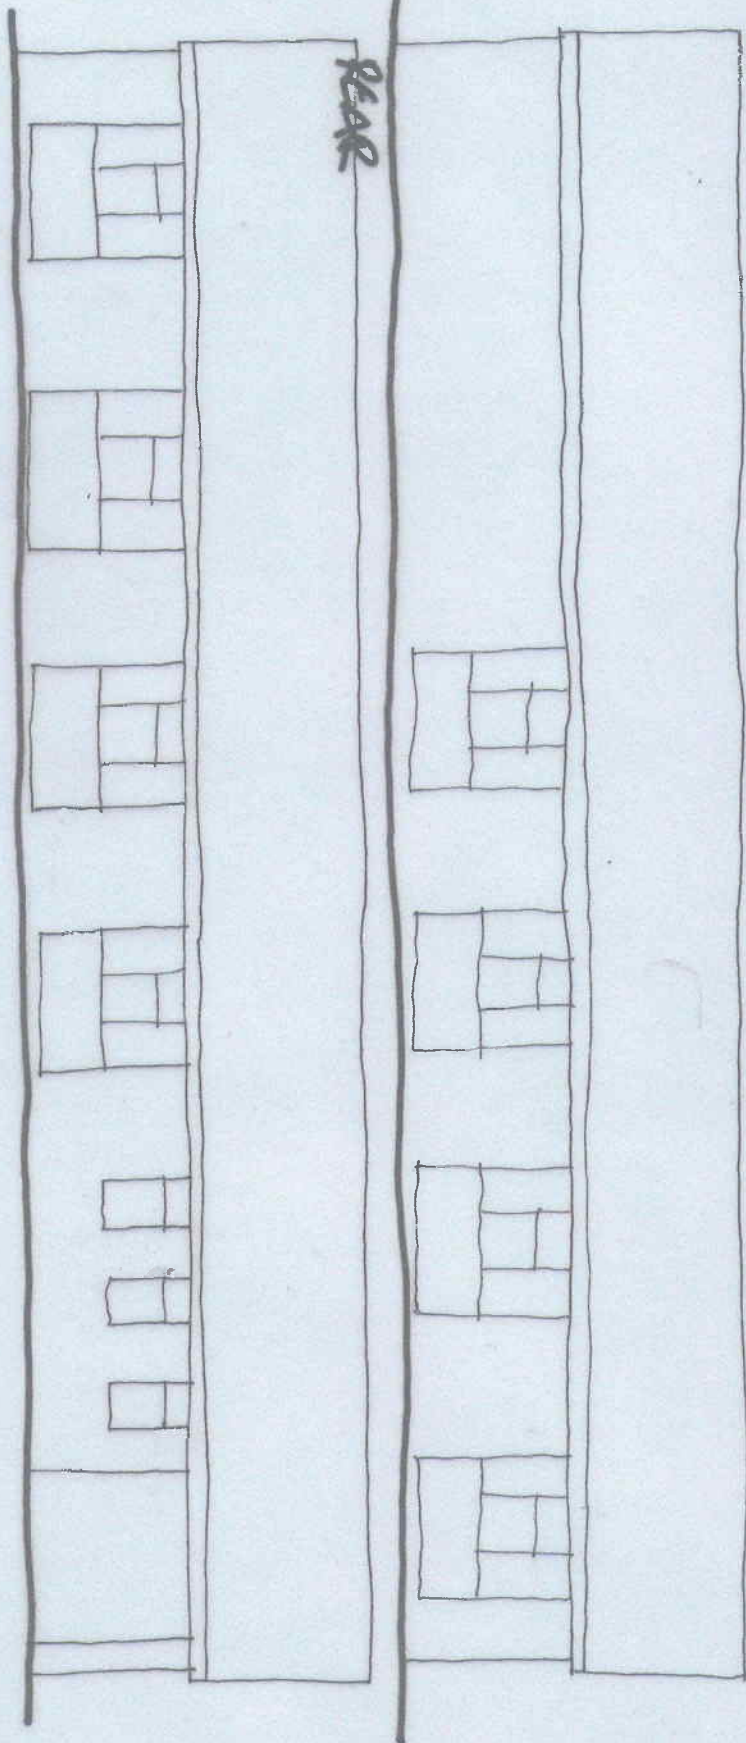

REAR

EXISTING PLAN + ELEVATIONS for 2 PADNICK ROAD
Scale 1:100 Q A4

HAVANT BOROUGH COUNCIL
DEVELOPMENT CONTROL

20 MAR 2014

RECEIVED