

Permission is granted to scale from this drawing for the purposes of Local Authority Planning Approval only. In all other circumstances DO NOT scale from this drawing. Please contact this office for any additional information required.

Contractors, Sub Contractors and Suppliers are to check all relevant dimensions and levels of the site and building before commencing any drop drainage or building work. Any discrepancies should be recorded to the Architect.


Where applicable this drawing is to be read in conjunction with the Consultants' drawings.

This drawing is the copyright of Telford KJG Ltd ©. All rights reserved.

Ordinance Survey Data © Crown Copyright. All rights reserved. Licence No. 100007359

REV	DESCRIPTION	DATE	AUTH	CHKD
-----	-------------	------	------	------

PLANNING

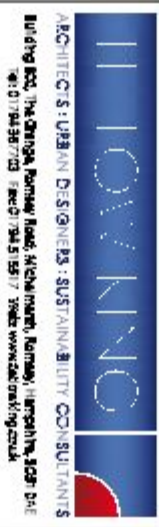

Butdyngs, The Grange, Romsey Road, Michelmersh, Romsey, Hampshire, SO51 3JL
Tel: 01704 367703 Fax: 01704 511517 Email: www@butdyngs.co.uk

Berewood, Phase 2

For: Redrow Homes (Southern)


House Type Letchworth

Elevations


SCALE	DATE	AUTHOR	CHKD
1:100 @ A3	Oct 2013	ND	
JOB NO.	DRAWING NO.	REV	
REDR130524	HT.1.ET.0		

This architectural drawing shows the roof plan of a symmetrical house. The roof is gabled with a central ridge. On each side of the ridge, there is a large, multi-paned window and a door. The roof is divided into four main sections by the ridge and the placement of the windows and doors. The drawing uses a grid system to indicate measurements, with numbers 1 through 10 visible along the top and bottom edges. The roof is shown with a stippled texture, and the walls are indicated by solid lines. The drawing is oriented horizontally on the page.

Side Elevation

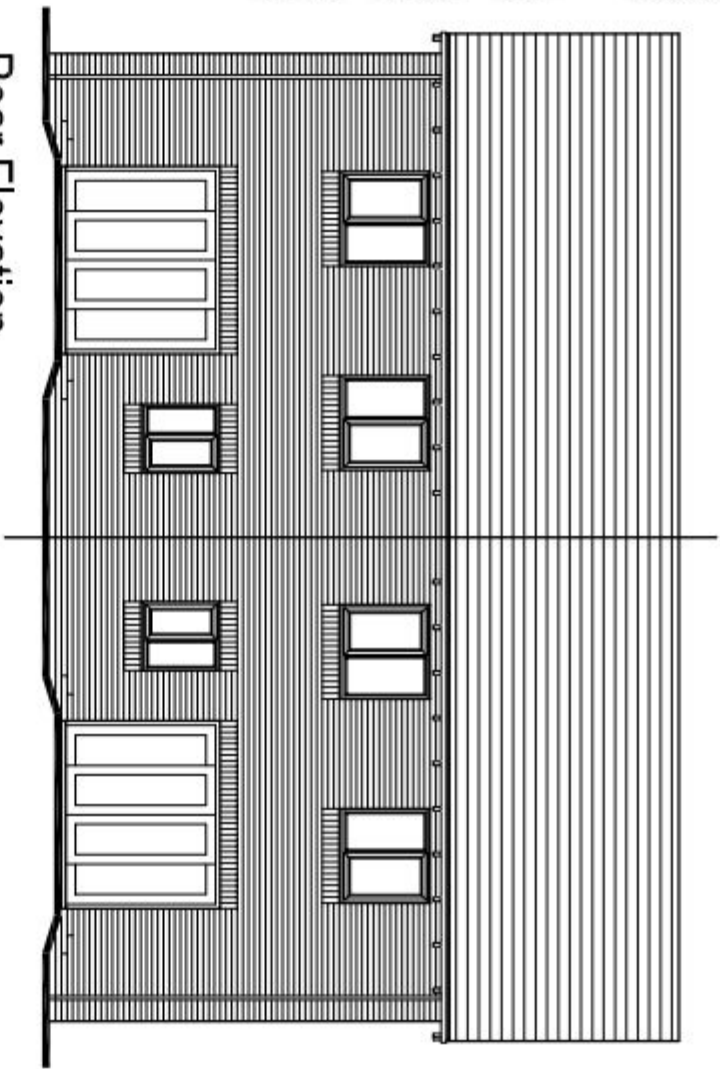

Rear Elevation

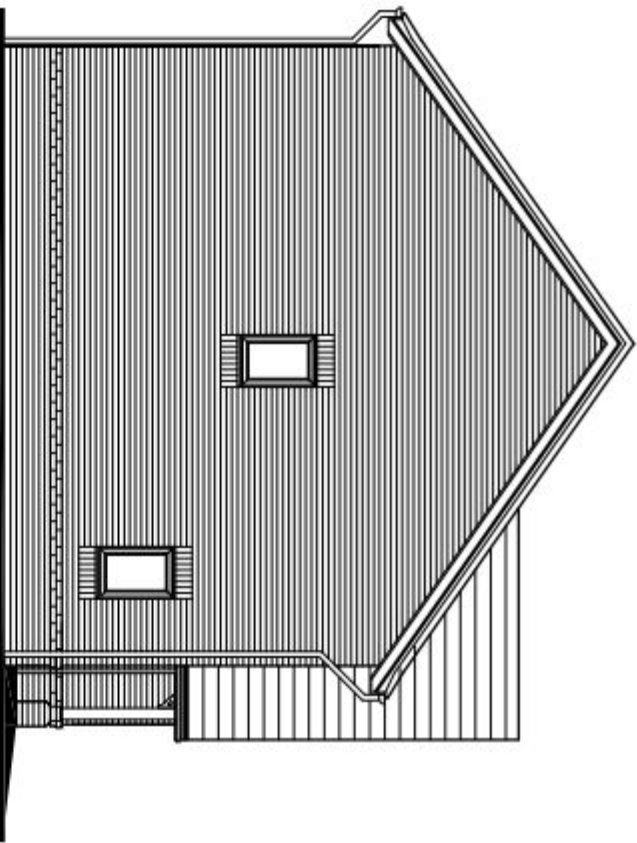

Side Elevation

PLOT No.
As Drawn 9-10, 167-168, 169-170
183-184, 220-221

scale 1:100



0 2m 4m 6m