




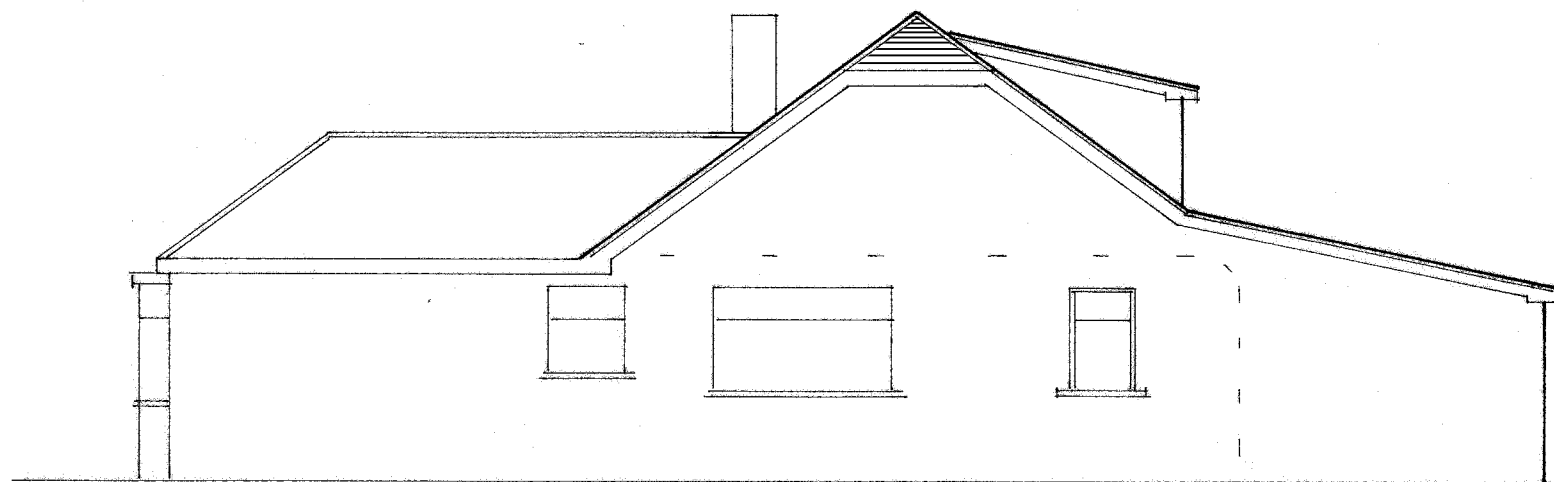


Proposed South/Side Elevation

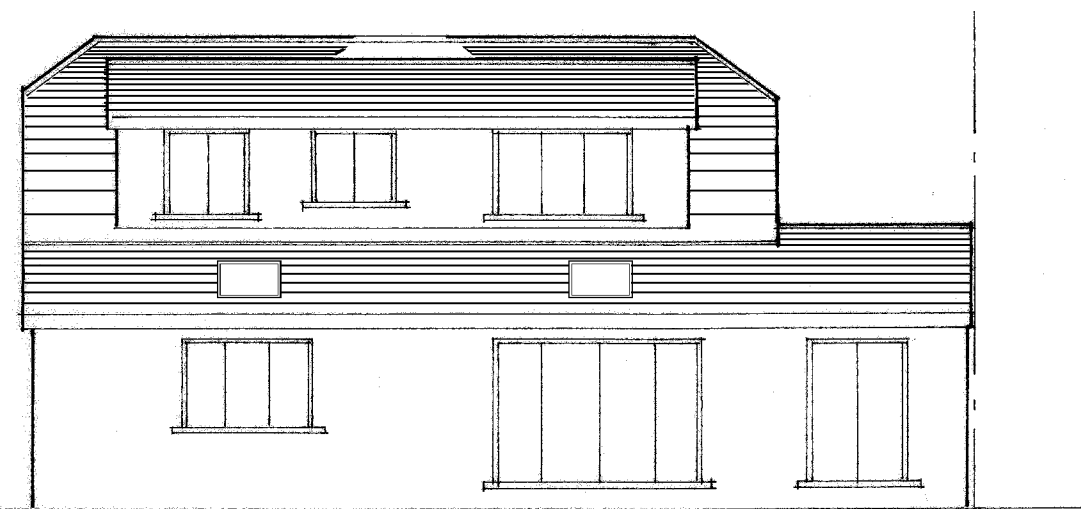

Proposed East/Rear Elevation

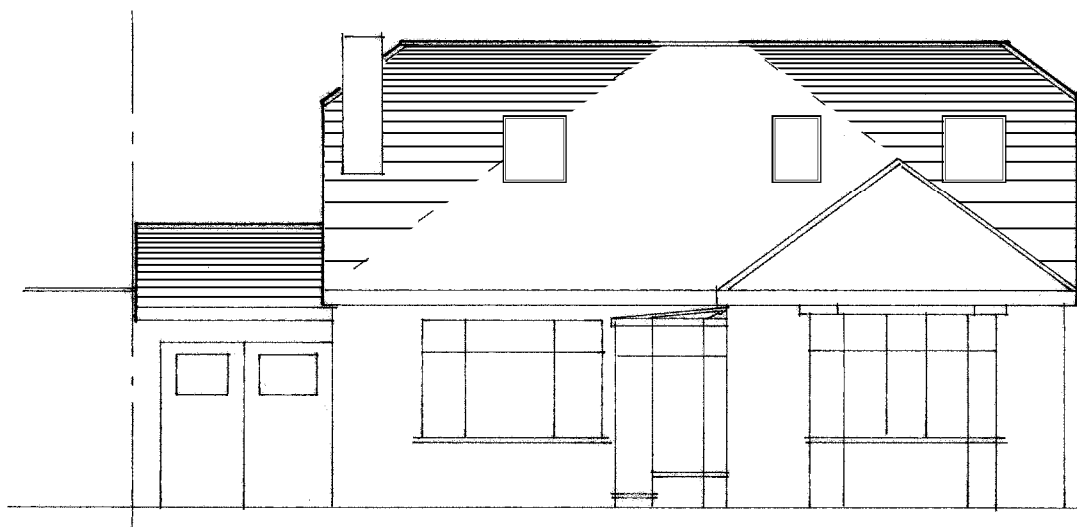

Proposed West/Front Elevation

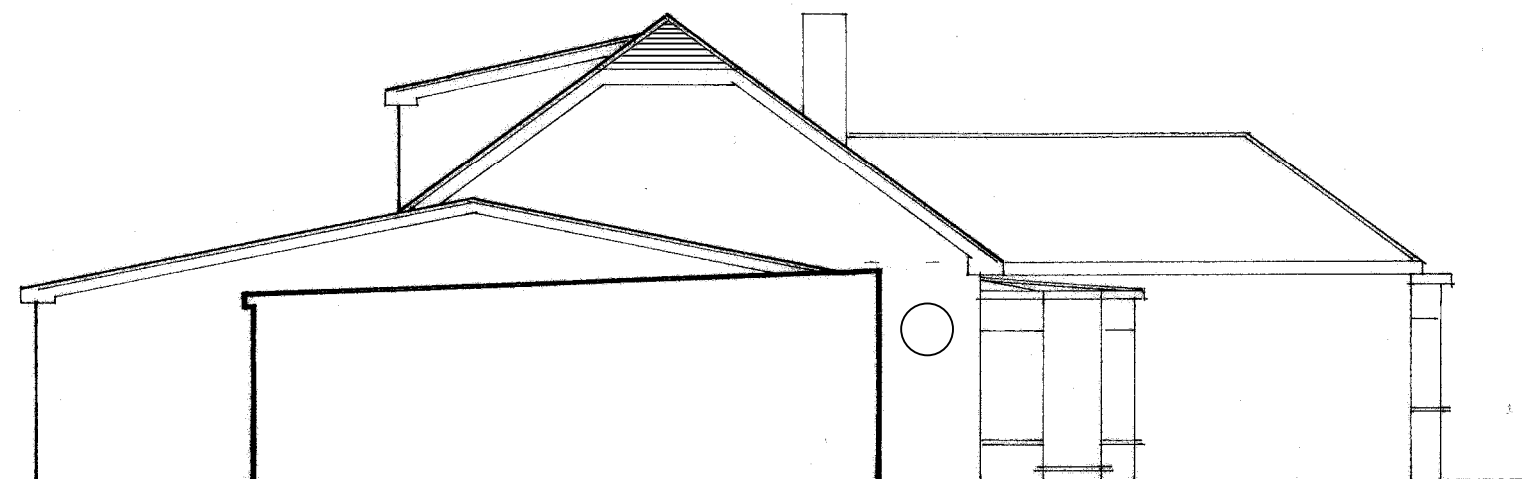

Proposed North/Side Elevation

These Plans have been prepared for the purpose of obtaining Planning Permission and/or Building Regulation Approval for the work shown thereon only and should not be used for any other purpose.

© These Plans remain the copyright of the architect and must not be copied or reproduced in any way without written permission with the exception of Local Authorities for Planning Purposes

1 0 1 2 3 4
Metres @ 1:100 Scale



Andrew R Dunks

BSc(Hons) MRICS MBEng

Chartered Surveyor and Building Engineer

Unit 1, Brambles Enterprise Centre
Waterlooville, Hants. PO7 7TH
Tel: (023) 9225 3034
e-mail: plans@dunks.freeserve.co.uk

Proposed Extension & Loft Conversion

42 Warfield Crescent
Waterlooville

For Miss C Bridger

Scale - 1:100 at Page Size A3

Date - May 2011

Drawing No. 3384/5 - Rev C