






SUPERSEDED

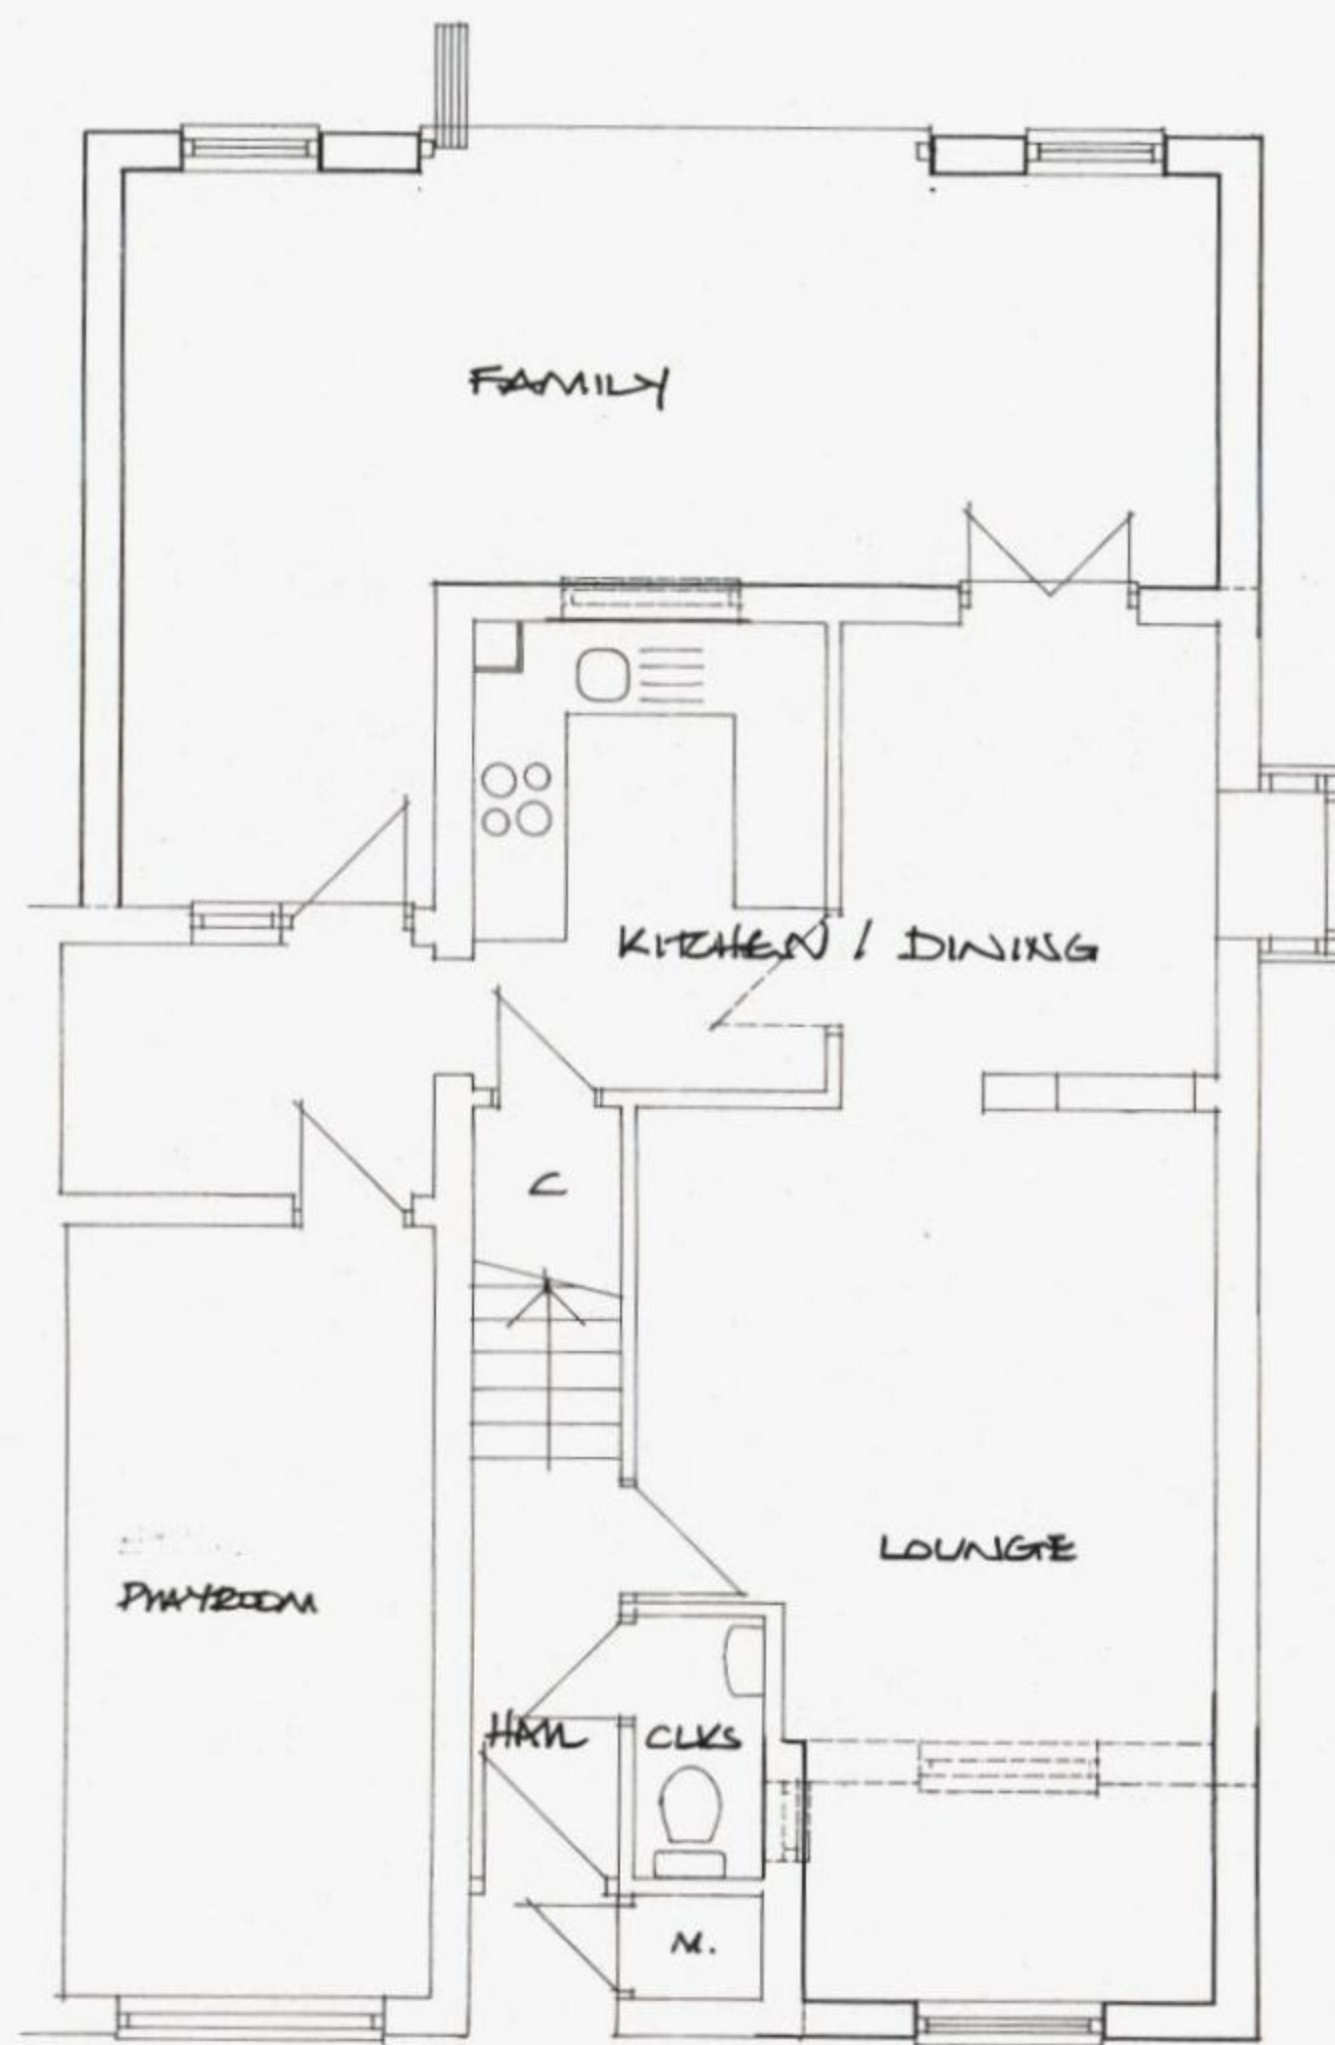

GROUND FLOOR

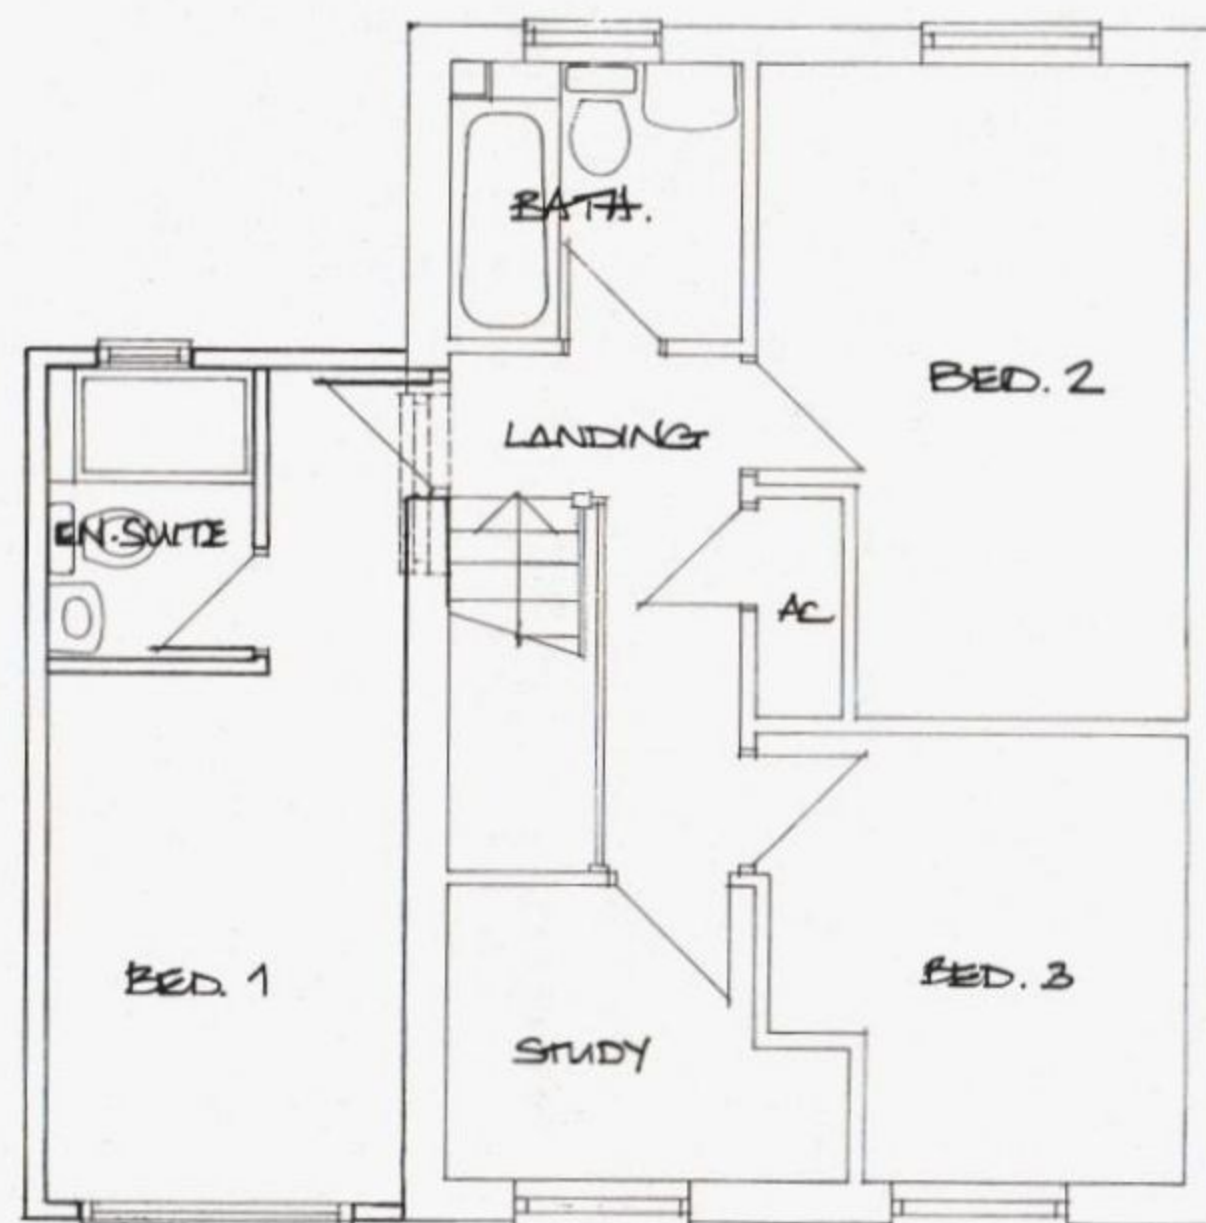

FIRST FLOOR

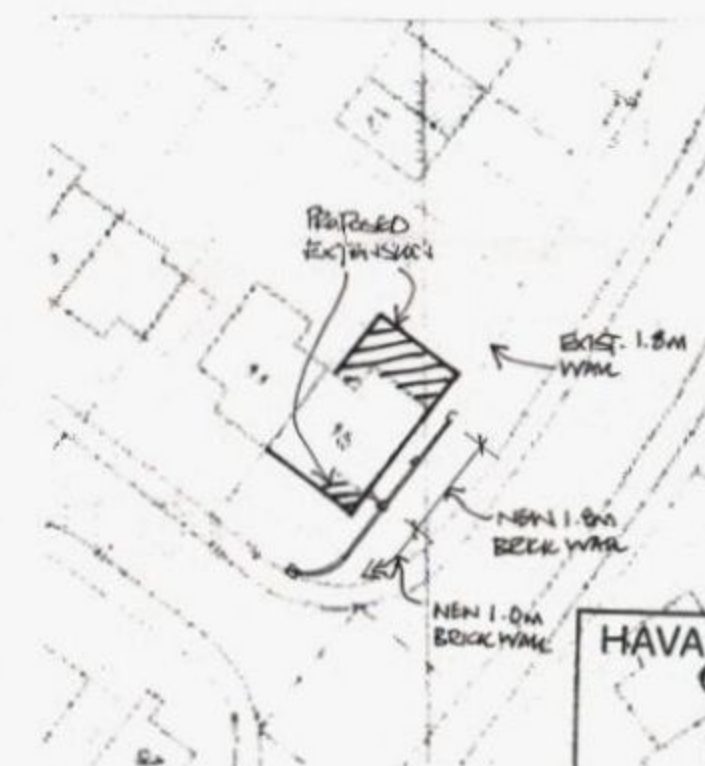

SITE PLAN
1:500



LOCATION PLAN
1:1250
DS LK RD 1000416326

HAVANT BOROUGH COUNCIL
29 OCT 2012
RECEIVED

DEREK TREAGUS ASSOCIATES
ARCHITECTURAL SERVICES
No 3 The Townhouse, 20 Nelson Road, Southsea, Havant PO1 2AS
Tel: 07956 424094
derek.treagus@btworld.com

Project **FIRST FLOOR SIDE & REAR EXTENSIONS & NEW WALL AT 15 WINCANTON WAY, WATERLOOVILLE, HAMPSHIRE.**

Client **Mr & Mrs S Steere**

Title **PLANNING DRAWING**

Date	Drawn	Scale
Oct 2012	DT	1:50, 1:100, 1:1250

Dwg. No. **12.131.01**

Rev