



NOTES :-

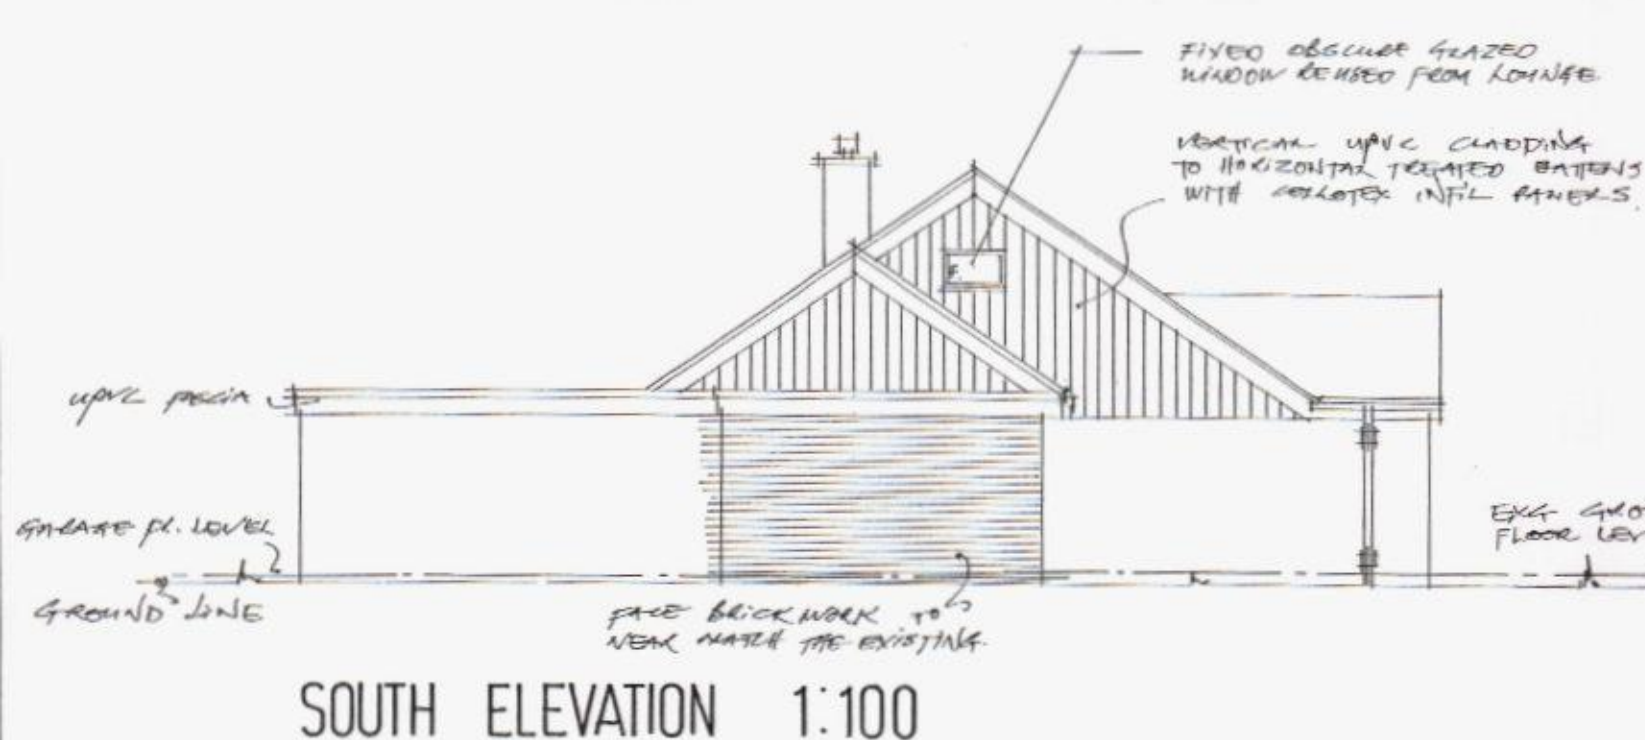


SOUTH ELEVATION 1:100




EAST ELEVATION

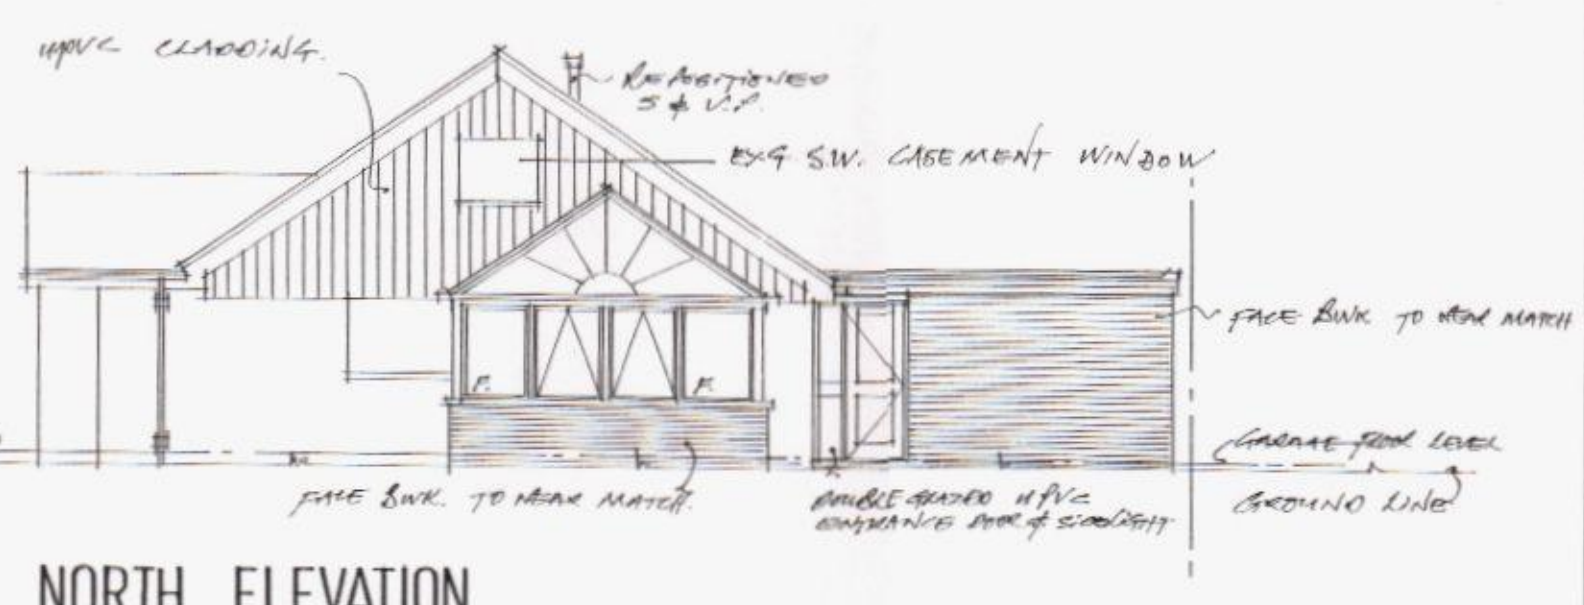


NORTH ELEVATION

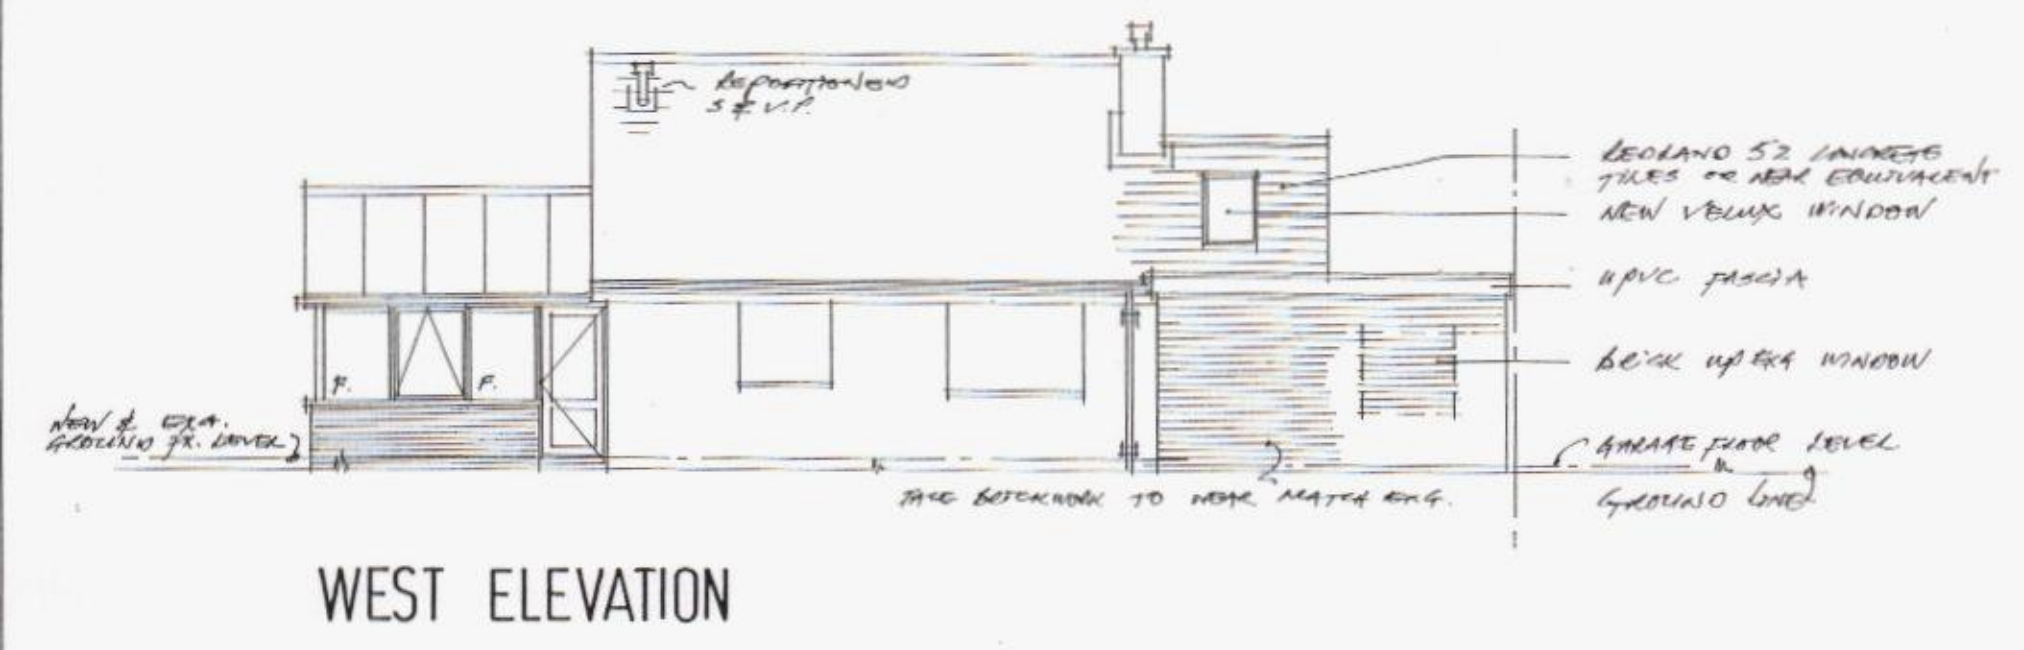


WEST ELEVATION

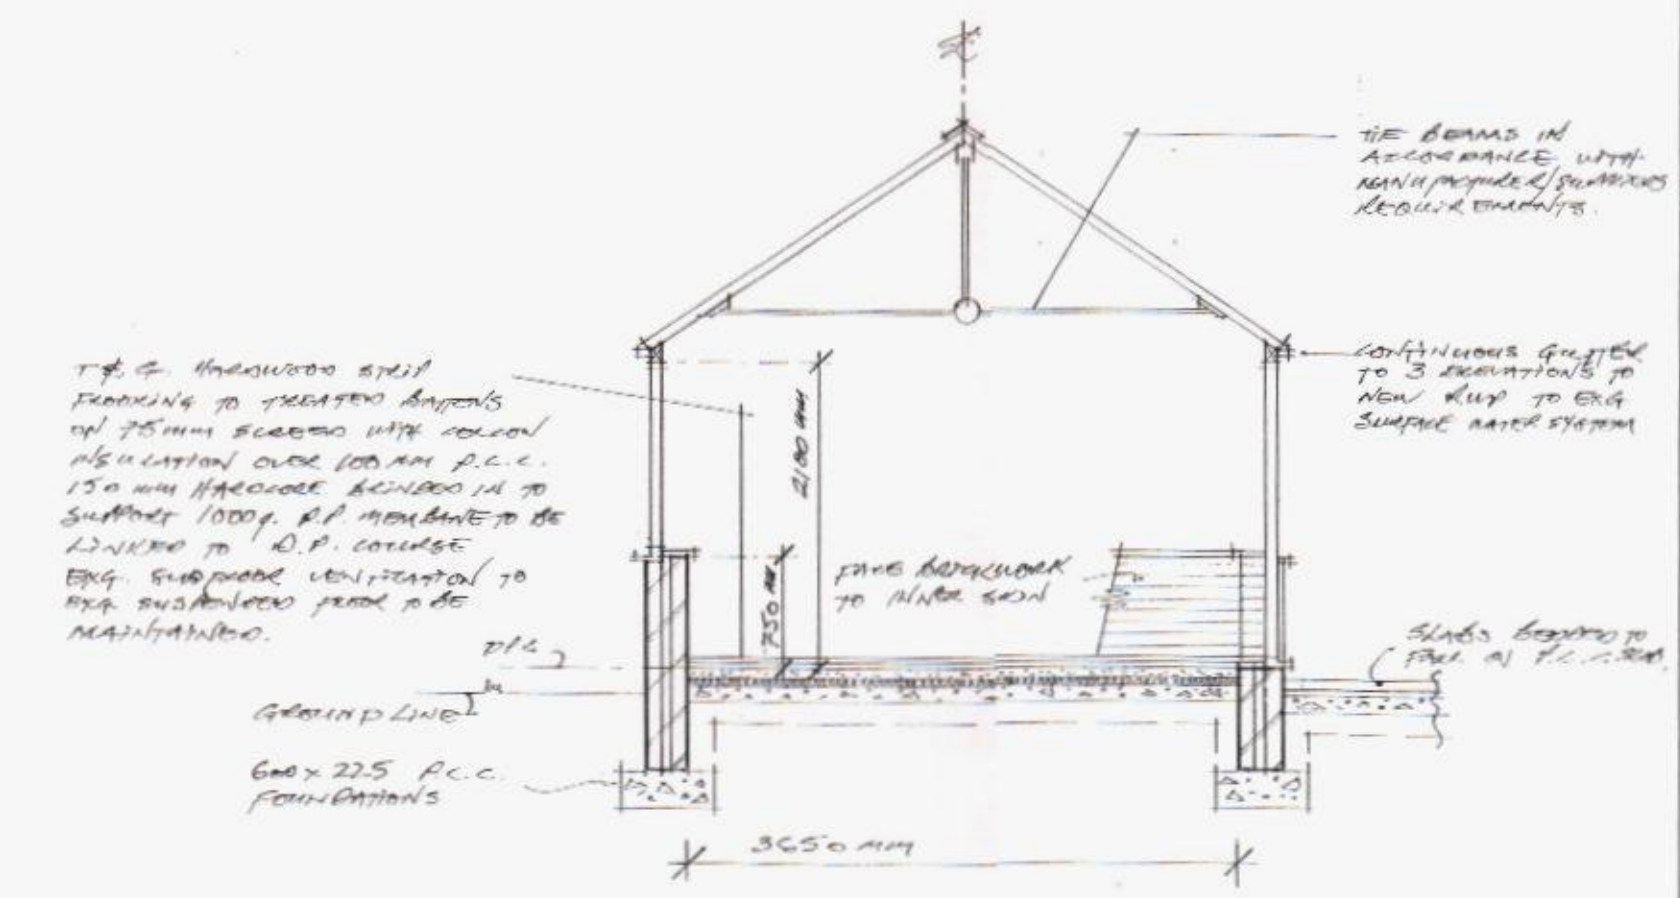

SECTION C-C 1:50

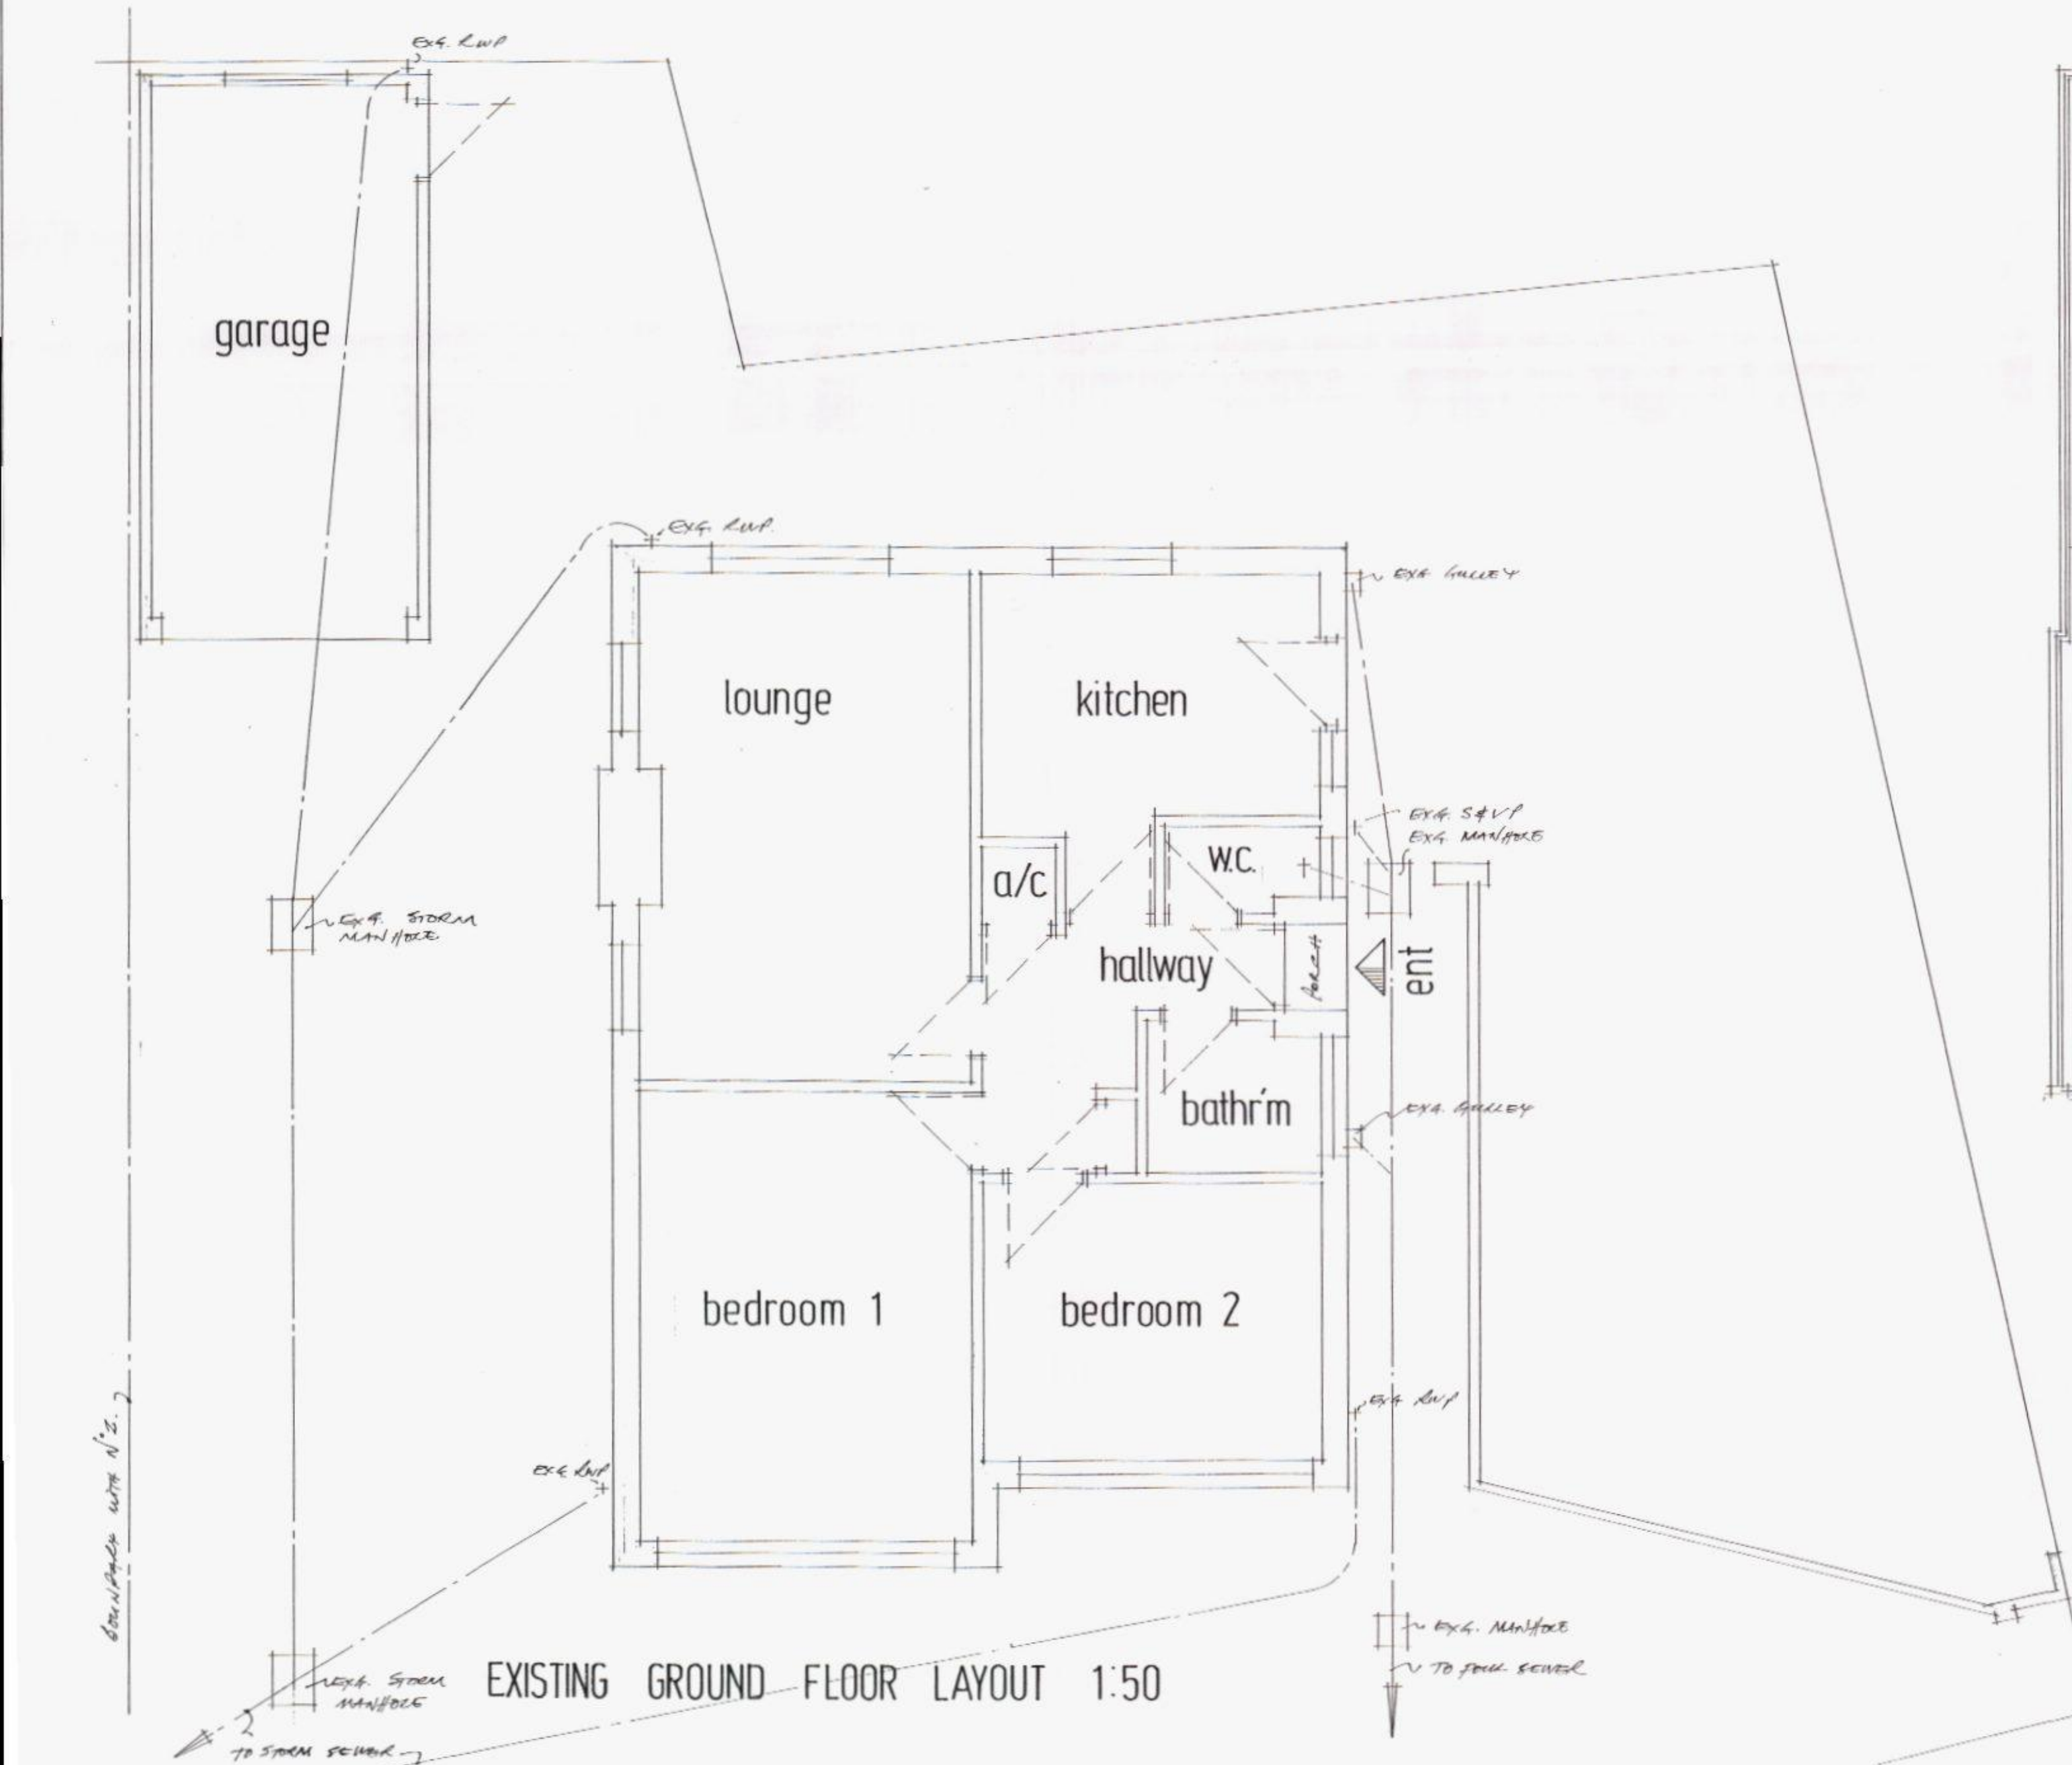

EXISTING GROUND FLOOR LAYOUT 1:50

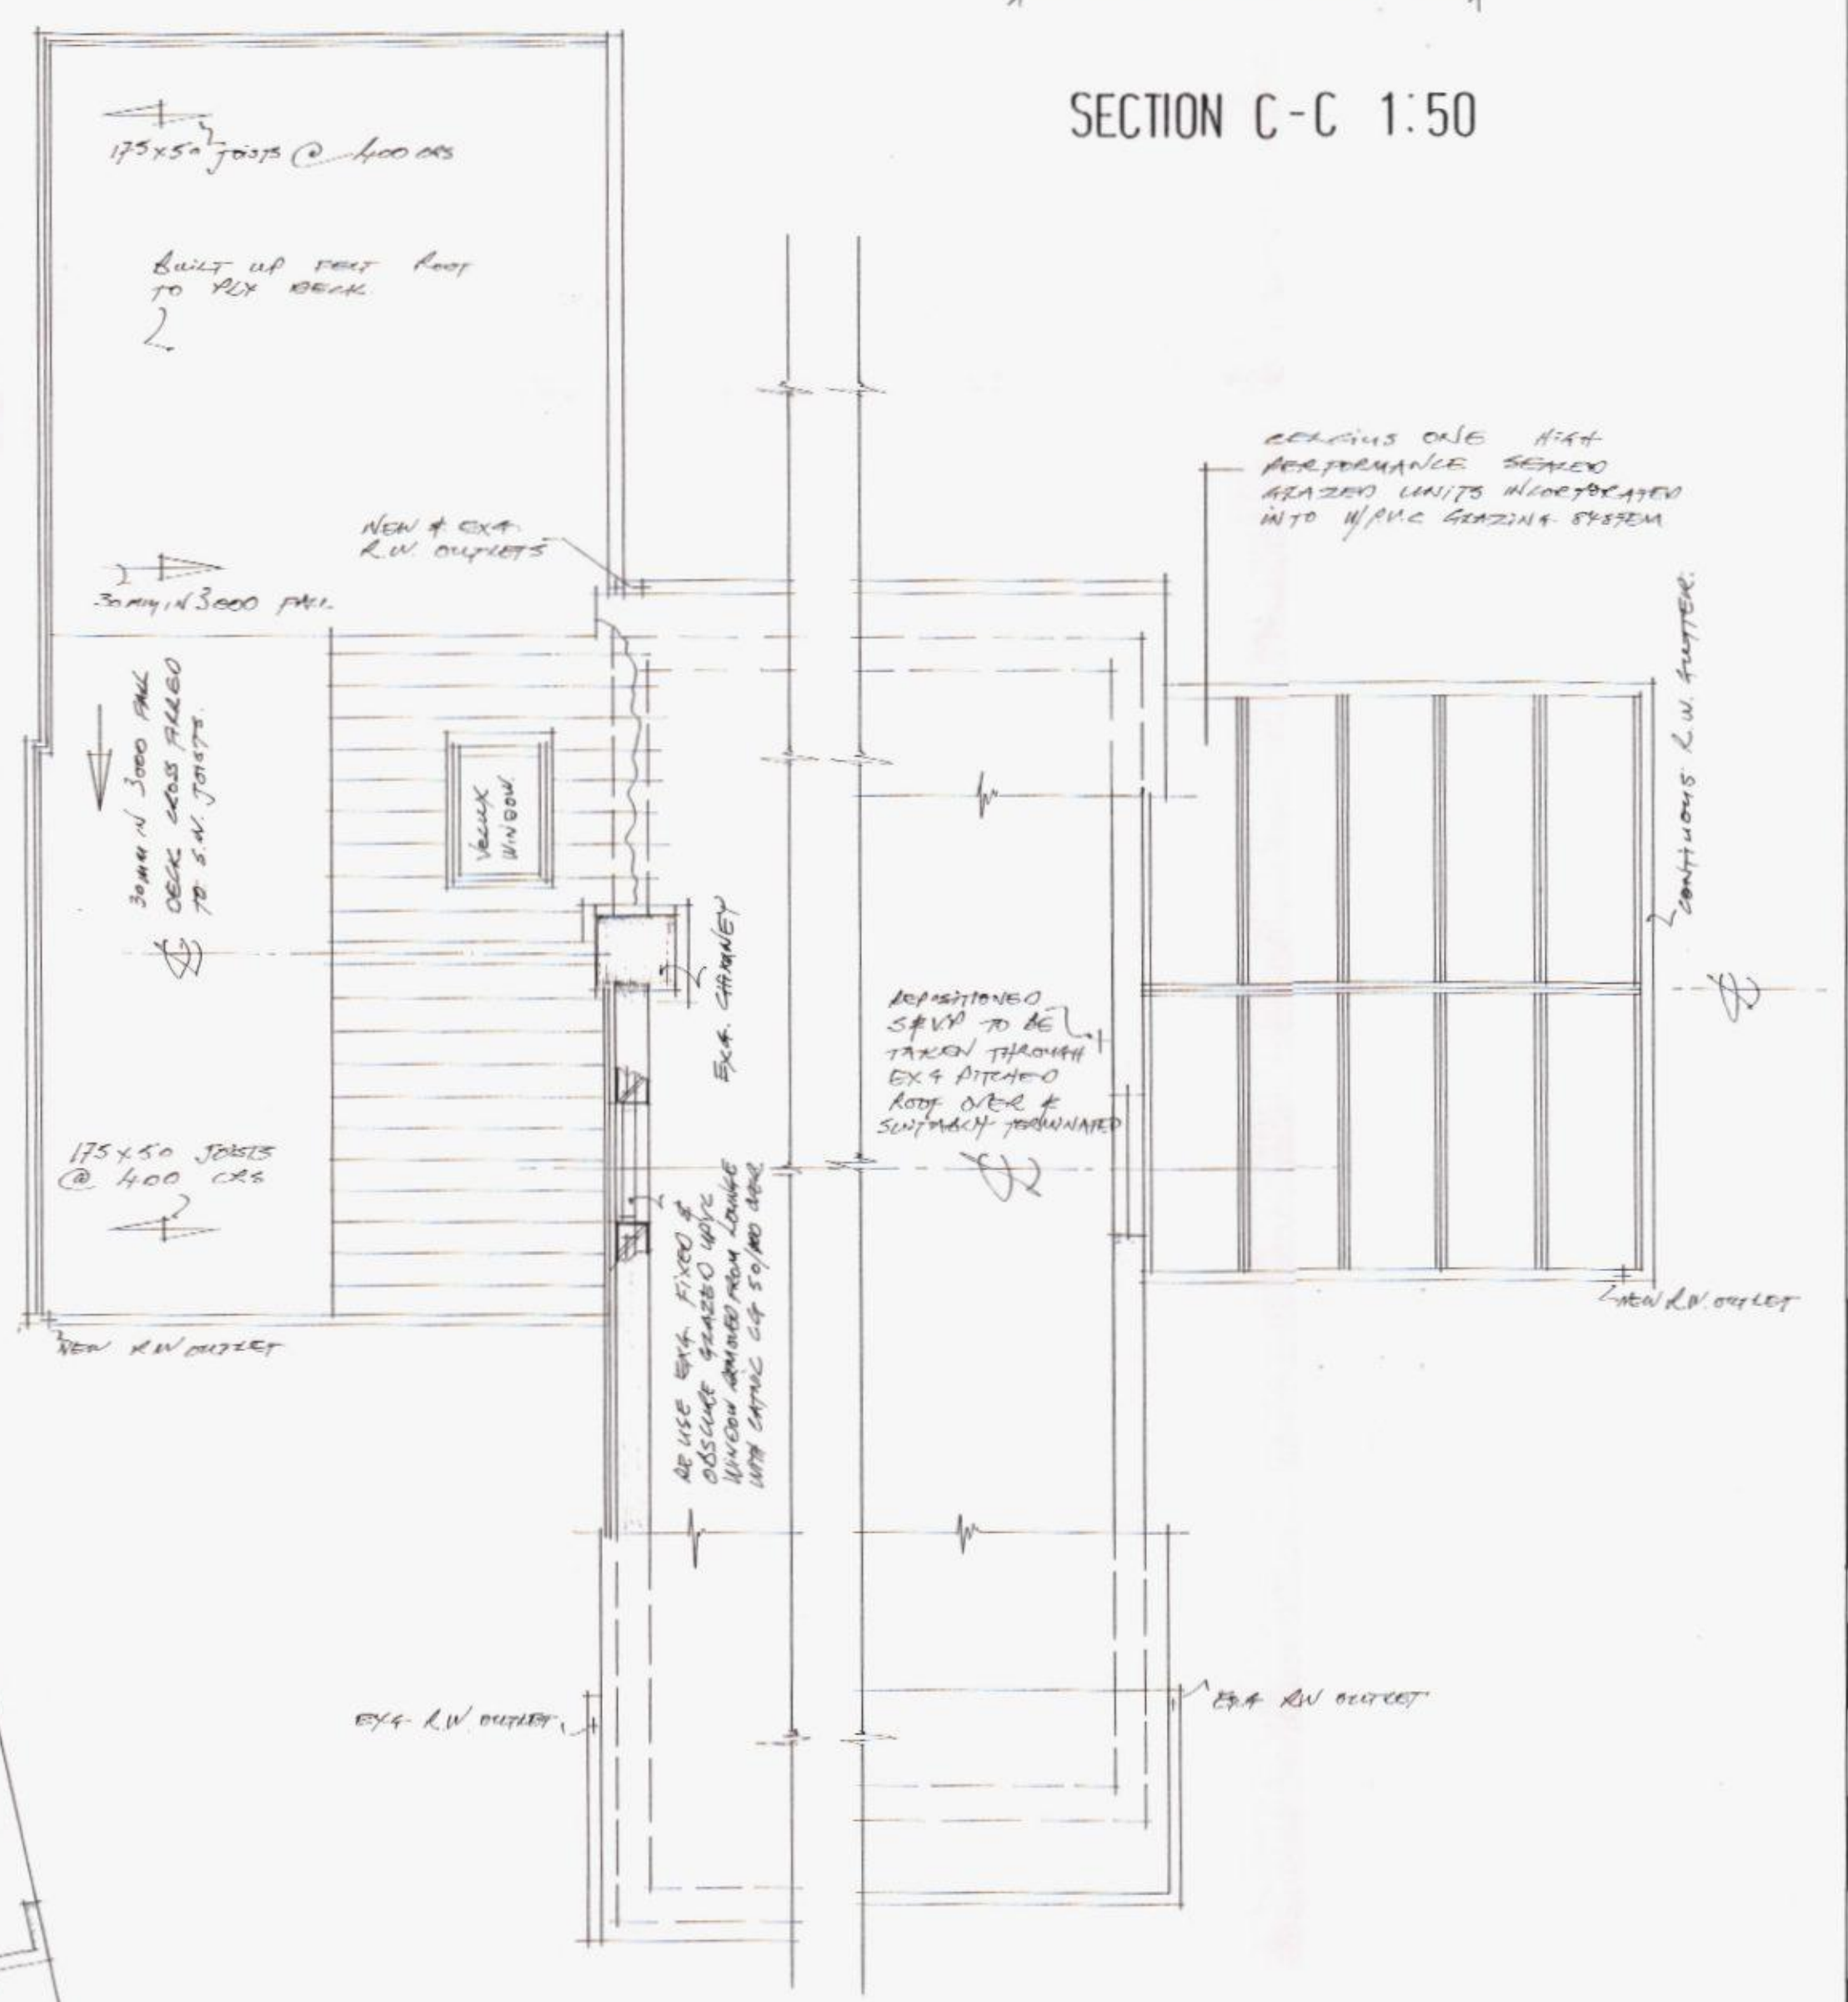

ROOF LAYOUT AS PROPOSED 1:50

HAVANT BOROUGH COUNCIL
23 MAY 2014
RECEIVED

PROPOSED ALTERATIONS & EXTENSIONS.
1 LYNDHURST CLOSE,
HAYLING ISLAND, HANTS., PO11 9HJ

MR & MRS C. RANDALL - clients

Drawing No.,2 April 2014

DESIGNED BY
Peter Walker. ISLAND DESIGN