



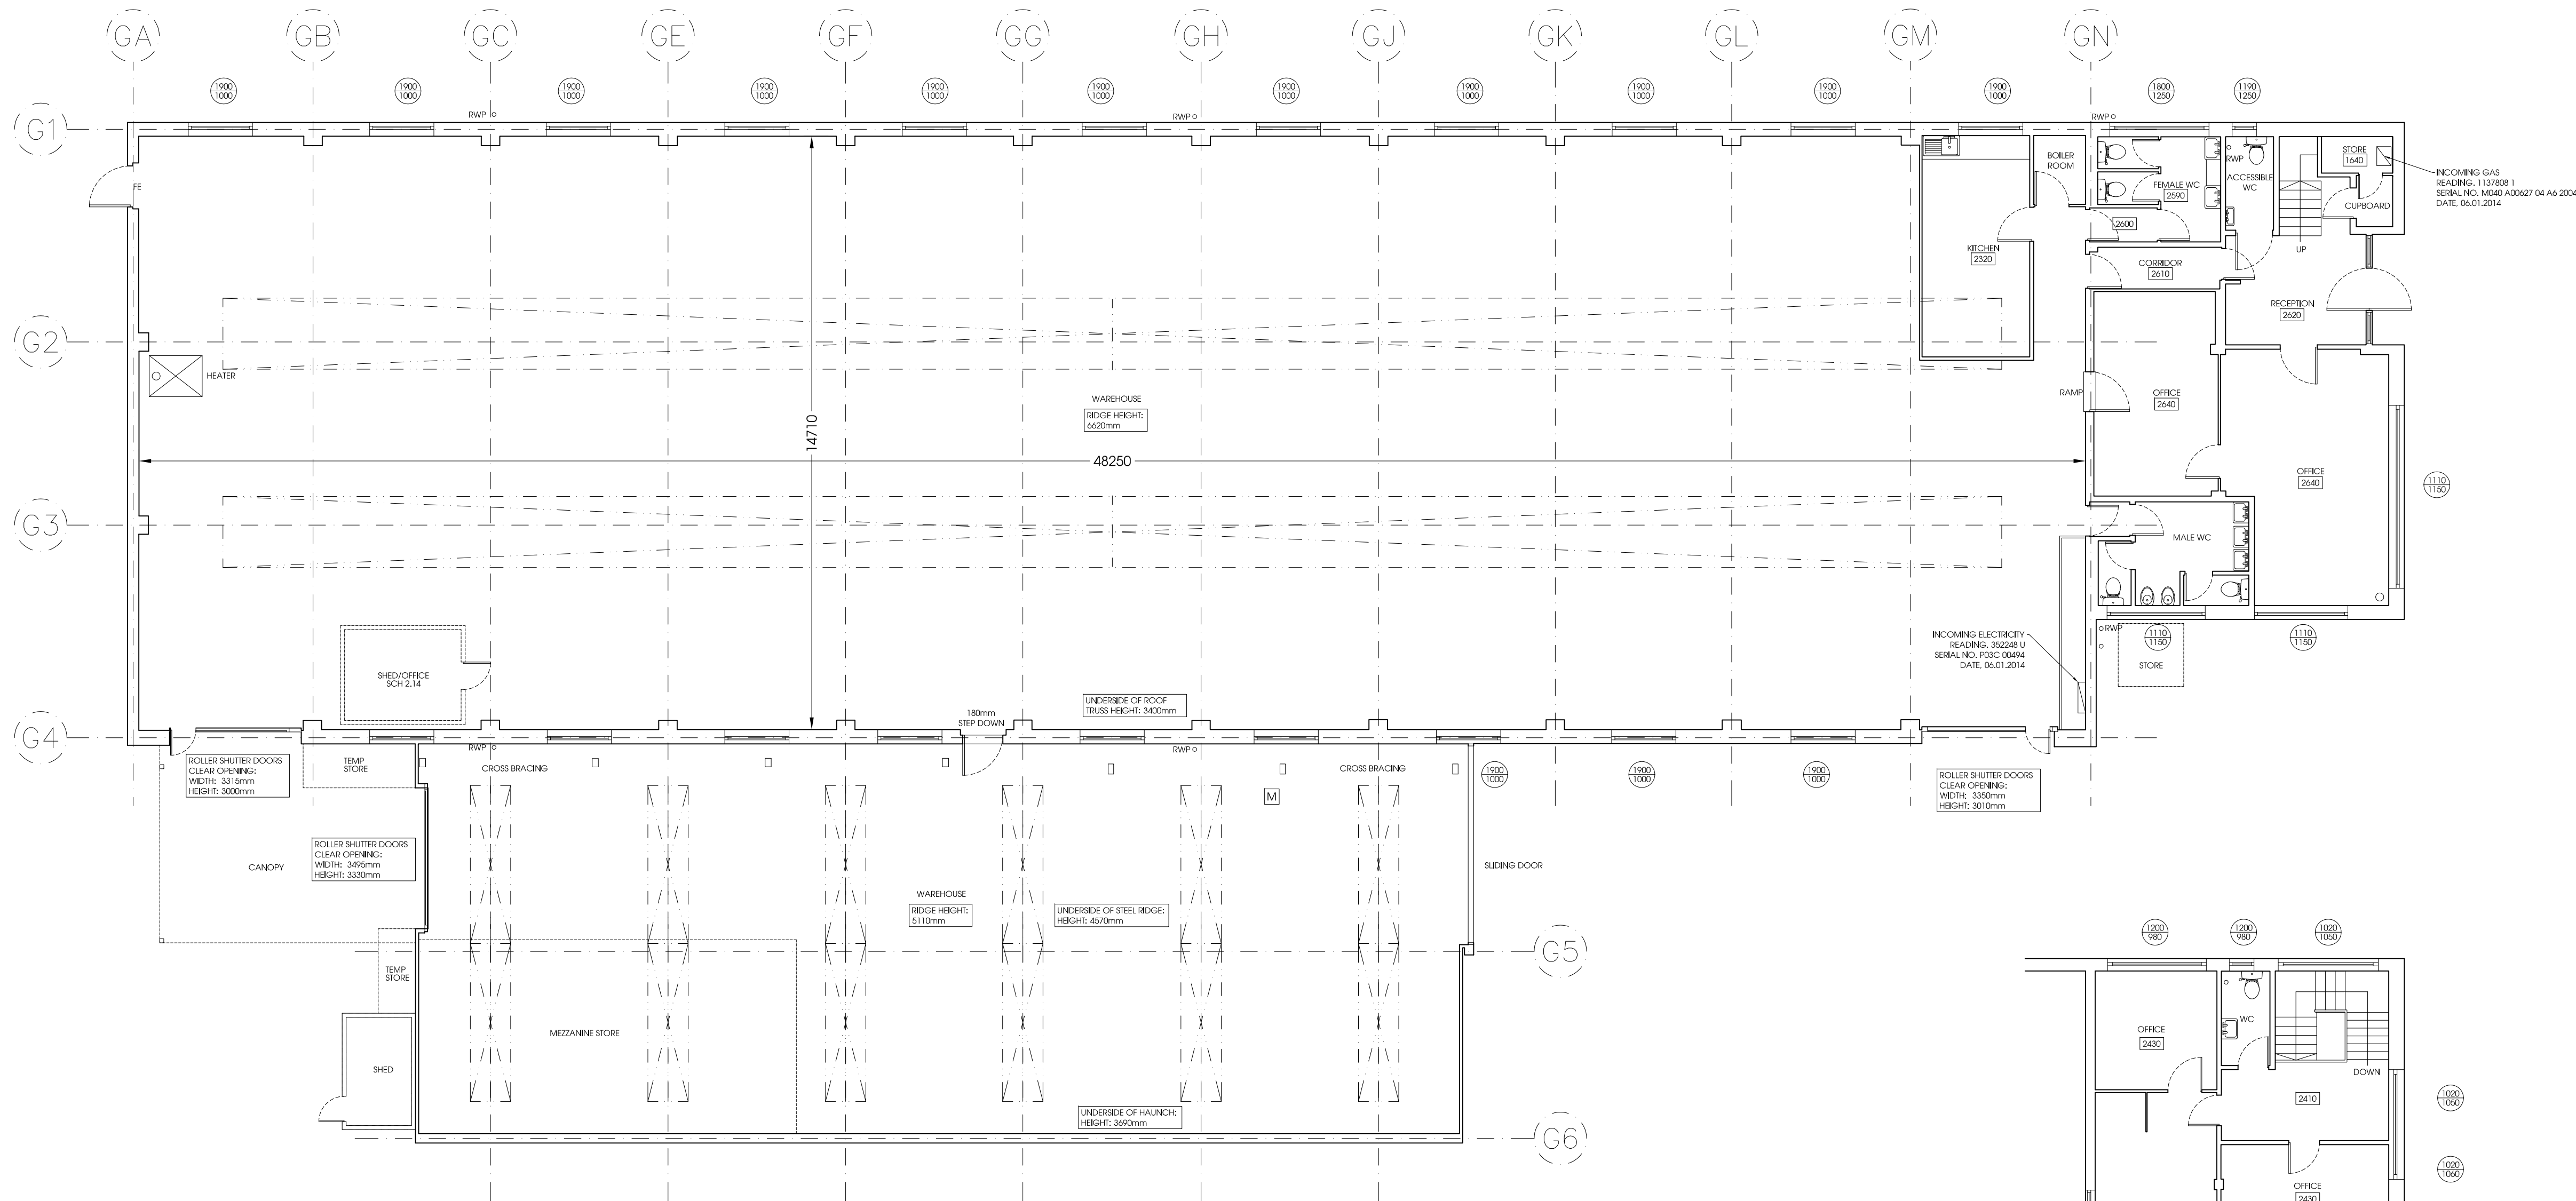

Ground Floor Plan
SCALE 1:100
Note: Main incoming water not identified

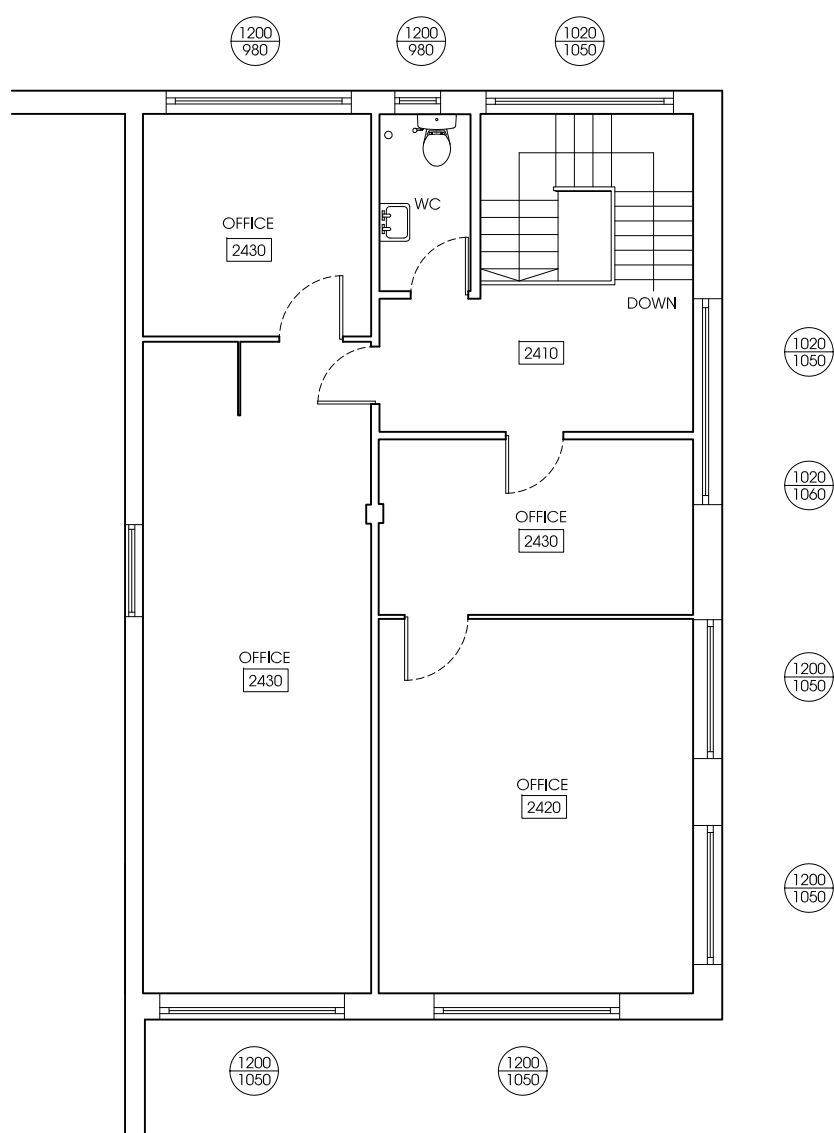

First Site Plan
SCALE 1:100

NOTES

- 1) ALL DIMENSIONS TO BE CHECKED ON SITE AND NOT SCALED FROM THIS DRAWING.
- 2) MALCOLM HOLIS SHALL BE INFORMED IN WRITING OF ANY DISCREPANCIES.
- 3) ALL DIMENSIONS ARE IN MILLIMETERS ONLY.

KEY

- FAN
- APPROXIMATE SIZE AND LOCATION OF ROOF LIGHTS
- APPROXIMATE SIZE AND LOCATION OF LIGHTING
- FLOOR TO CEILING HEIGHT
- CILL TO HEAD HEIGHT
- CILL TO CILL HEIGHT
- HIGH LEVEL AIR HEATER
- ROOF VENT

REVISIONS

No.	Date	Amendments	Initial

THIS DRAWING IS FOR THE FOLLOWING PURPOSE ONLY:
PRELIMINARY ☐ TENDER ☐ CONSTRUCTION ☐
SKETCH ☐ MEASURED SURVEY ☒ CONTRACT ☐

TITLE
Existing Floor Plans

CLIENT
Howden Joinery Properties Limited

PROJECT NAME
**Unit 3,
Aysgarth Road,
Waterlooville,
Hampshire, PO7 7UG**

malcolm holis
5 Brooks Court
Kirtling Street
London SW8 5BP
T 020 7622 9555
F 020 7627 9850
W malcolmhollis.com

DRAWN BY MPF	DATE Jan 2014
SCALE 1:100 @ A1	CHECKED PJH
DRAWING NO. 36767_02	REV. NO.

