




L0 - Proposed Ground Floor Plan
1 : 50

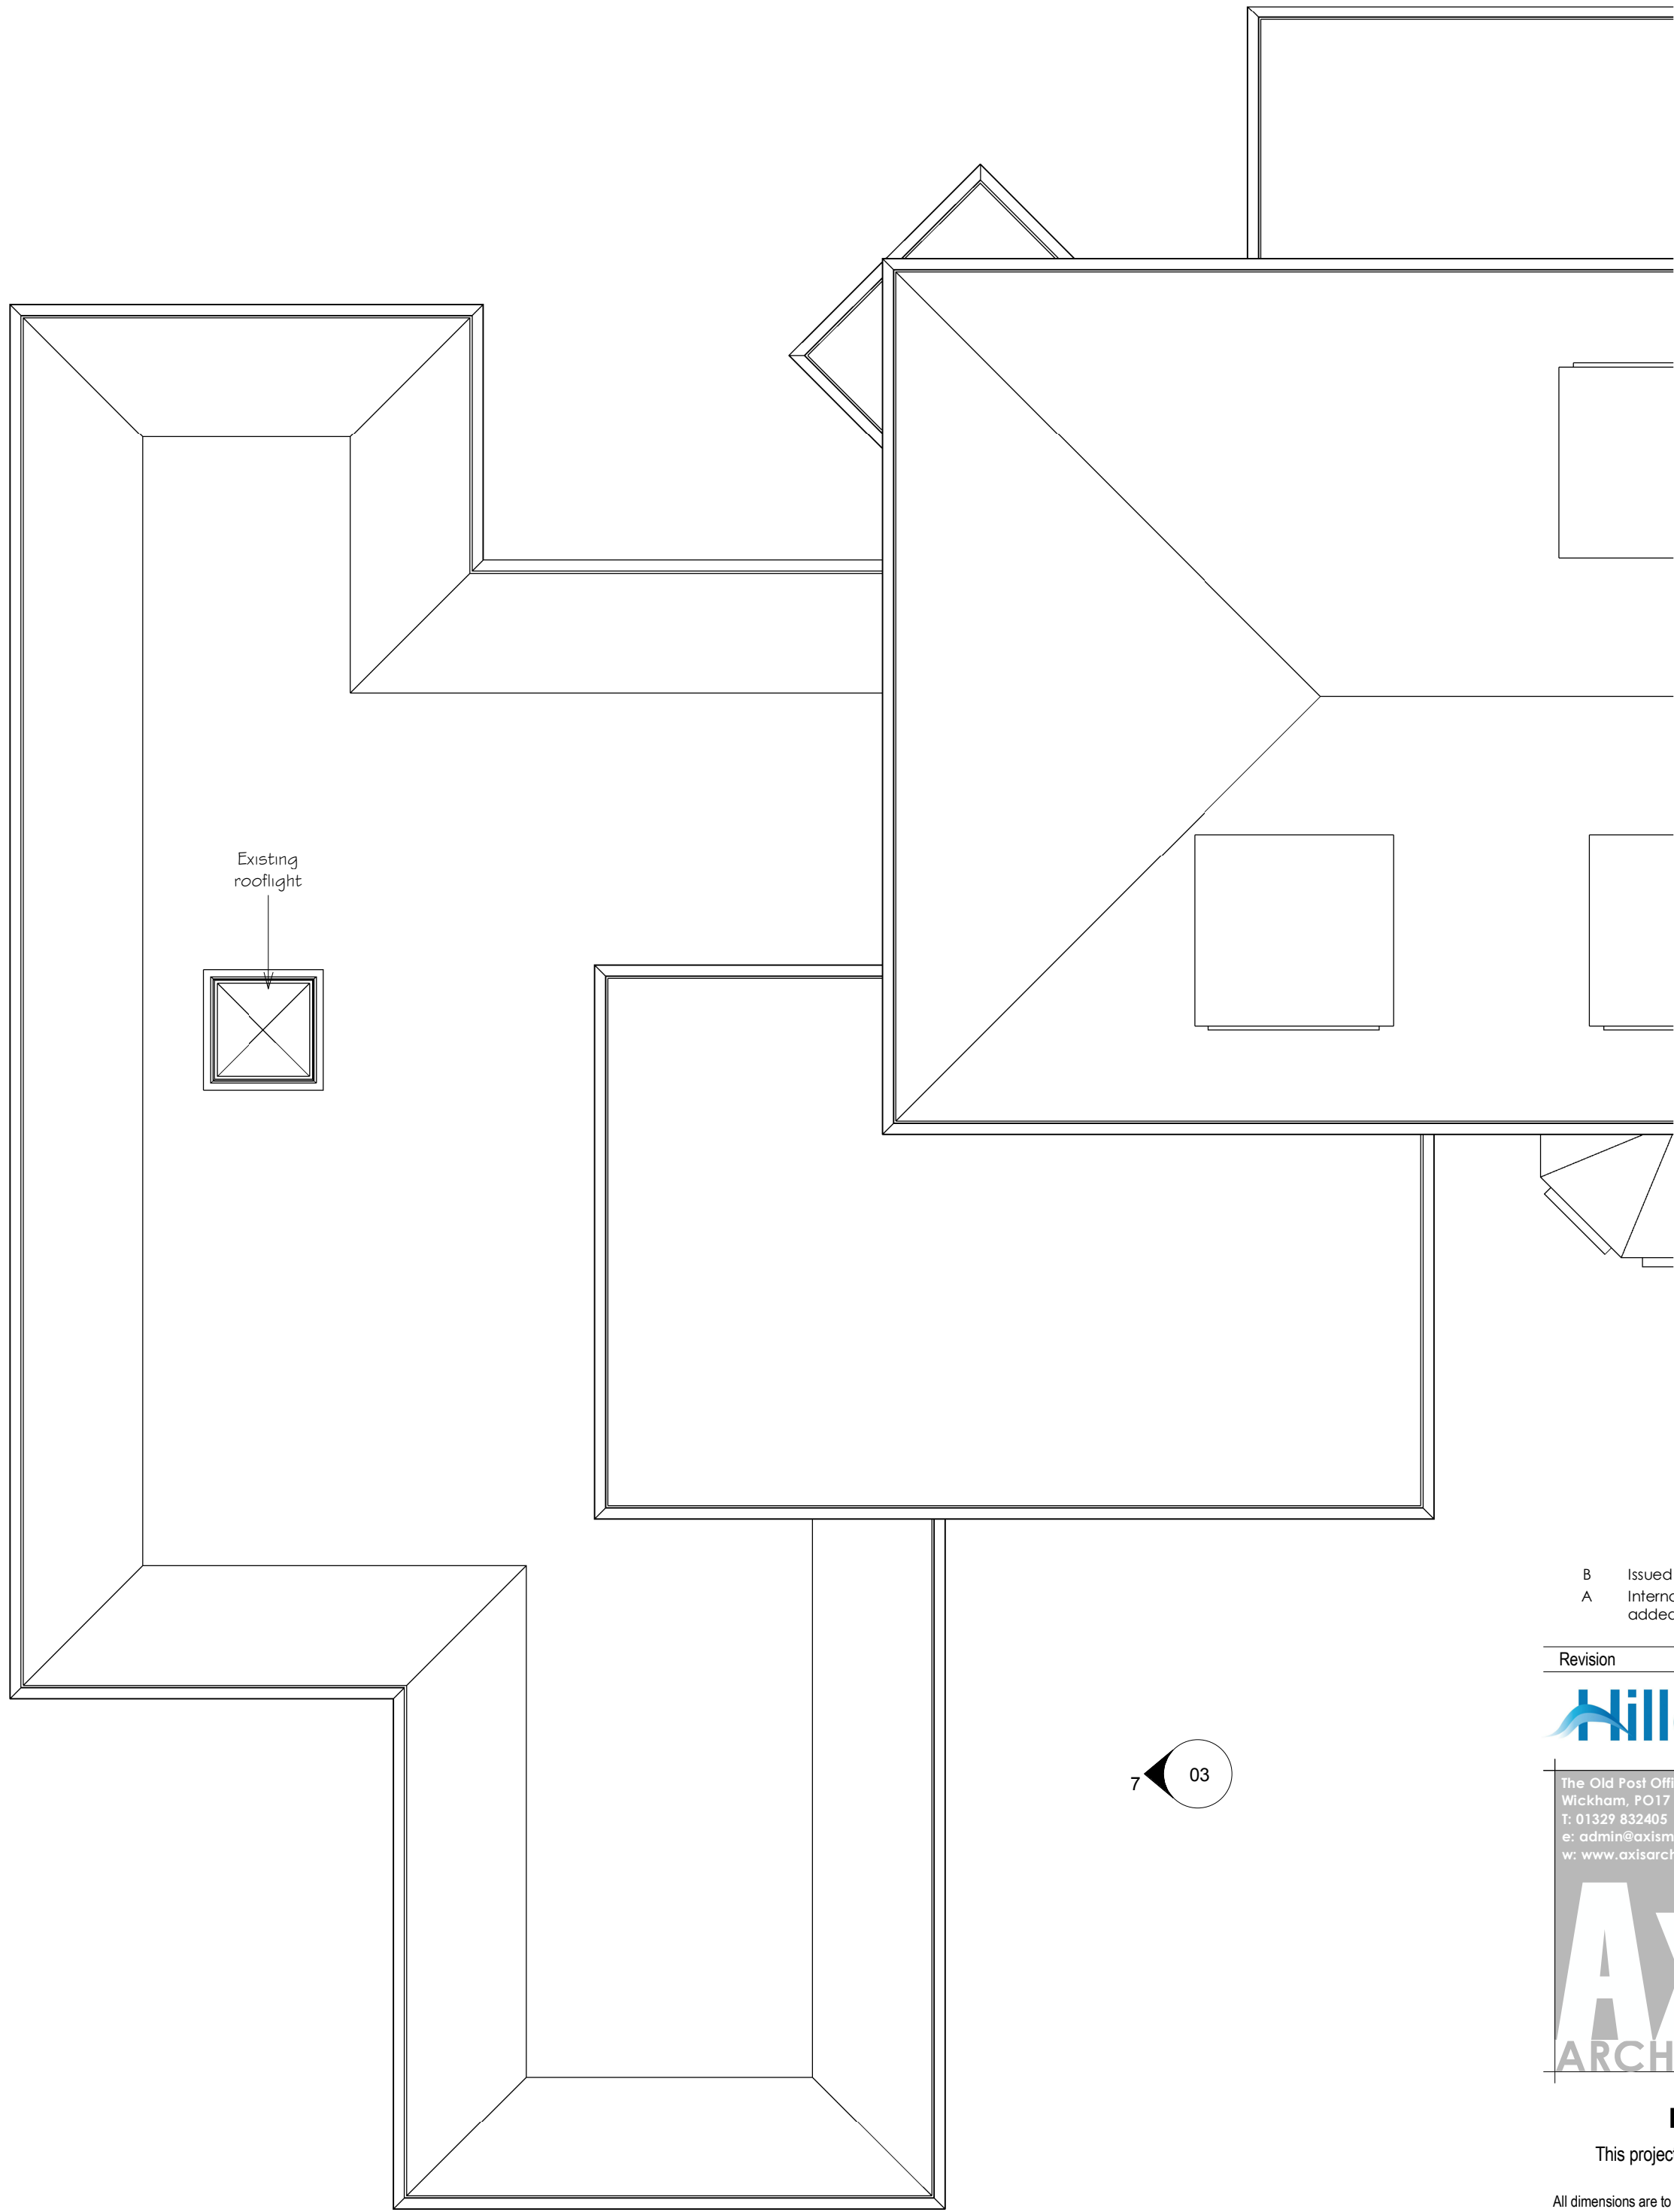

R1 - Proposed Roof Plan
1 : 50

Revision	Date	Initial
B	Issued for Planning:	27-01-14 RW
A	Internal layout adjusted, windows added;	16-01-14 RW

Positive Actions
Positive Outcomes

The Old Post Office, Station Road
Wickham, PO17 5JA
T: 01329 632405
e: admin@axismail.co.uk
w: www.axisarchitecture.co.uk

CHARTERED PRACTICE


BIM Enabled Practice
This project was delivered using **Autodesk Revit®**

All dimensions are to be checked on site and any discrepancies reported to the architect before work commences. Figured dimensions only are to be taken from this drawing. This drawing is to be read in conjunction with all relevant consultants and/or specialists drawings/documents and any discrepancies or variations notified to the architect before work commences. This drawing is copyright and may not be reproduced, wholly or in part, without the consent of the architect.

Proposed Conversion

Hillcrest School
Alexandra Avenue Hayling Island

Proposed Plans

 

PLANNING			
Scale @ A1	Drawn	Checked	Date
1 : 50	PSA	RW	01/07/14
Job Number & Drawing Number		Revision	
13-29 - 04		B	