




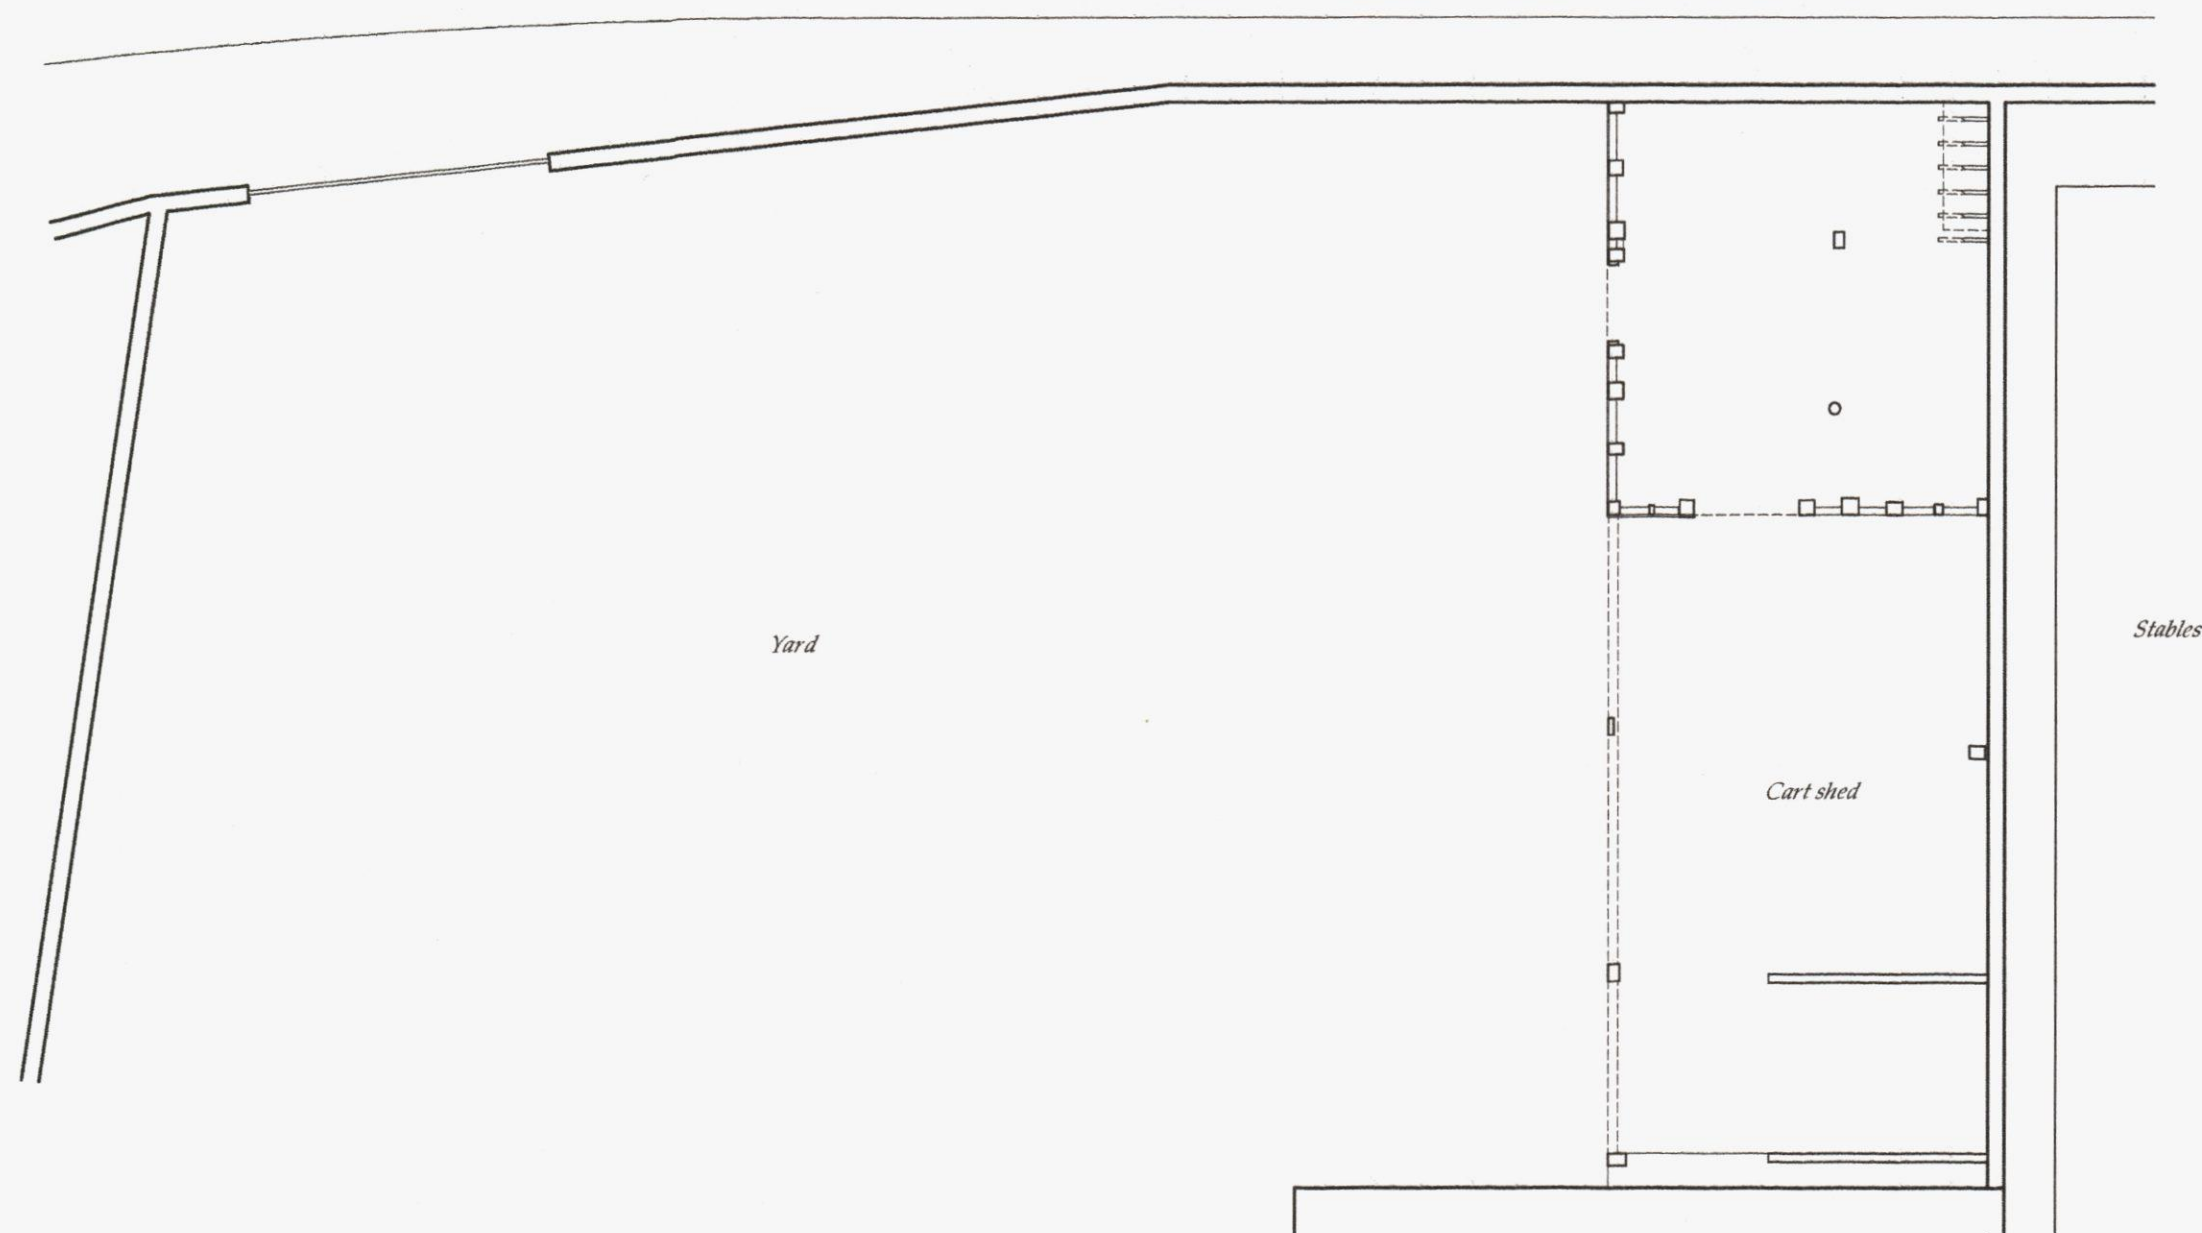

GROUND FLOOR

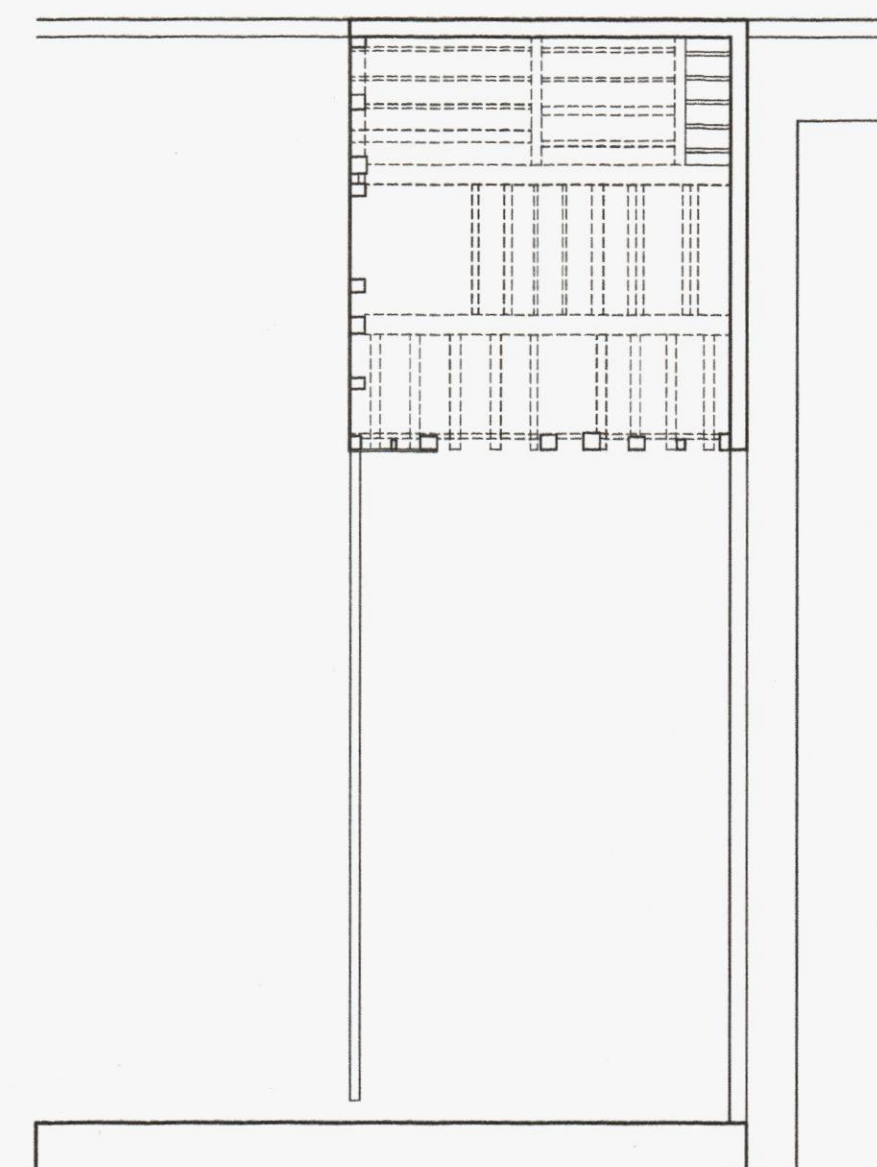


FIRST FLOOR

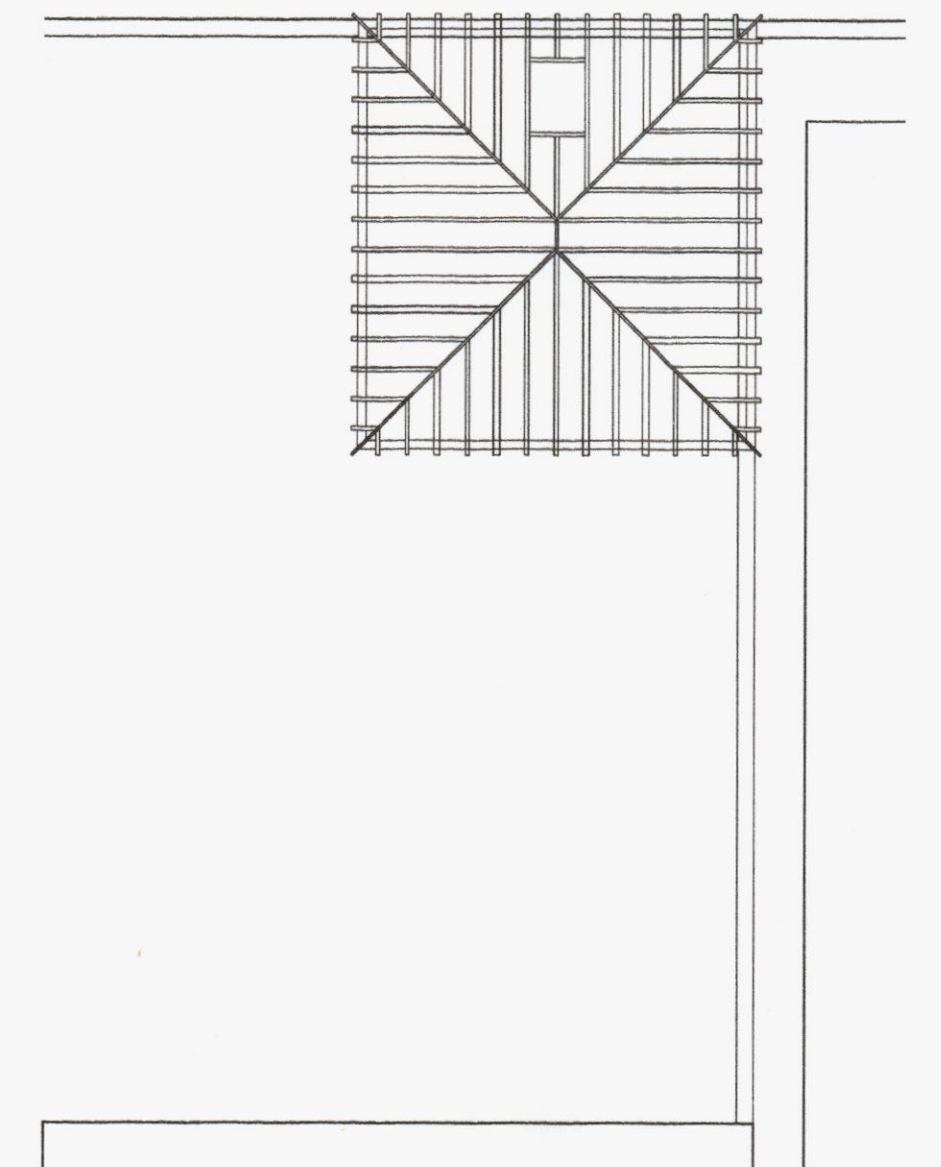

ROOF PLAN

PHOTOGRAPHS

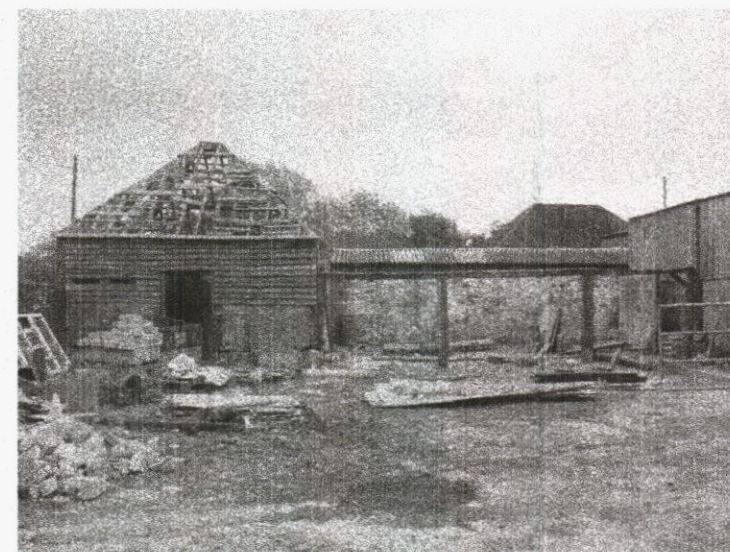


West elevation showing view from yard




North elevation showing view from road




East elevation showing view from stables

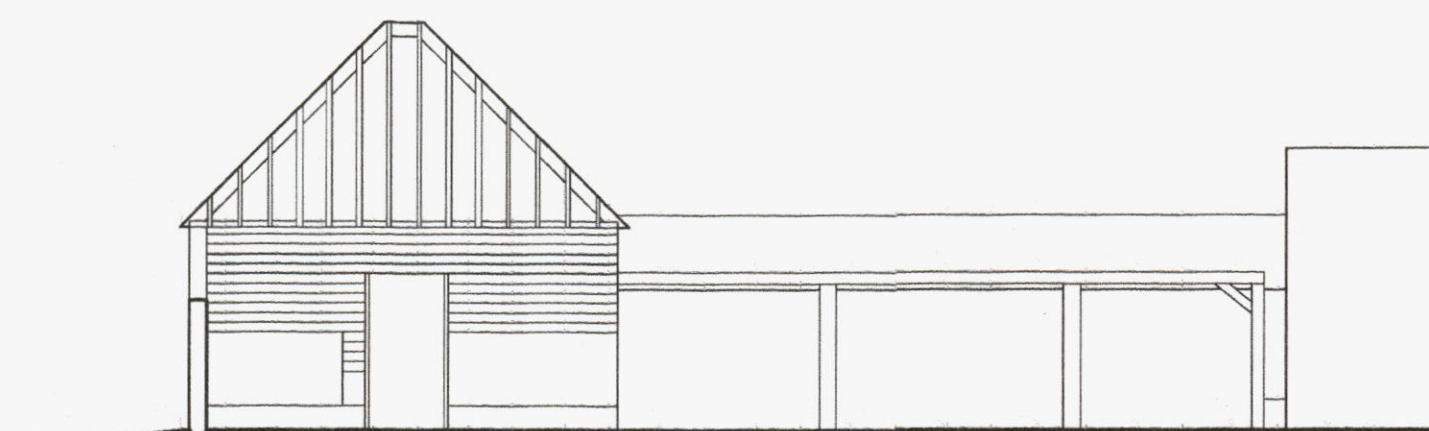


WEST ELEVATION

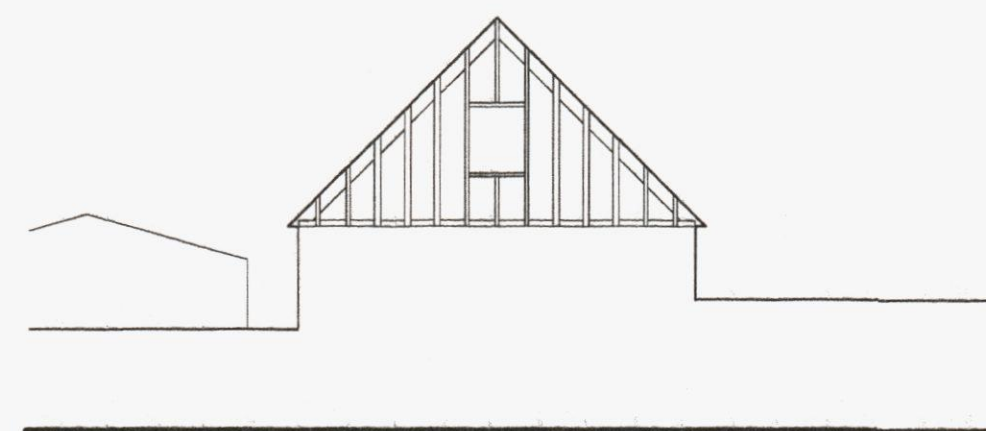

NORTH ELEVATION

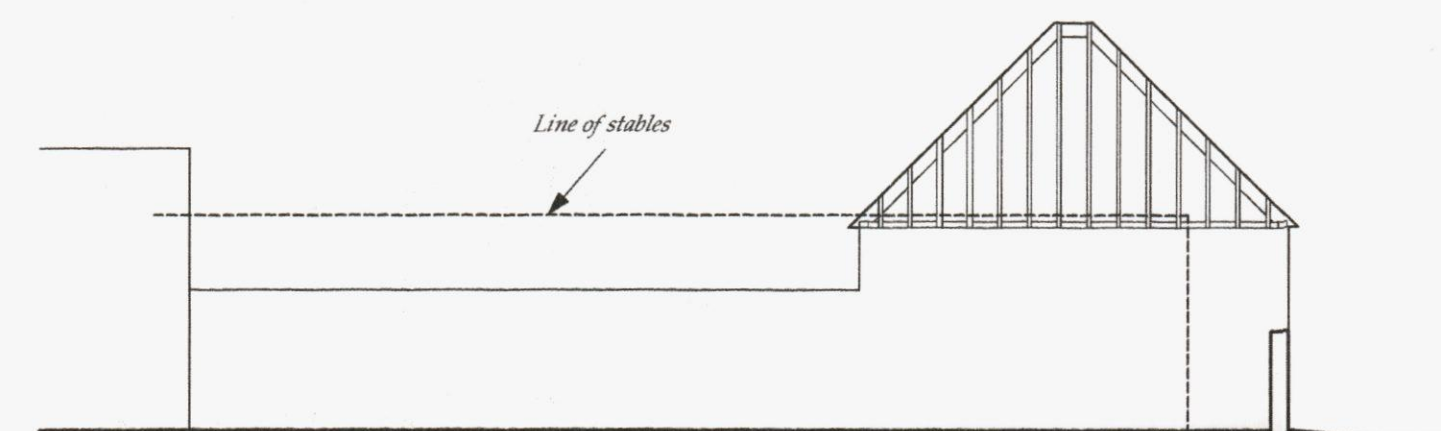

EAST ELEVATION

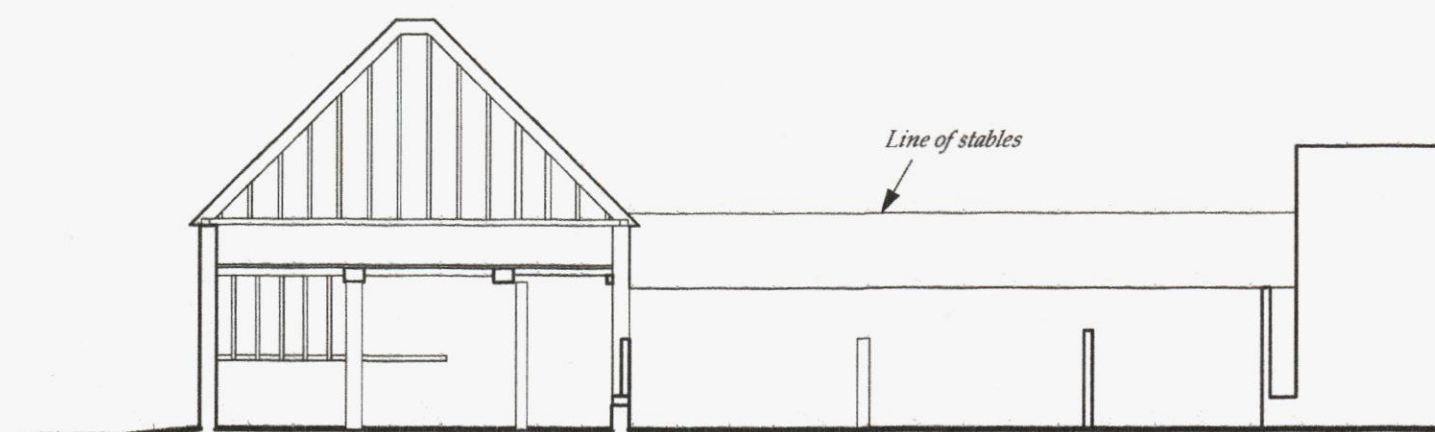

SECTION

AREA 2 HA
SCALE: 1:1250
CENTRE COORDINATES: 472192, 102409



HAVANT BOROUGH COUNCIL
29 JUL 2013
RECEIVED

NETWORK
design

architects
interior design
project managers
surveyors
structural eng
services eng
town planners

project: Stoke Farm, Hayling Island
drawing: Existing Plans and Elevations
scale: 1:100 date: April 2013

1a sinah lane · hayling island
hamshire PO11 0EY