


SUPERSEDED

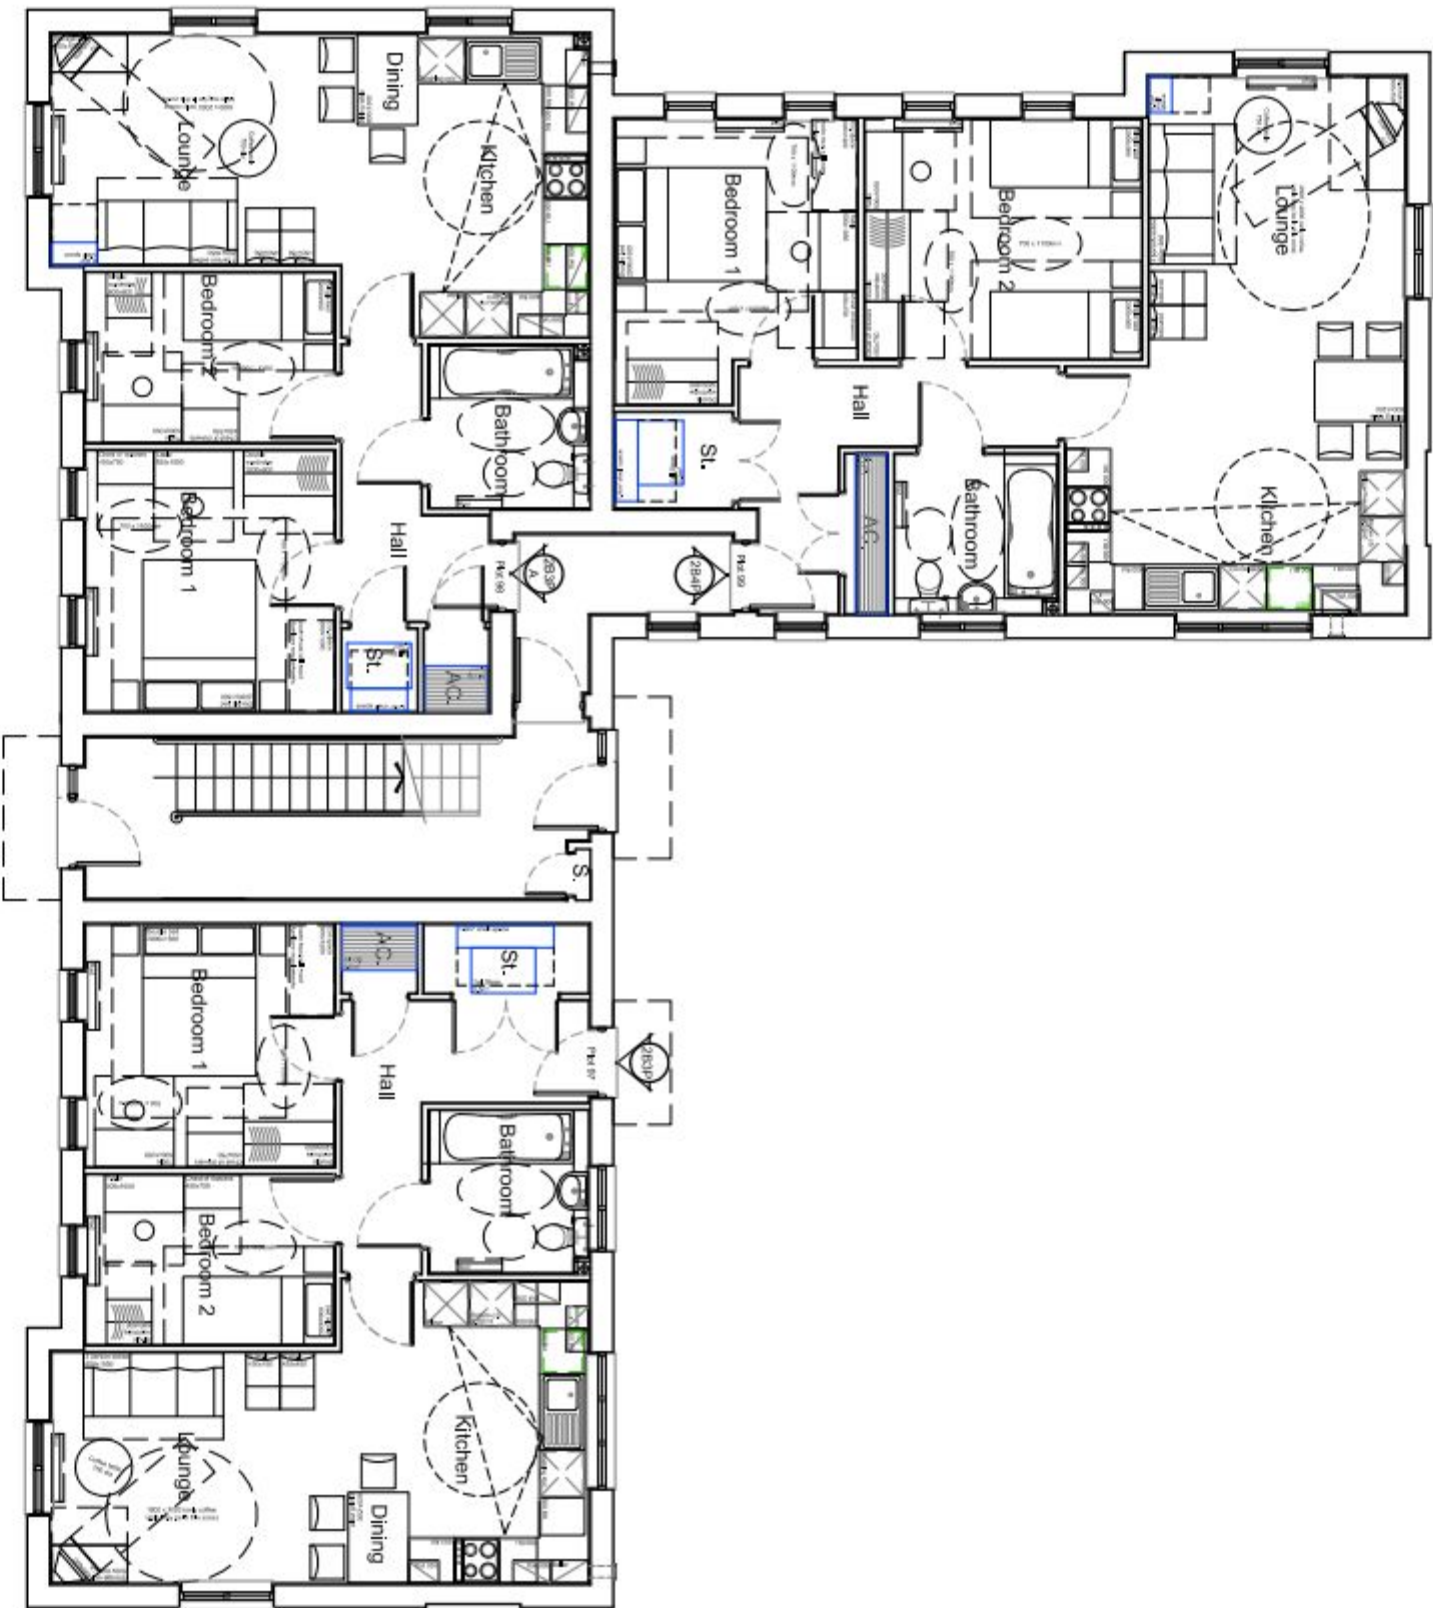

Ground Floor Plan

HouseType	2B3P	Variation	HouseType	2B3P	Variation	HouseType	2B4P	Variation			
Bedrooms	2	Persons	3	Bedrooms	2	Persons	3	Bedrooms	2	Persons	4
Sq.ft finish	638	Sq.m finish	59.25	Sq.ft finish	617	Sq.m finish	57.35	Sq.ft finish	727	Sq.m finish	67.54
Sq.ft structural	646	Sq.m structural	60.04	Sq.ft structural	626	Sq.m structural	58.16	Sq.ft structural	736	Sq.m structural	68.42



NOTES

Permission is granted to scale from this drawing for the purpose of Local Authority Planning Approval only. In all other circumstances DO NOT scale from this drawing. Please contact this office for any additional information required.

Contractors, Sub Contractors and Suppliers are to check all relevant dimensions and levels of the site and building before commencing any shop drawings or building work. Any discrepancies should be recorded to the Architect.

Where applicable the drawing is to be read in conjunction with the Consultant's drawings.

This drawing is the copyright of Telford King Ltd. All rights reserved.

Ordnance Survey Data © Crown Copyright. All rights reserved. Licence No. 100007356

REV	DESCRIPTION	DATE	AUTH	CHKD
-----	-------------	------	------	------

PLANNING



ARCHITECTS URBAN DESIGNERS SUSTAINABILITY CONSULTANTS
Building 800, The Grange Farmway Road, Hockliffe, Bedfordshire, MK43 0AE
Tel: 01794 387700 Fax: 01794 315517 Email: info@telfordking.co.uk

PROJECT

Berewood, Phase 2
Waterlooville
For: Redrow Homes (Southern)

DRAWING

Flats Block B

Plots 100-105

Floor Plans sheet 1 of 2

SCALE	DATE	AUTHOR	CHKD
1:100 @ A3	Nov 2013	AS	
JOB NO.	DRAWING NO.	REV	
REDR130524	P.100-105.p1		