



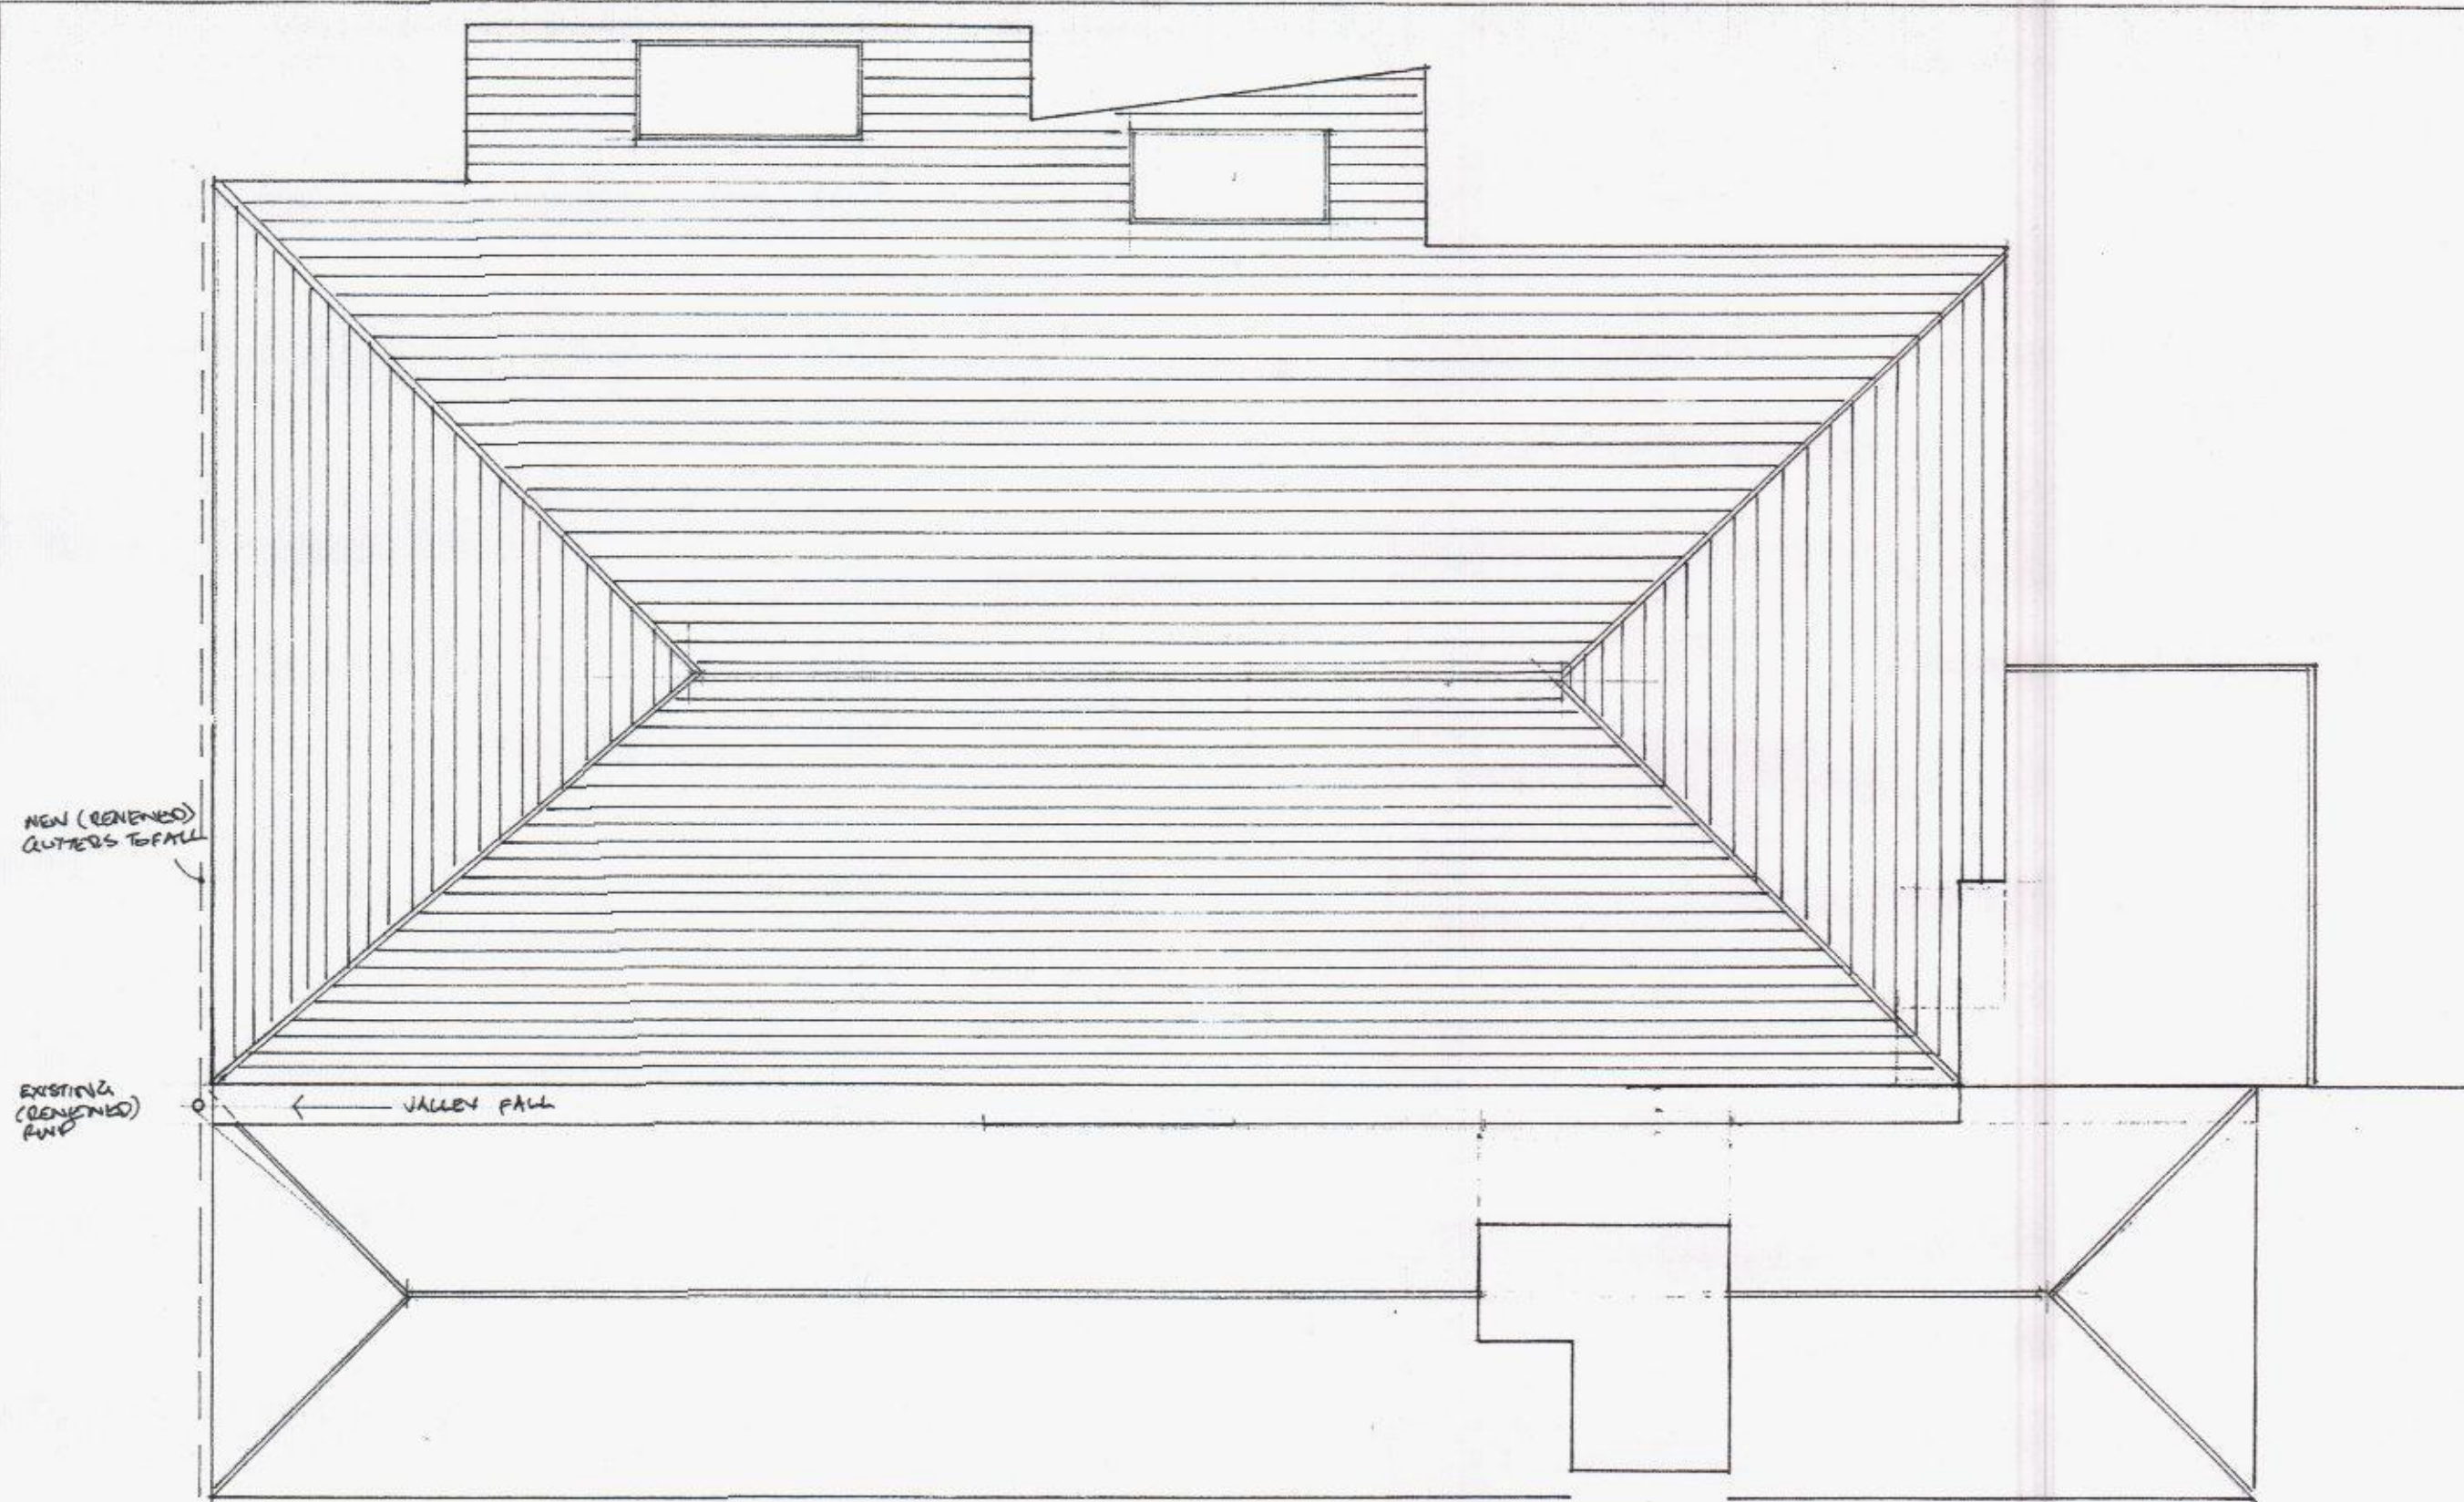


ROOF PLAN

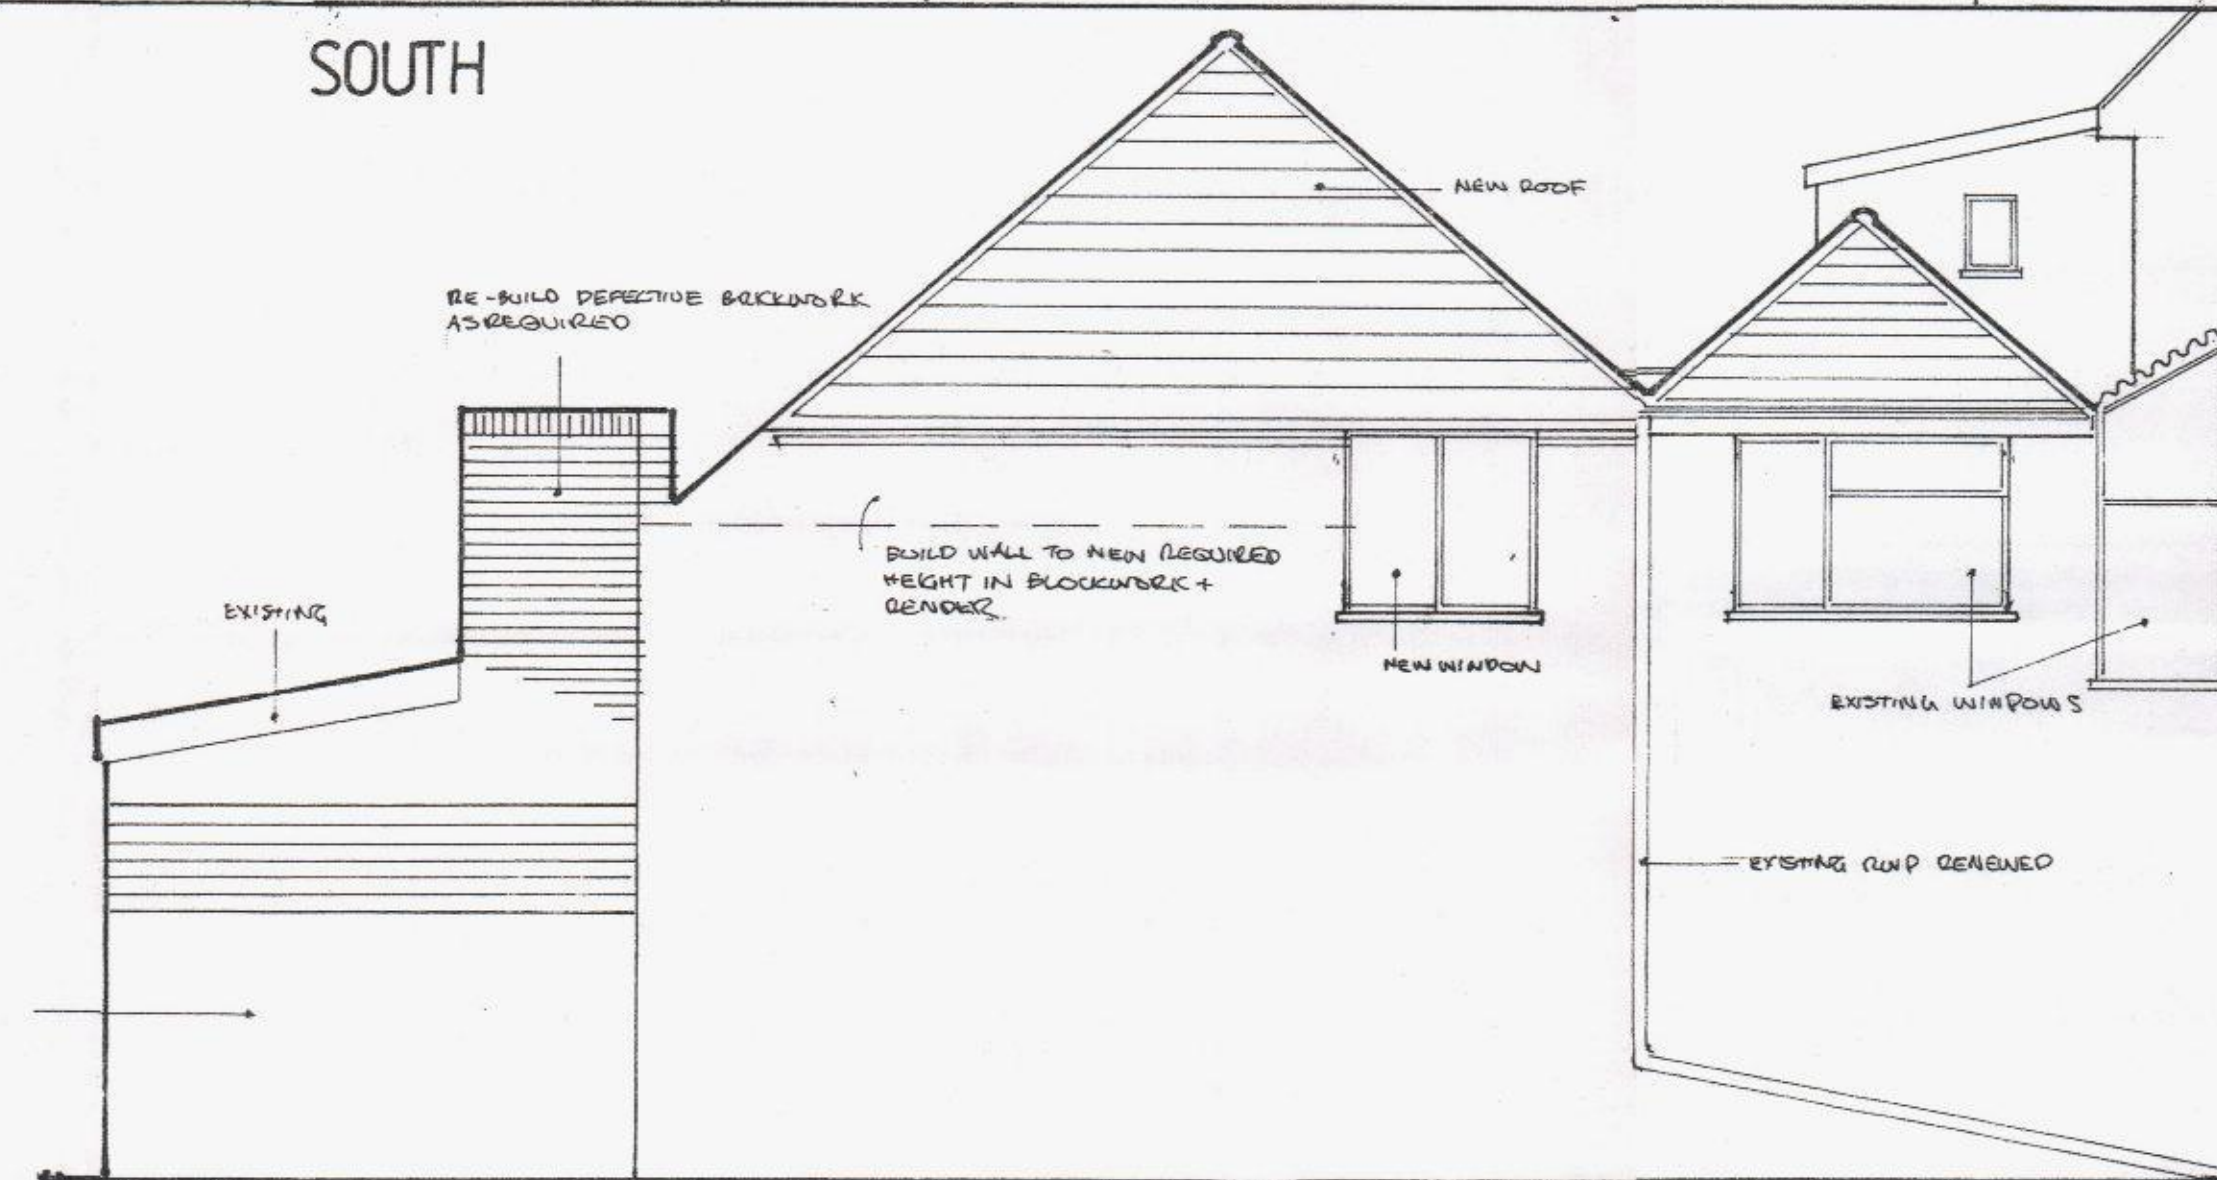


SOUTH



EAST

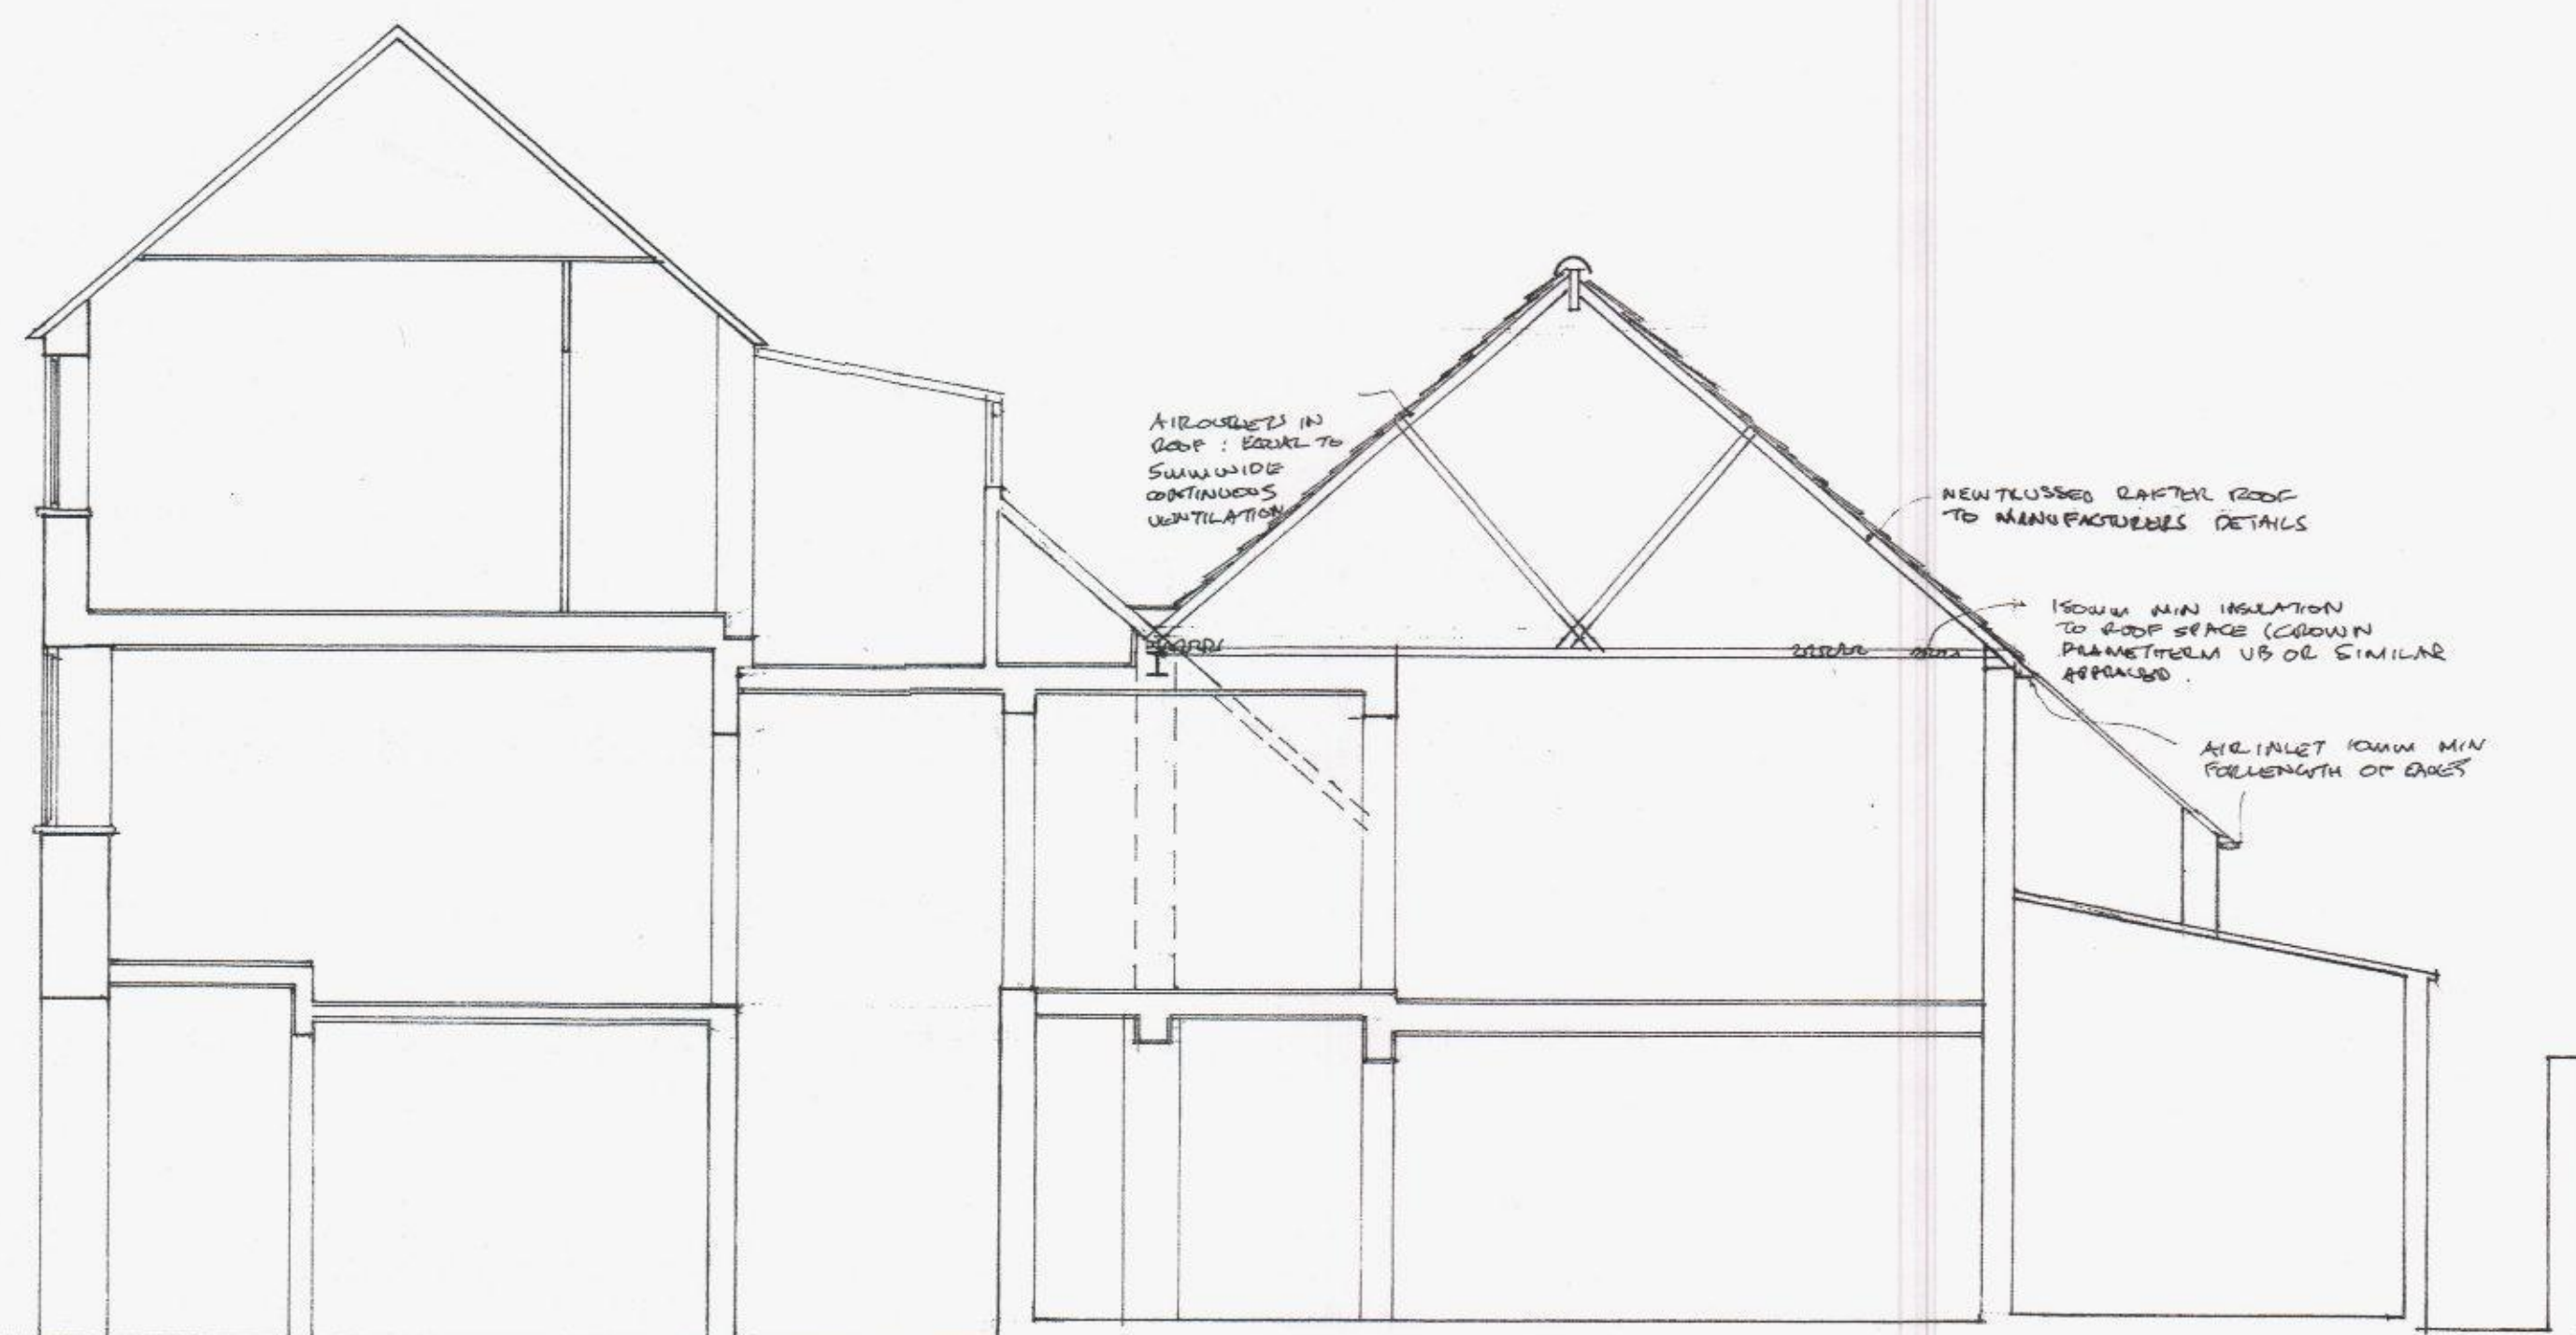

SECTION AA

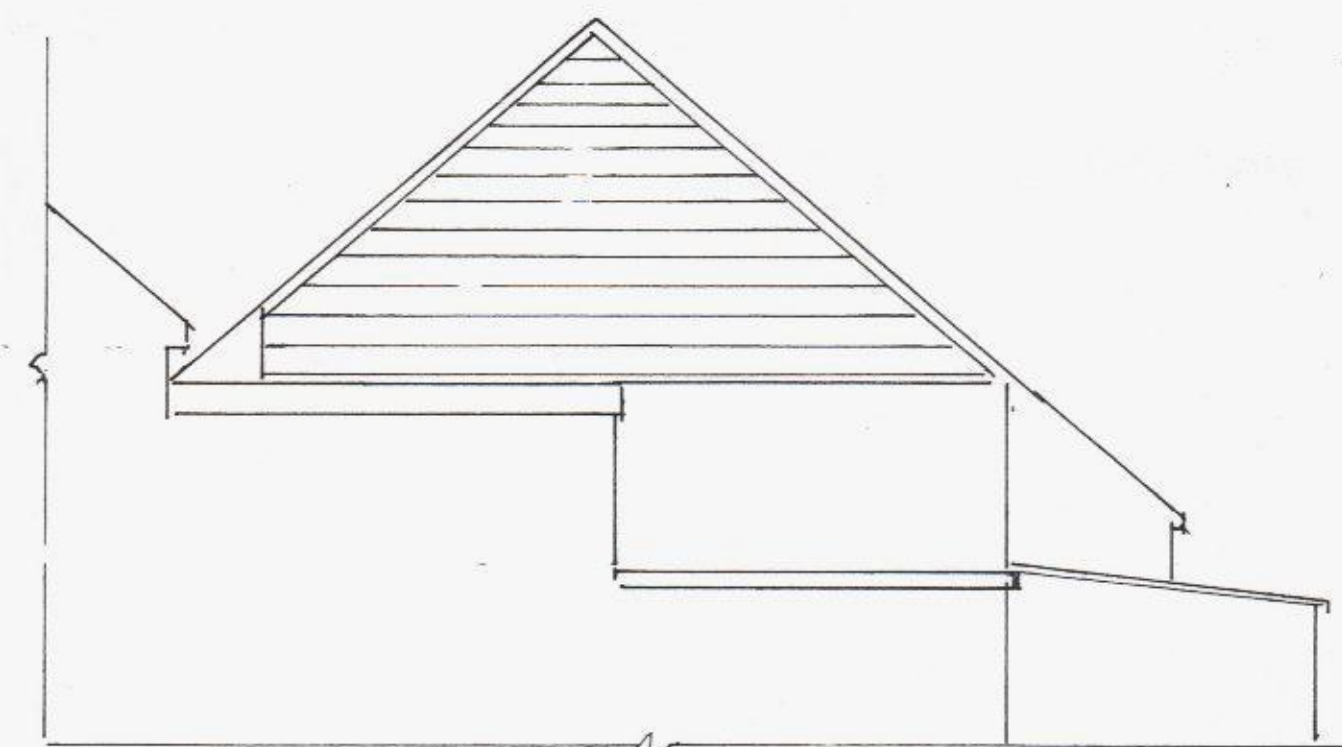

WEST

NOTES:
All dimensions must be checked on site and not scaled from this drawing.

B		
A	25/1/99	BUILDING CONTROL AMENDMENTS
	Date	Revisions

© Copyright

© Copyright



John Groom Chartered Architect
32A High Street, Emsworth,
Hampshire PO10 7AW
T 01243 372560 M 07780 997563
E info@johnsgroomarchitect.co.uk
W www.johnsgroomarchitect.co.uk
new design + conversions + housing + commercial
listed buildings & conservation + building surveys
home buyers reports + town & country planning

Client

Job Title

PROPOSED ONE BEDROOM FLAT
TO REAR 57 HIGH STREET EMSWORTH

Drawing Title
ELEVATIONS + SECTIONS PROPOSED

Scale **1:50**

Date **19 MARCH 2014**

Drawn By **JG**

Doc. No. **14/276/2**

Rev.

