





Type 25- Plot 76 Front Elevation
1 : 100



Type 25- Plot 76 Rear Elevation
1 : 100

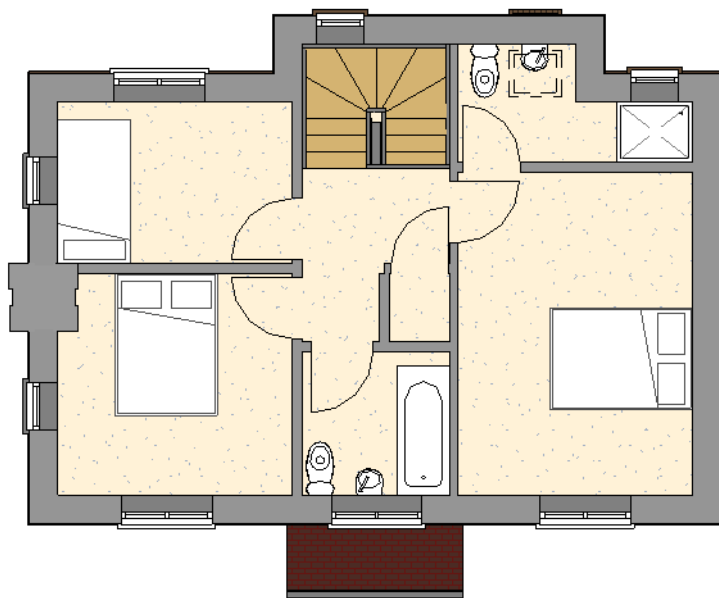


Type 25- Plot 76 First Floor
1 : 100

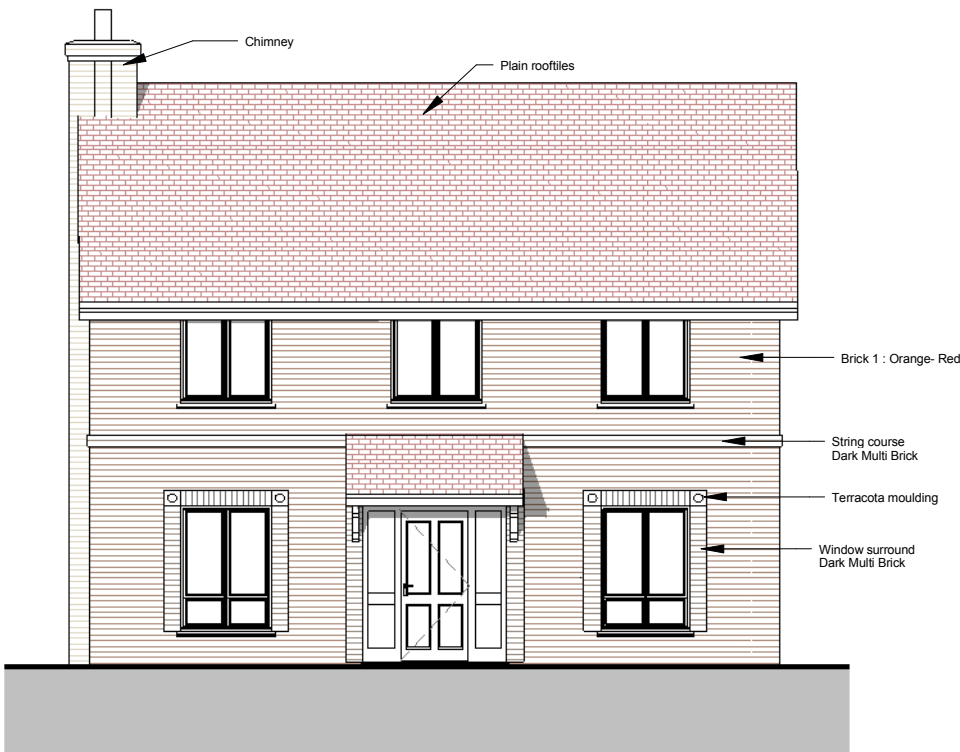


Type 27- Plot 78 Front Elevation
1 : 100




Type 27- Plot 78 Rear Elevation
1 : 100

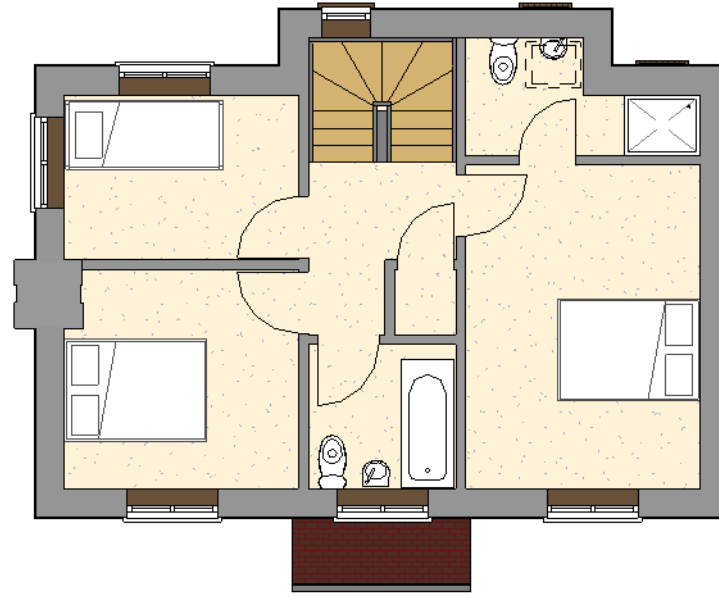


Type 27- Plot 78 First Floor
1 : 100

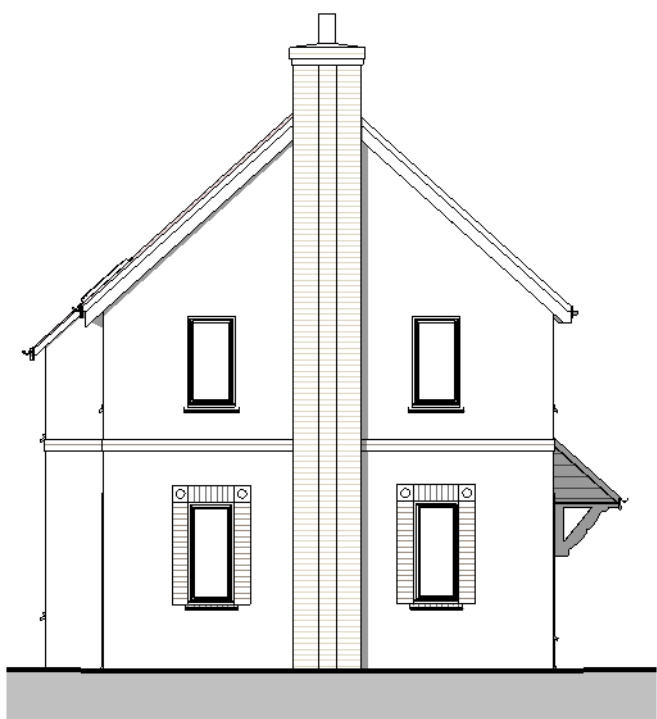


Type 25- Plot 76 Left elevation
1 : 100

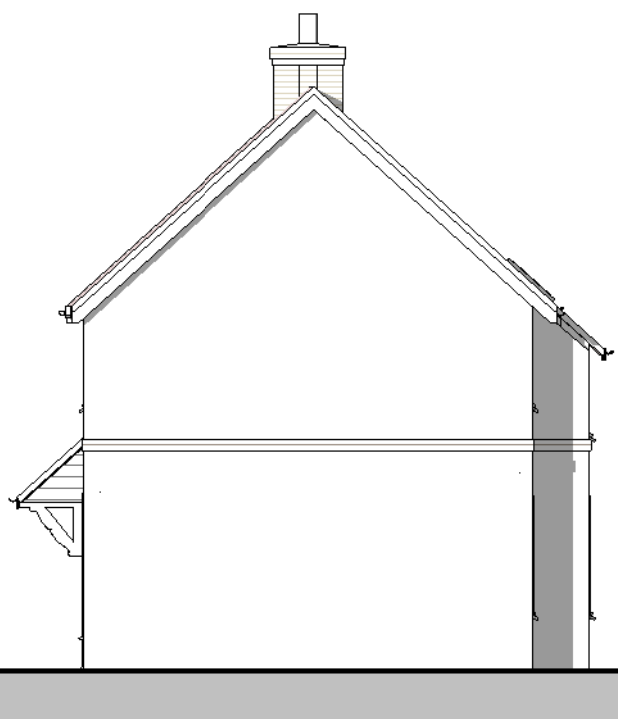


Type 25- Plot 76 Right Elevation
1 : 100

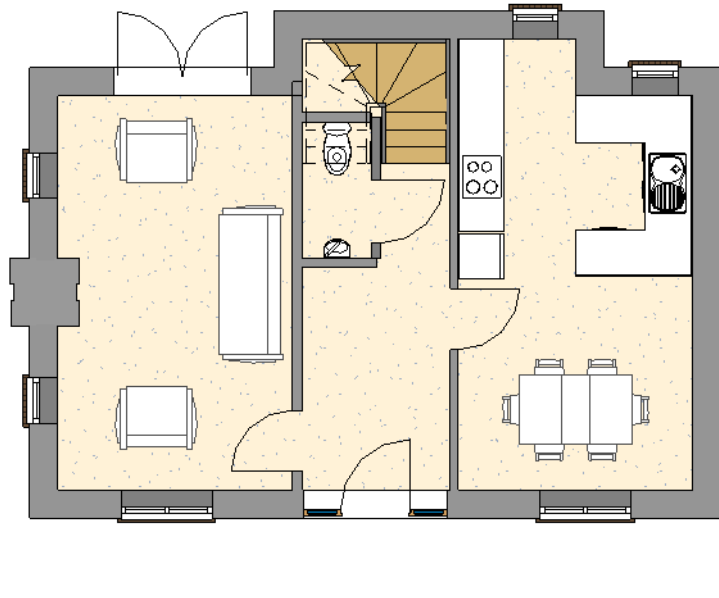


Type 25- Plot 76 Ground Floor
1 : 100

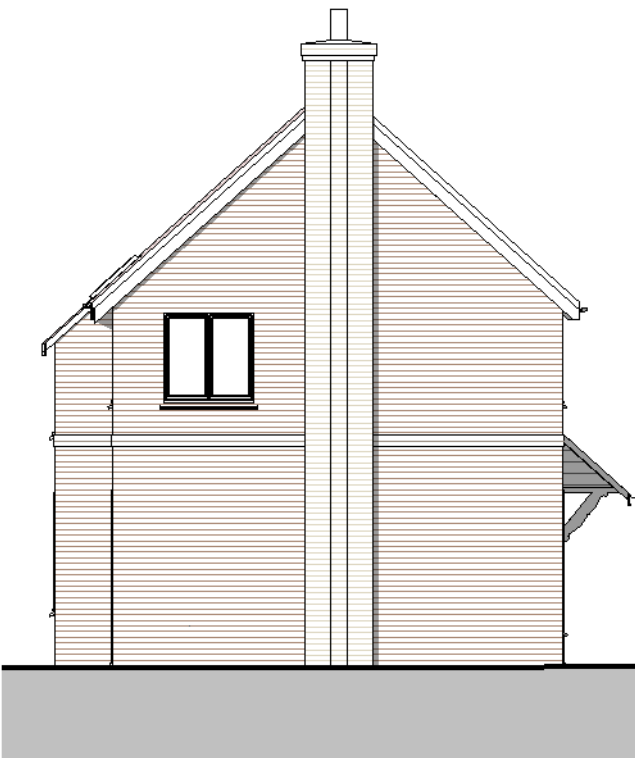

Type 27- Plot 78 Left Elevation
1 : 100

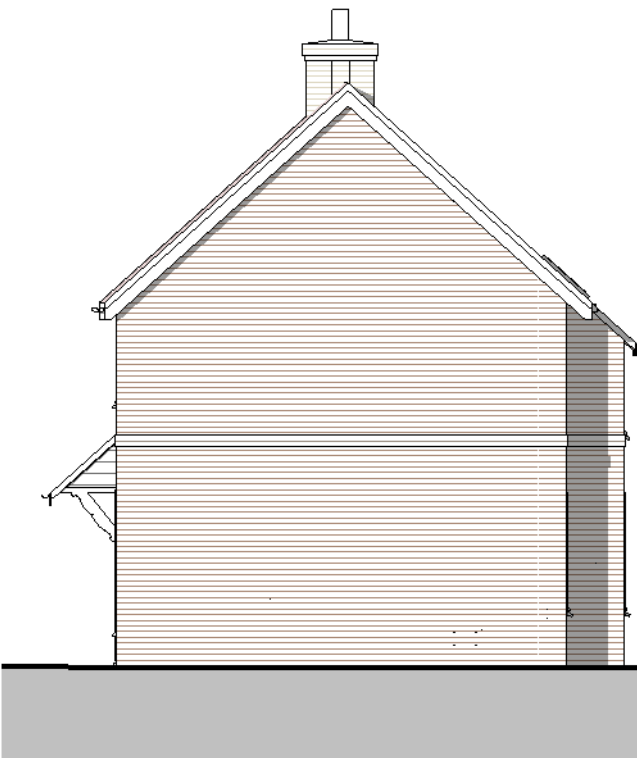

Type 27- Plot 78 Right Elevation
1 : 100

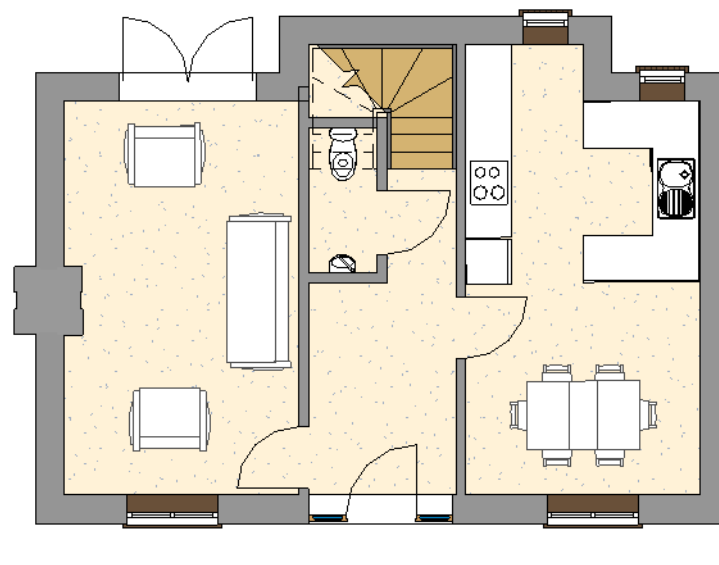


Type 27- Plot 78 Ground Floor
1 : 100



Type 26- Plot 77 Front Elevation
1 : 100



Type 26- Plot 77 Rear Elevation
1 : 100

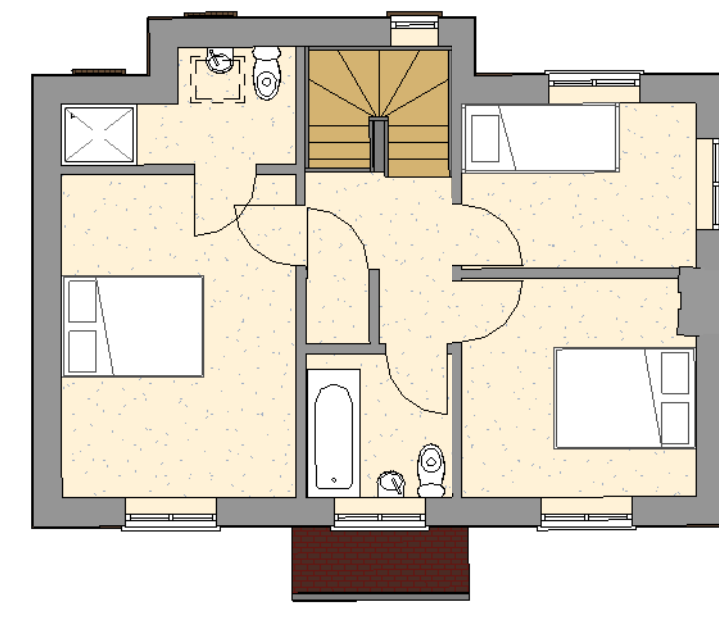


Type 26- Plot 77 First Floor
1 : 100




Type 28- Plot 79 Front Elevation
1 : 100




Type 28- Plot 79 Rear Elevation
1 : 100

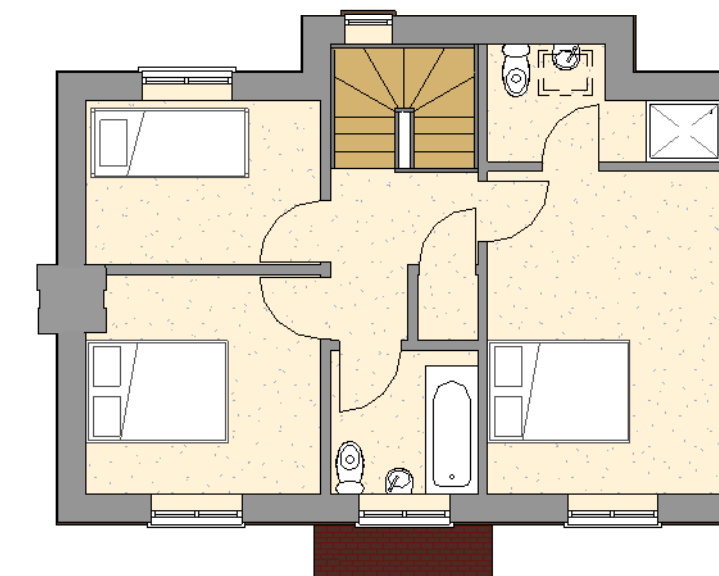


Type 28- Plot 79 First Floor
1 : 100

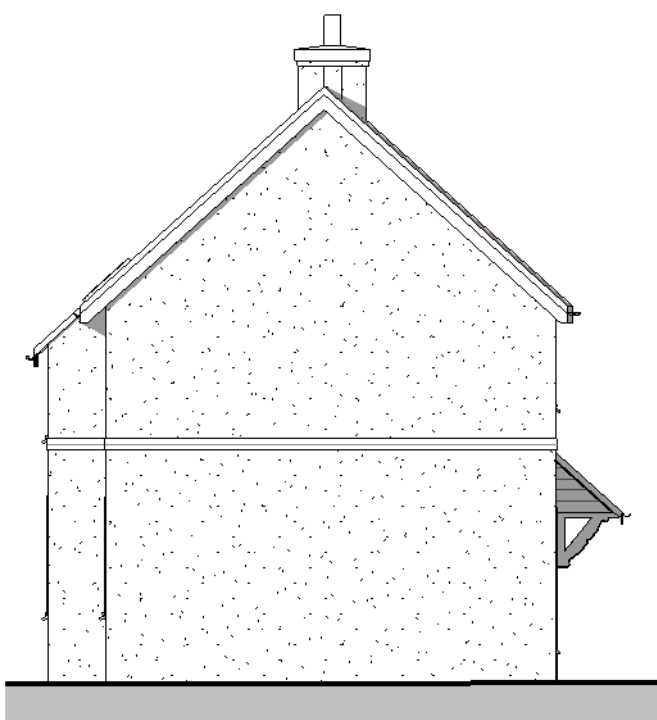


Type 26- Plot 77 Left Elevation
1 : 100

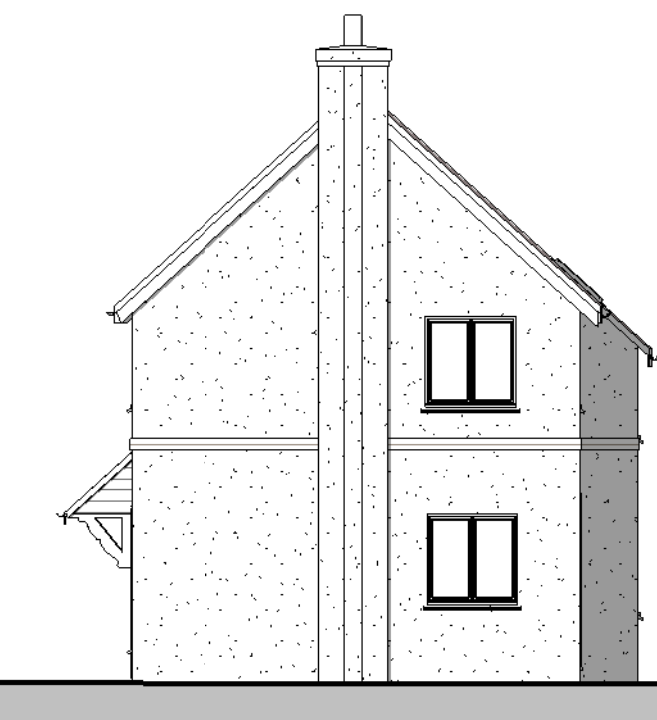


Type 26- Plot 77 Right Elevation
1 : 100

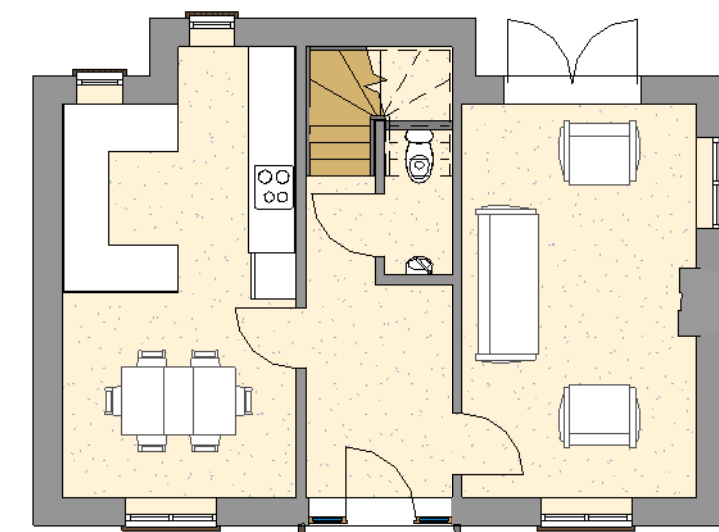


Type 26- Plot 77 Ground Floor
1 : 100

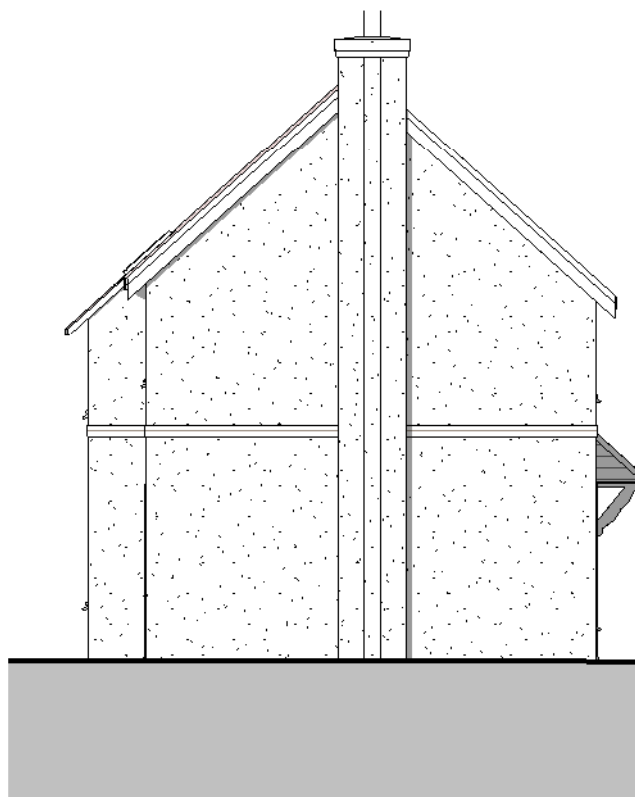

Type 28- Plot 79 Left Elevation
1 : 100

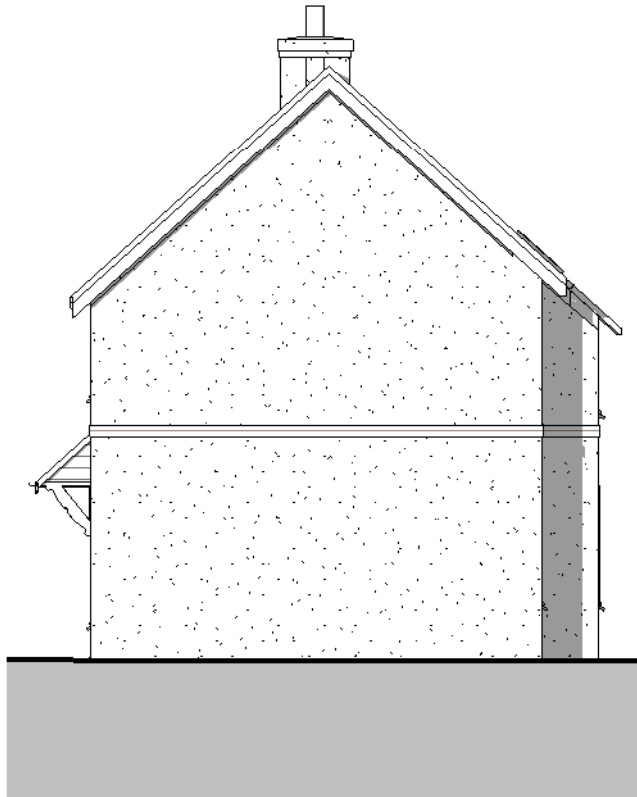

Type 28- Plot 79 Right Elevation
1 : 100

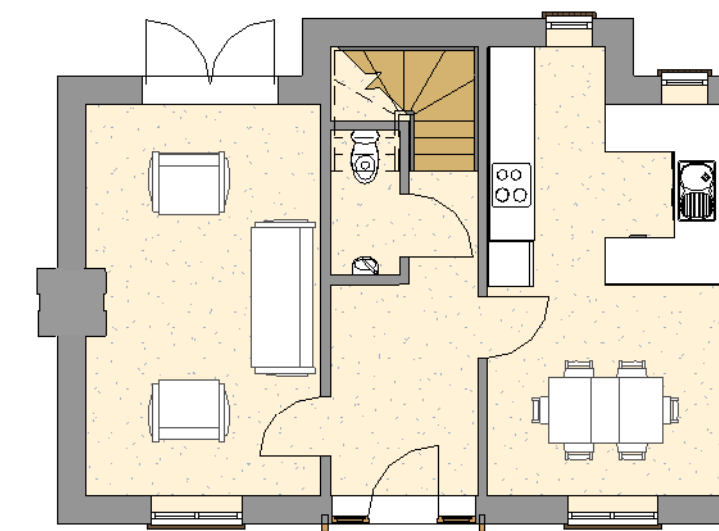

Type 28- Plot 79 Ground Floor
1 : 100

A	Book Building Request	July 12		
B	Revisions addressing comments from client	Aug 12		
C	Plan numbers revised	Aug 12		
D	Client's choice	Aug 12		

sherlockboswellarchitecture

410 The Grange, Romsey Road, Michelmersh, Romsey, SO51 0AE					T: 01794 368884		E: mail@sherlockboswell.com	
project: Land to the South of Ranelagh Road, Havant, Hampshire					date: 07/03/12			
client: Orchard Homes & Developments Ltd					scale: 1 : 100		of A1	
drawing: House Types 25, 26, 27 and 28					job no	dwg no	rev	
					1015	122	D	