




West (Front elevation) 1:50

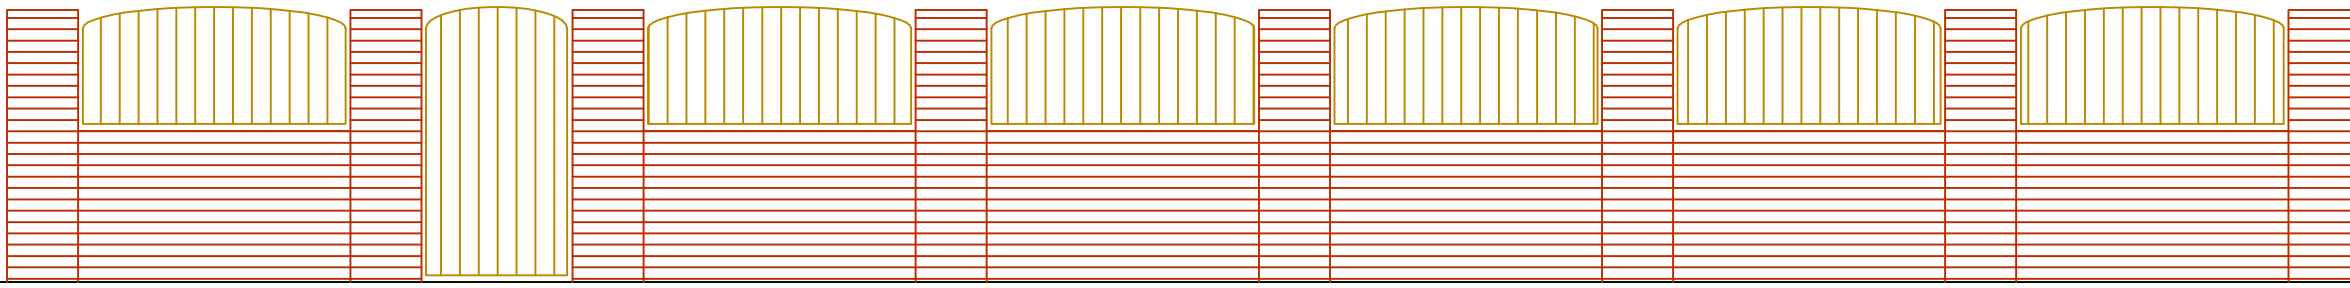

East (back of proposed wall elevation) 1:50

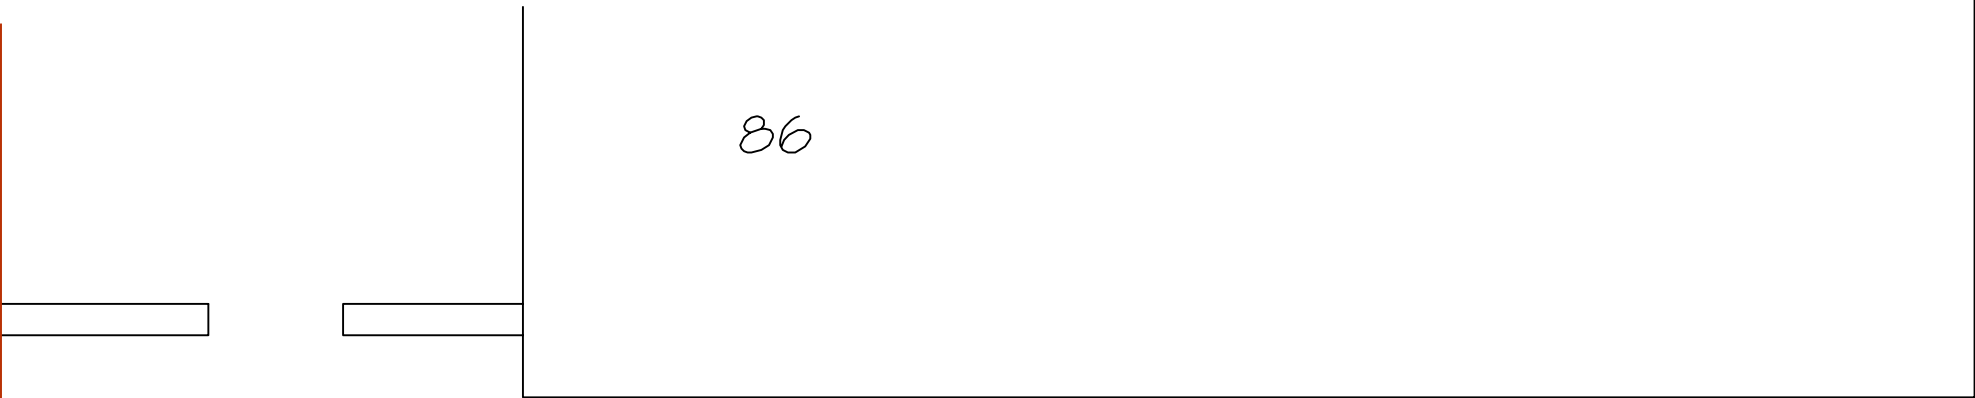

new wall consisting of 215 brickwork wall faced both sides. Rudgewick to match dwelling. height of wall max 1800.

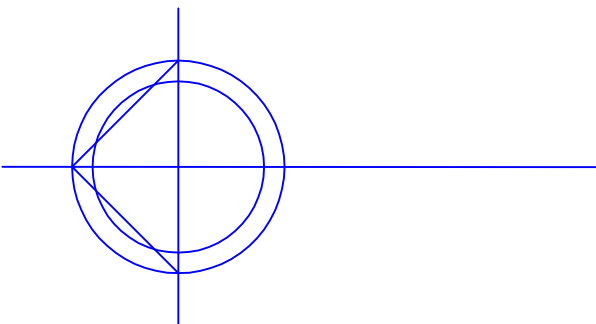

vehicular access and drive as axis

new wall consisting of 215 brickwork wall faced both sides and piers. Bricks - Rudgewick to match dwelling. height of wall 1000 height of piers max 1800. Oak Infill panels shaped at top max height 1800

Lovedean Lane

Ground Level Plan 1:50



CHARTERED ARCHITECT
KEN ROSS RIBA
& ASSOCIATES

11 The Railway, Portsmouth
Hampshire, PO6 8NR
Telephone 023 92321600
Mobile 07767 699889
Facsimile 023 92387500
E-mail kenross@ntlworld.com

Proposed new boundary wall at
86 Lovedean Lane Waterlooville PO8 9SS
For Stephen Carter and Kate Bowerman

Drawing Number /Lovedean/Denmead/2012/02

Sept 2012

Copyright Ken Ross RIBA & Associates
Drawing prepared for a planning application only

SHEET SIZE A2 PORTRAIT