


Note:


Do not Scale from this Drawing (except for planning approval).
All dimensions are in millimetres and to be checked on site.
All Dimensions relating to subcontractors or suppliers work
must be checked and agreed between the main contractor and
the sub-contractors and suppliers.

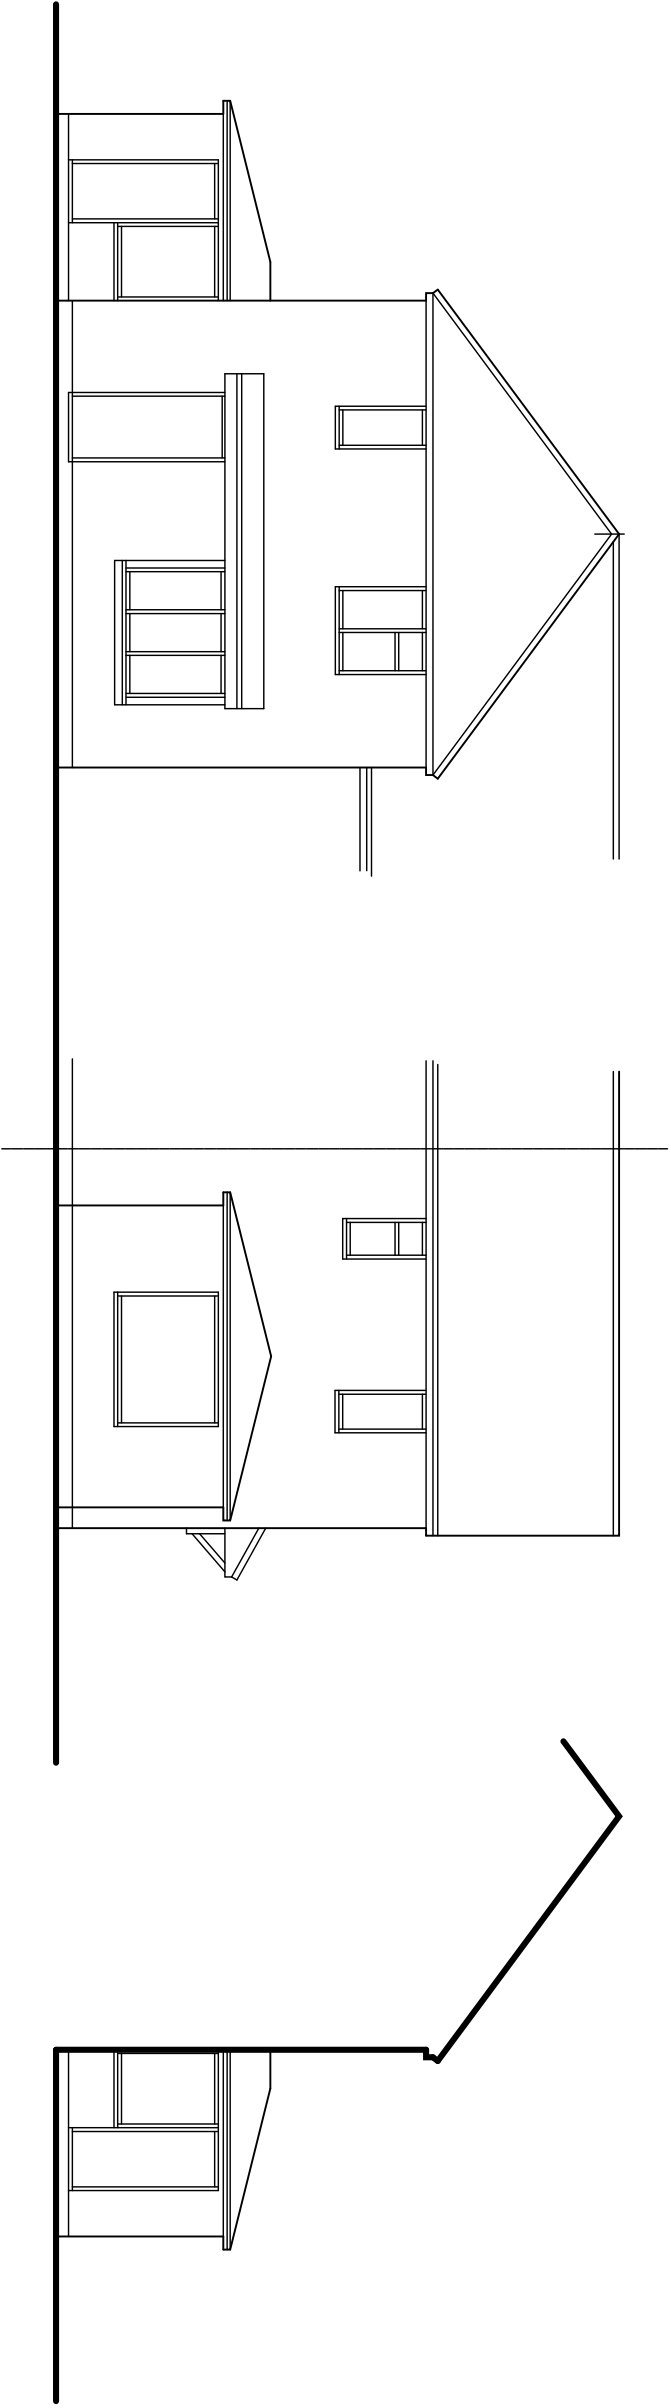

EXISTING FRONT ELEVATION
SCALE 1:100

EXISTING SIDE ELEVATION
SCALE 1:100

EXISTING REAR ELEVATION
SCALE 1:100

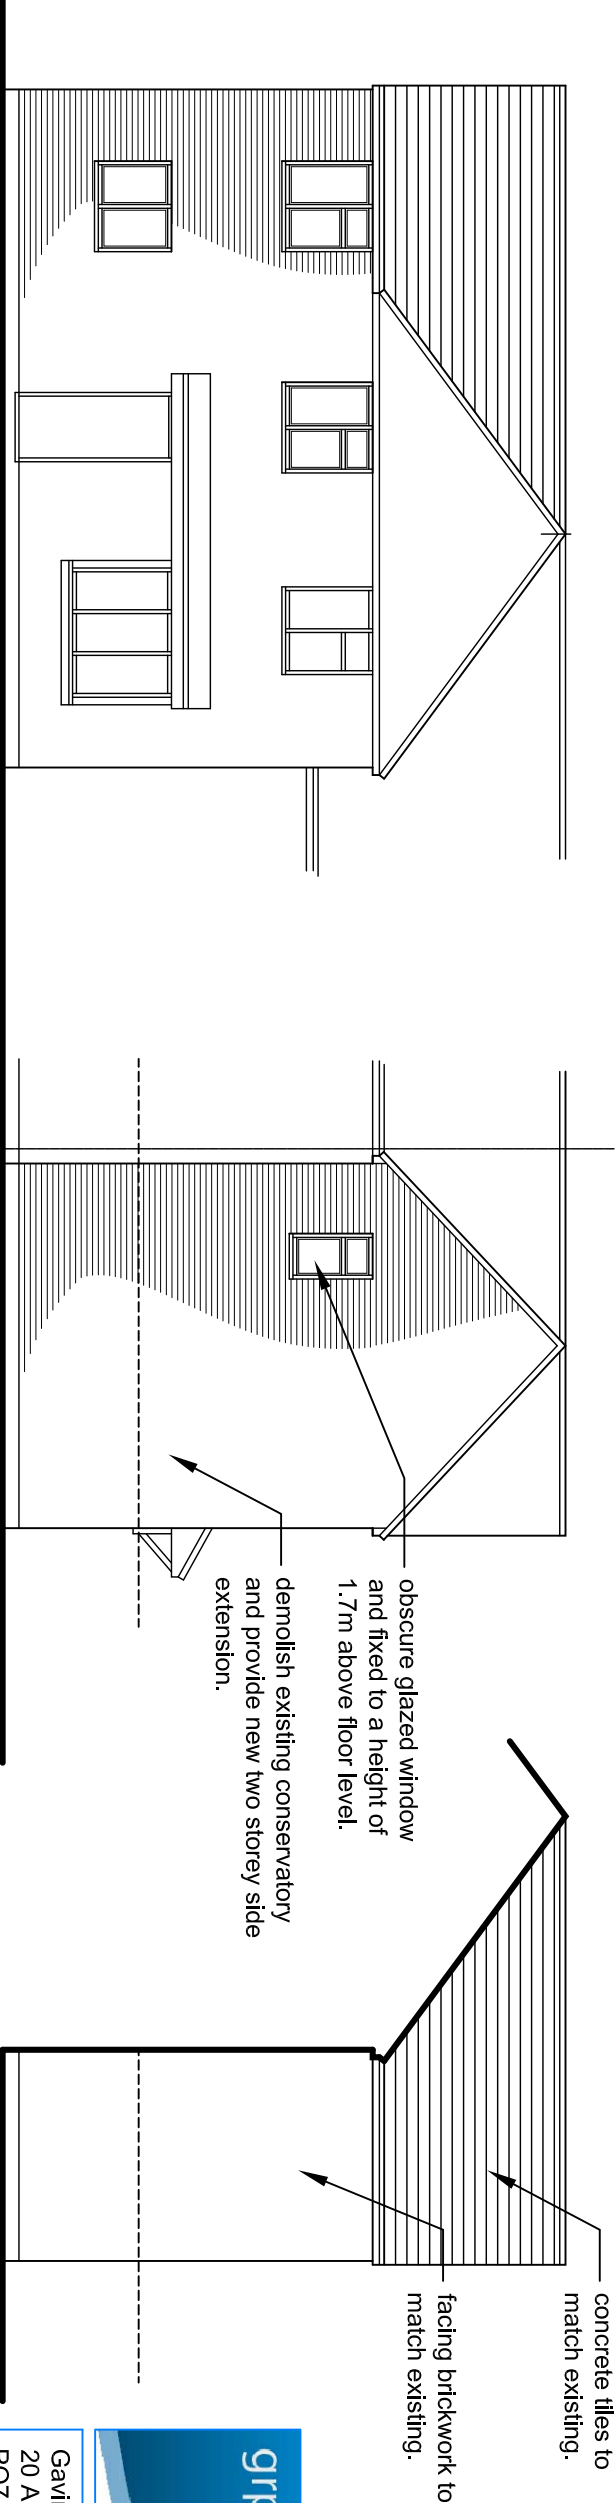

PROPOSED FRONT ELEVATION
SCALE 1:100

PROPOSED SIDE ELEVATION
SCALE 1:100

PROPOSED REAR ELEVATION
SCALE 1:100



Gavin Page BA (Hons)
20 Amethyst Grove, Waterlooville, Hants,
PO7 8SG. Tel: 07747 011252
email: gavin.page77@googlemail.com

EXISTING & PROPOSED ELEVATIONS
8 Sweet briar Gardens, Waterlooville,
Hants.
Mr & Mrs Clack

DRAWN BY: gp CHECKED:
SCALE: 1:50 DATE: Aug '12
JOB NO: 12030 DRAWING: PL101