



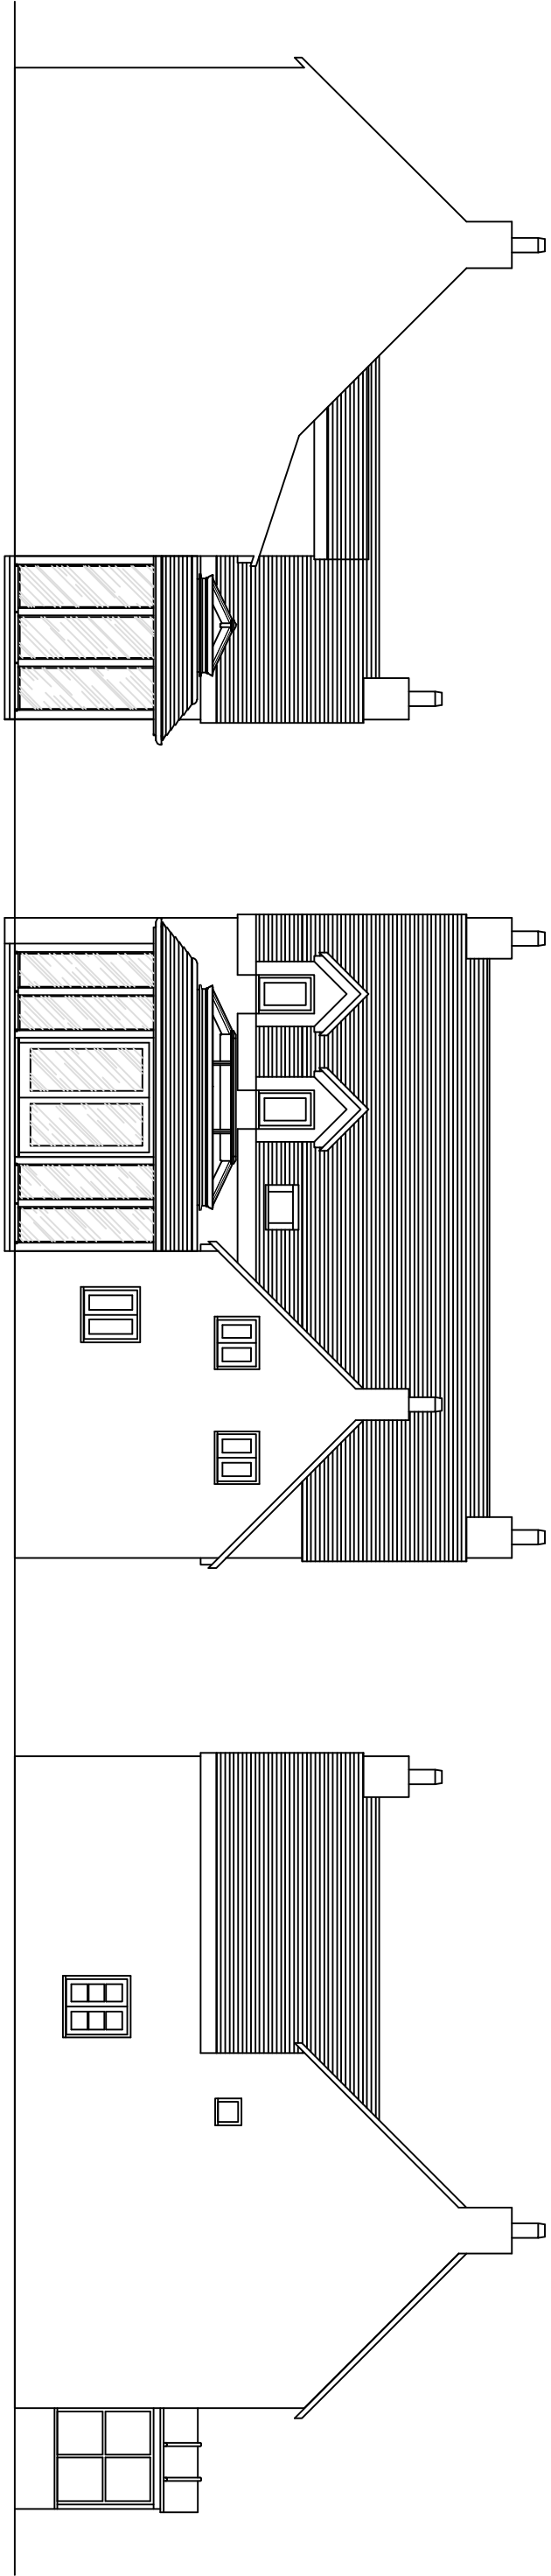


PROPOSED ELEVATIONS

SCALE 1:100

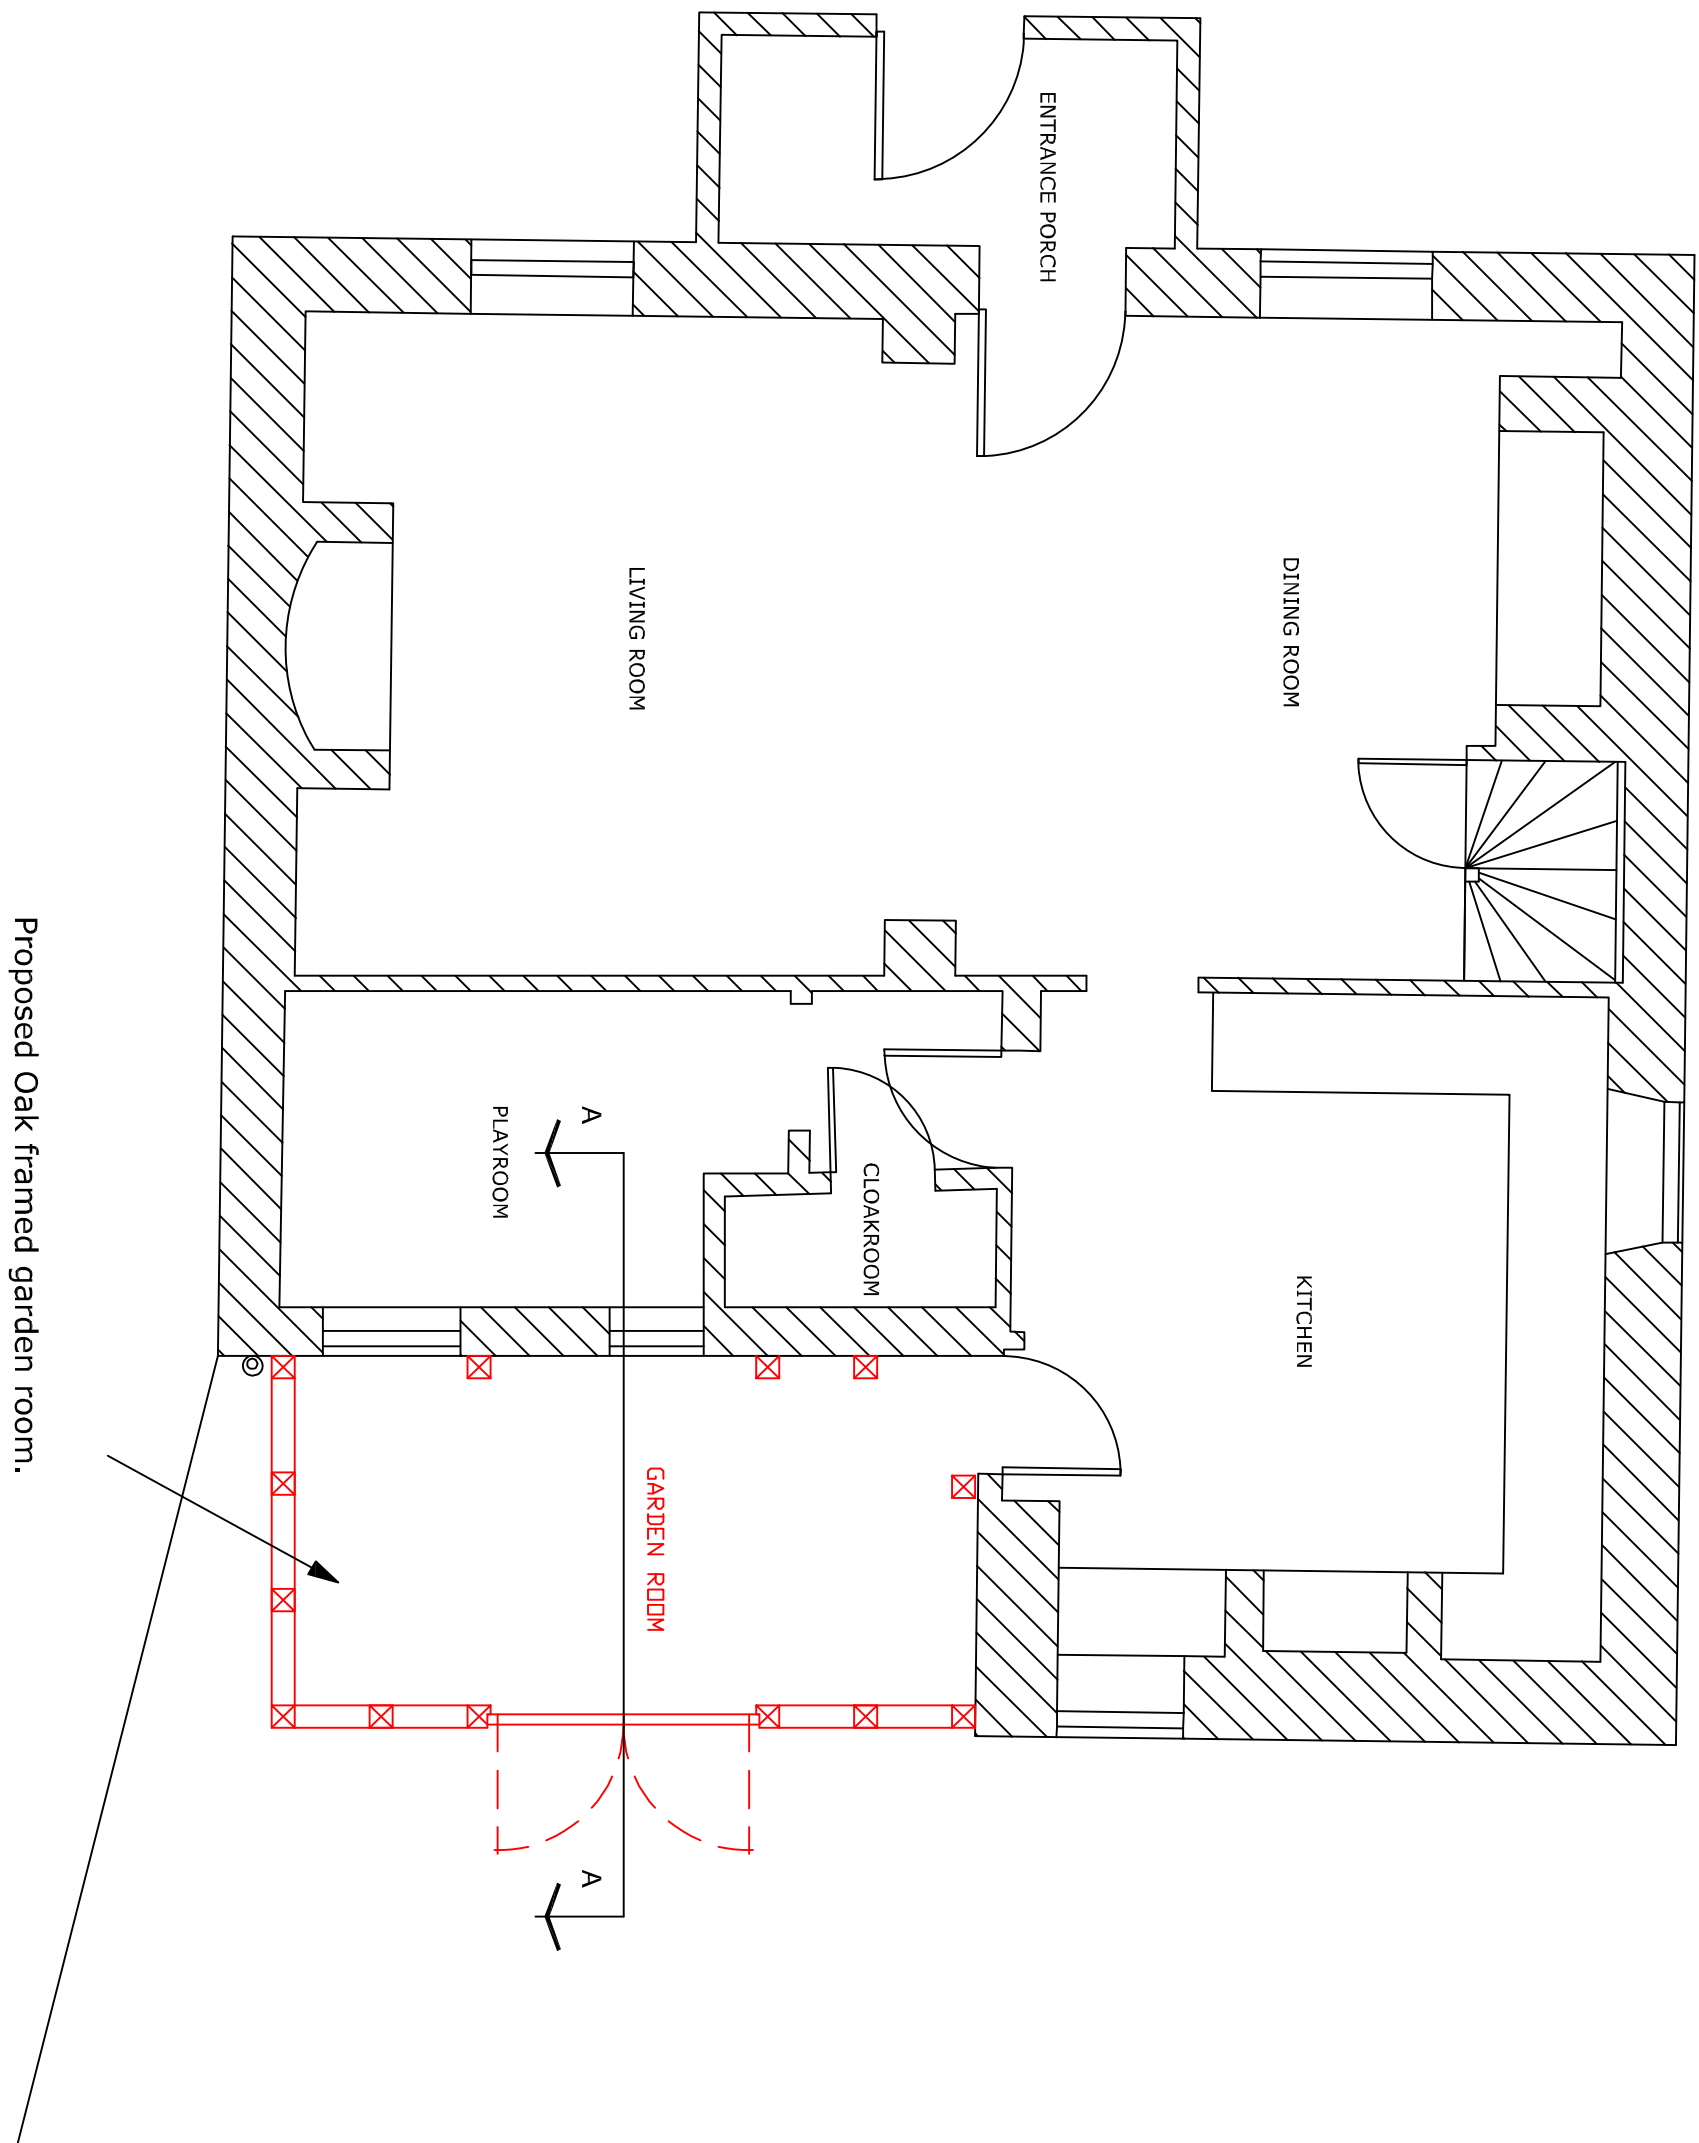

PROPOSED GROUND FLOOR PLAN

SCALE 1:150

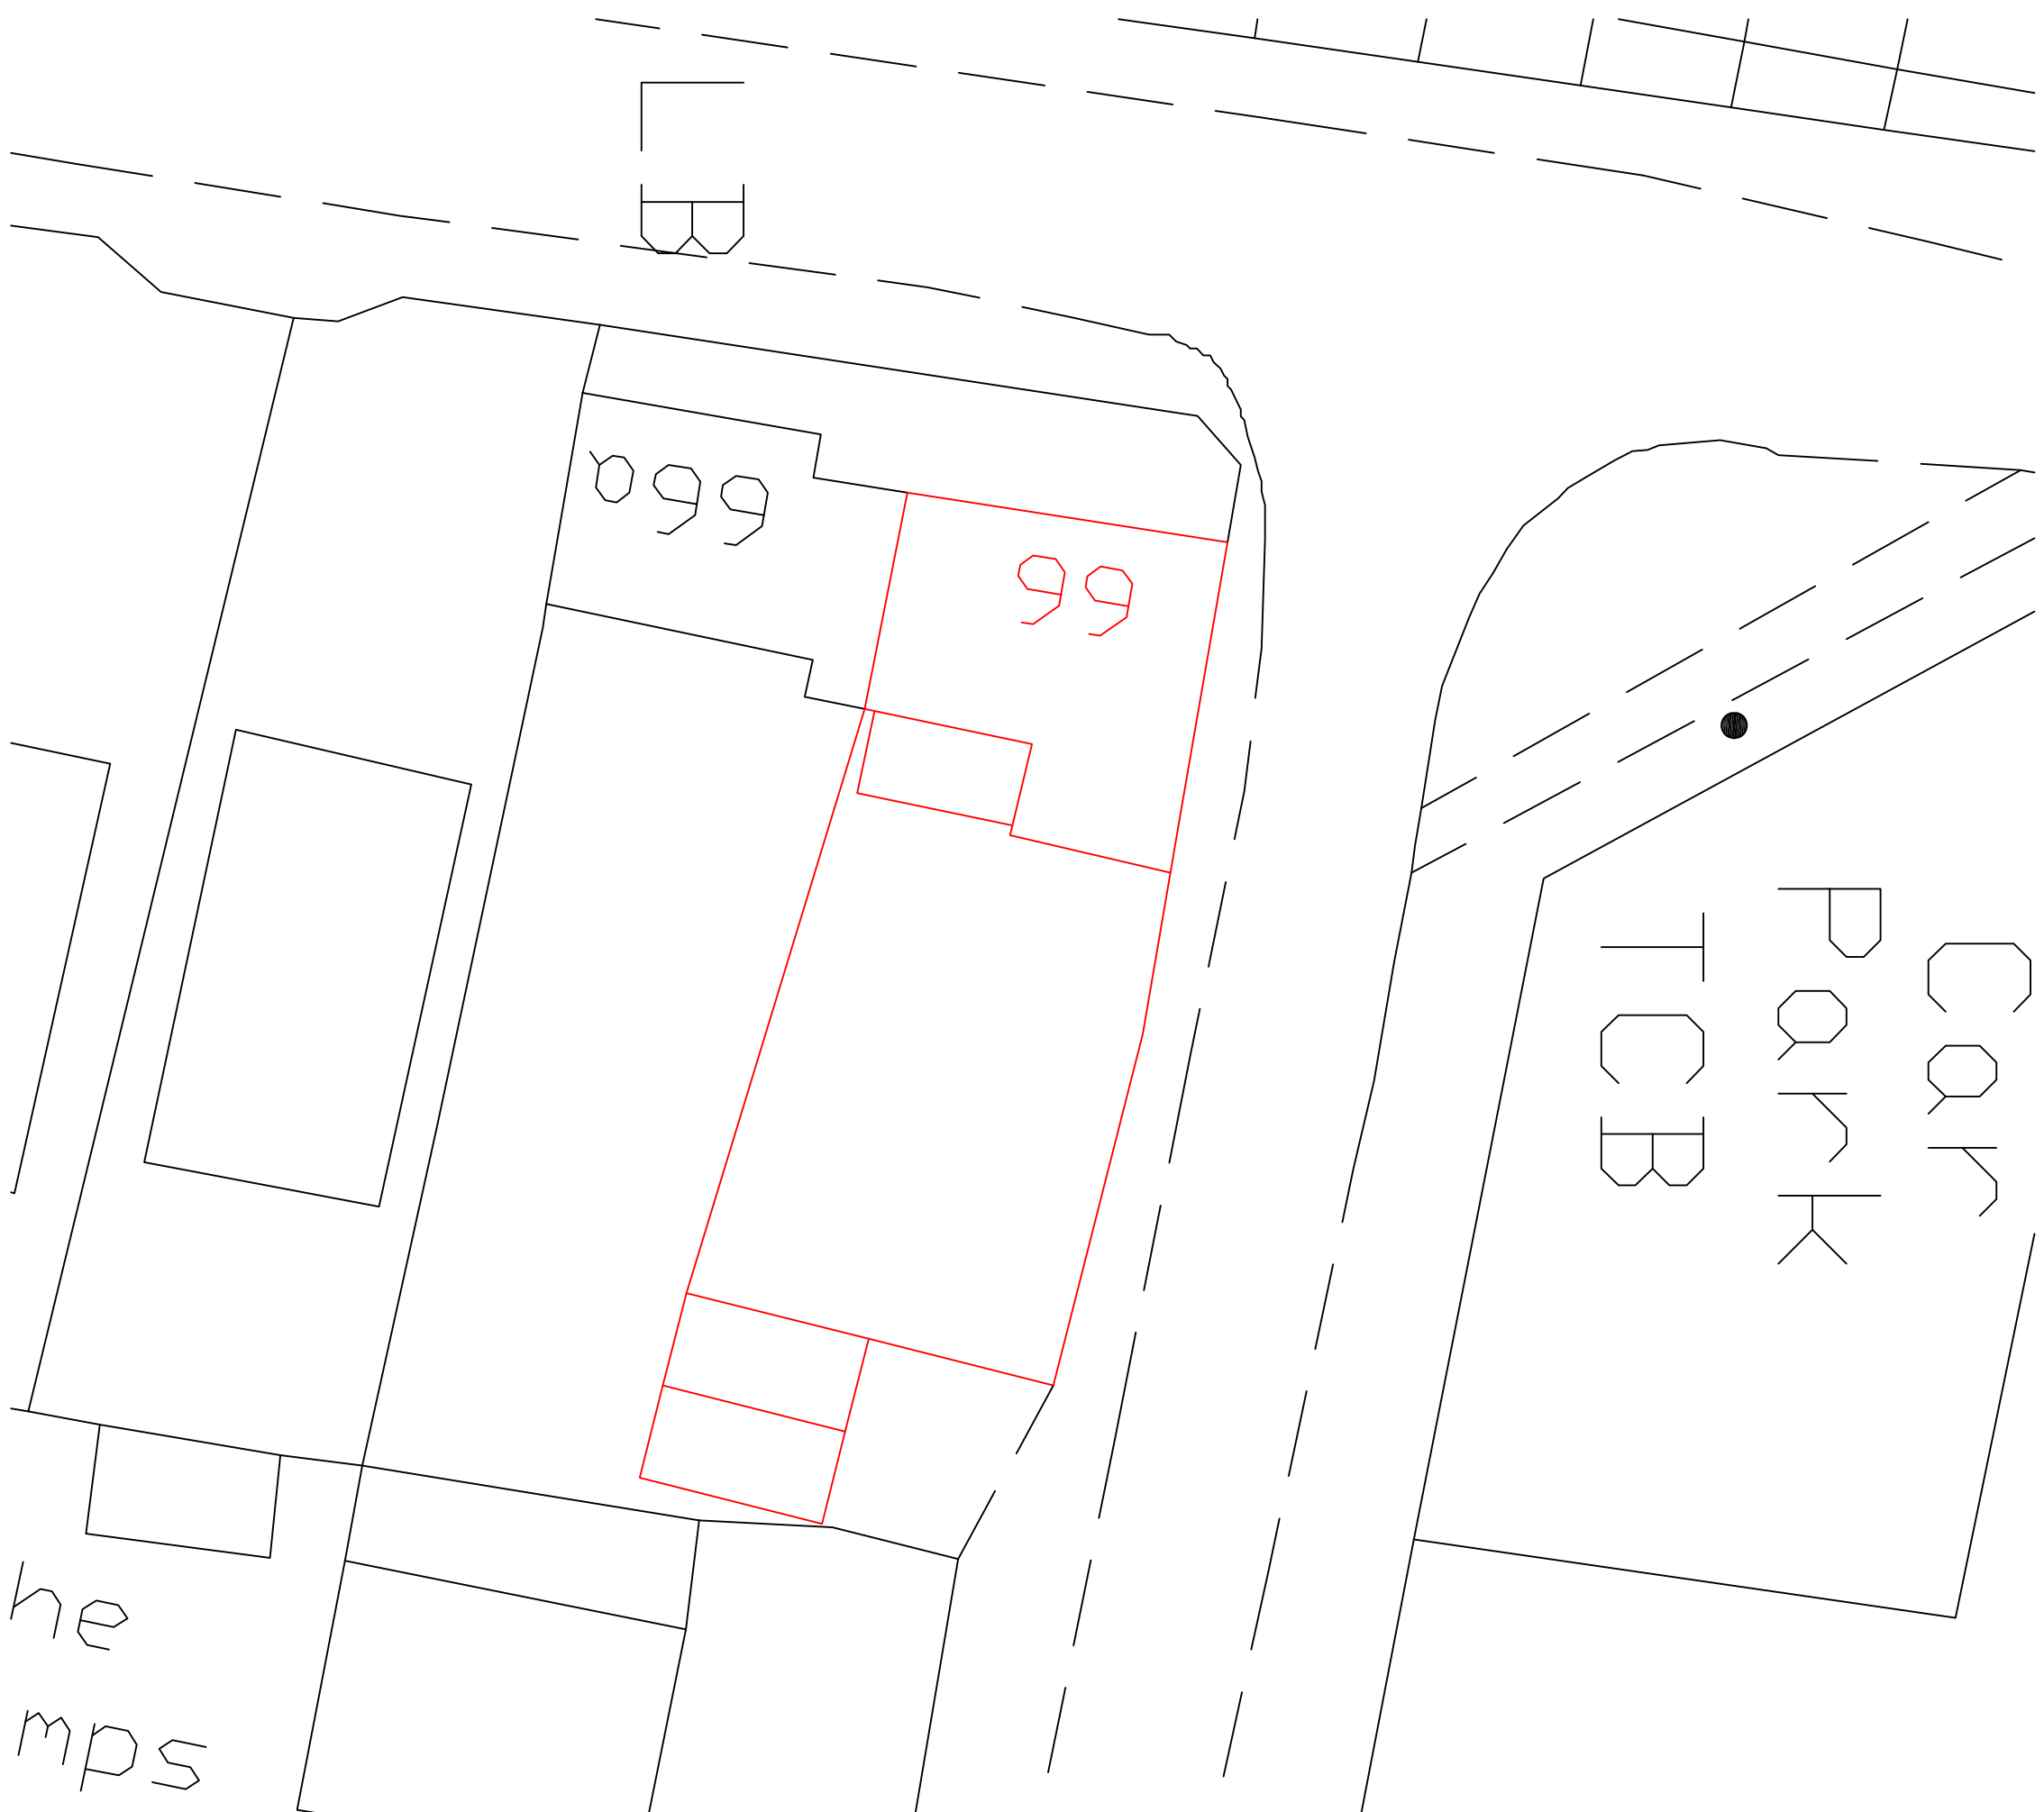

Ordnance Survey (c) Crown Copyright 2011. All rights reserved. Licence number 001042578

PROPOSED SITE BLOCK PLAN

SCALE 1:200

- Notes
1. Do not scale from this drawing, except for planning purposes. Use figured dimensions only. All dimensions must be checked on site prior to commencement of work.
 2. All dimensions must be checked on site prior to commencement of work.
 3. All dimensions must be checked on site prior to commencement of work.
 4. This drawing is the copyright of Chris Loader of Hambleton Ltd. It is not to be copied or disclosed to a third party without prior consent.

Revision	Date	Amendment	Initials
----------	------	-----------	----------

Chris Loader of Hambleton
Designers & Manufacturers of Bespoke
Furniture & Buildings

1 Sheffield House Dairy, Sandy Lane, Sheffield,
Hants SO32 2HQ, t: 013 2988 8656
e: sales@chrisloader.co.uk www.chrisloader.co.uk


Client Name
Mr & Mrs S Turner

Project Address
**66 Havant Road
Hayling Island
Hants
PO11 0PY**

Drawing Details
PLANNING

Proposed Elevations and Floor Plan

Drawing Scale
**Site Plan 1:200 @ A1
Elevations 1:100 @ A1
Floor Plan 1:50 @ A1**

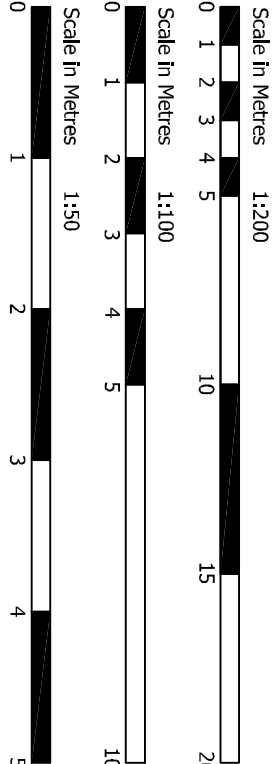

Date	Drawn	Checked
19.05.2012	GL	CL
Job Number	Drawing Number	Revision
TUR001	02	