





© Crown Copyright 2009. All rights reserved. Licence number 100020449
(Downloaded 09/03/09 from Protonet.p.co.uk with 12 month PDB Licence)

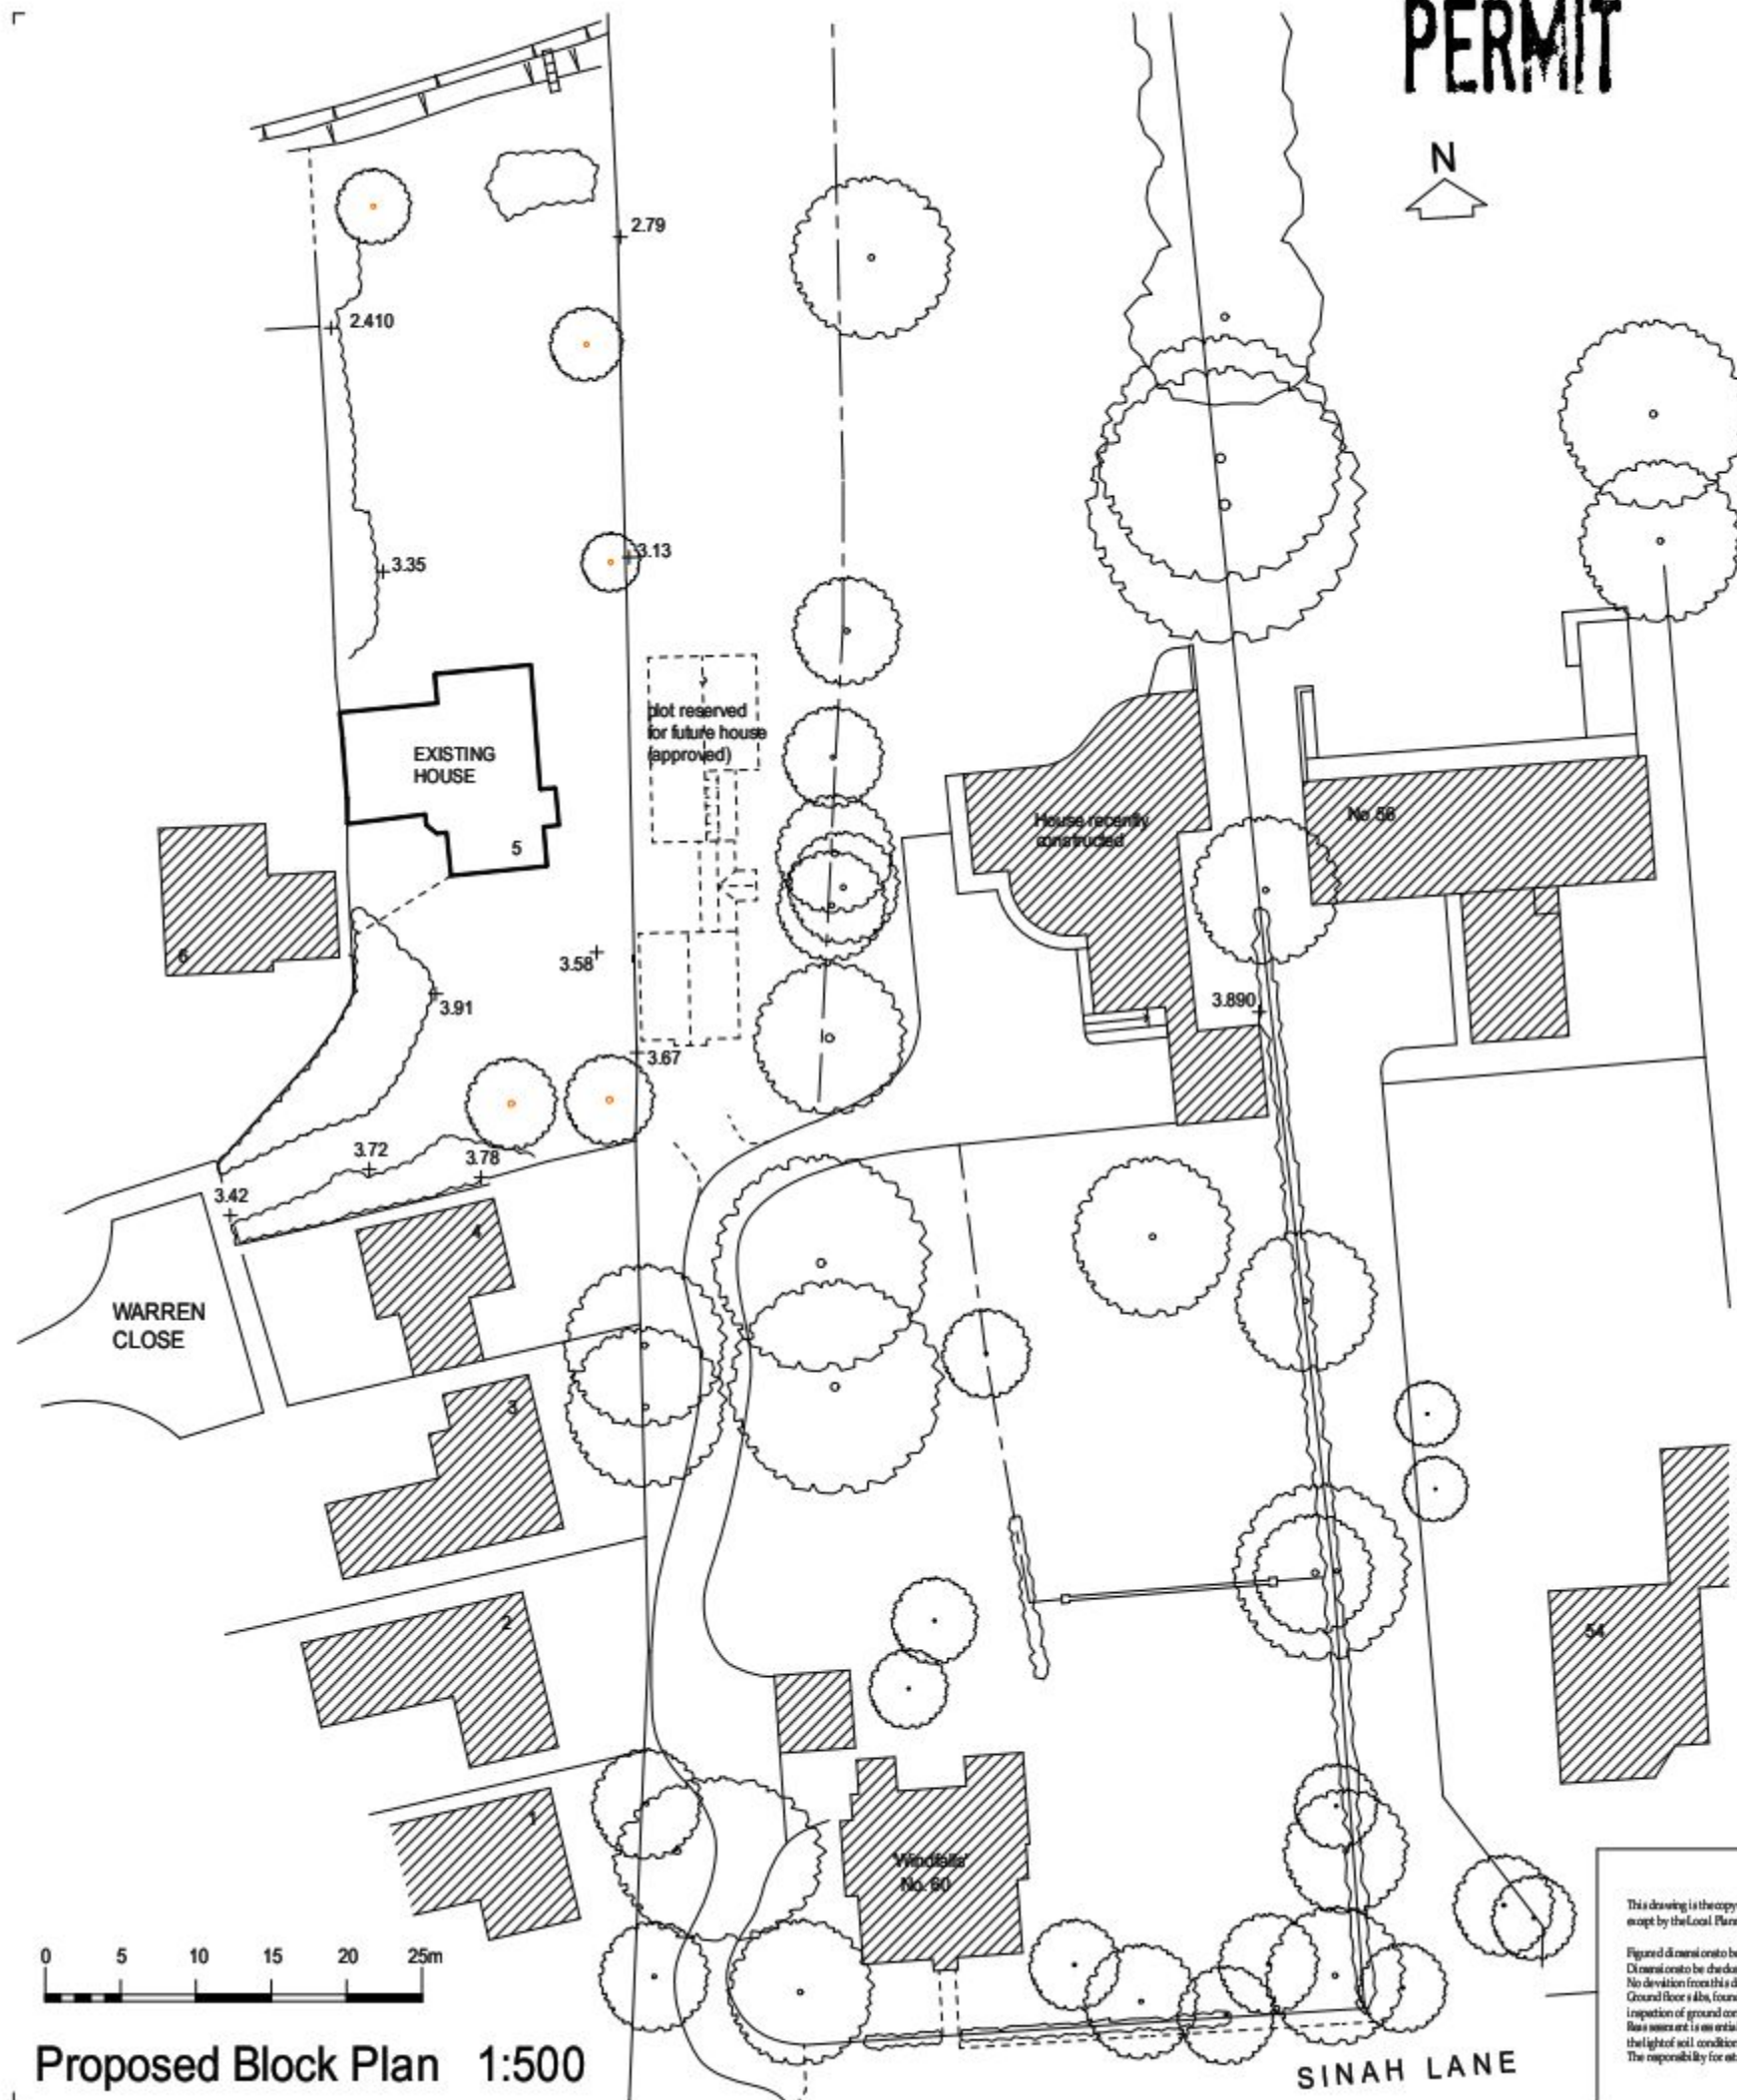

Location Plan 1:1250

 

This drawing is the copyright of the Architect and must not be reproduced without permission, except by the Local Planning Authority for planning purposes. Figures drawn onto this plan in preference to seal. Drawings must be checked on site before work commences. No deviation from this drawing will be permitted without the prior written consent of the Architect. Ground floor plans, foundations, structure, etc. and all work below ground is shown provisionally and inspection of ground conditions is essential prior to work commencing. Rain water is essential when the ground conditions are apparent and redesign may be necessary in the light of soil conditions found. The responsibility for establishing these and soil conditions rests with the Contractor.		drawing PROPOSED BLOCK PLAN & LOCATION PLAN project EXTENSIONS TO 5 WARREN CLOSE HAYLING ISLAND HAMPSHIRE PO11 0HP	drawing no. rev. date scale(s) sheet no. 2911/PD01 SEP 2011 1:500, 1:1250 A3 client MR & MRS LINES	 Jeffrey Douglas Chartered Architect   01493 812410  Hayling Island  Hampshire  01493 812410  jeff@jeffreydouglas.co.uk  jeff@jeffreydouglas.co.uk
--	--	--	--	---