


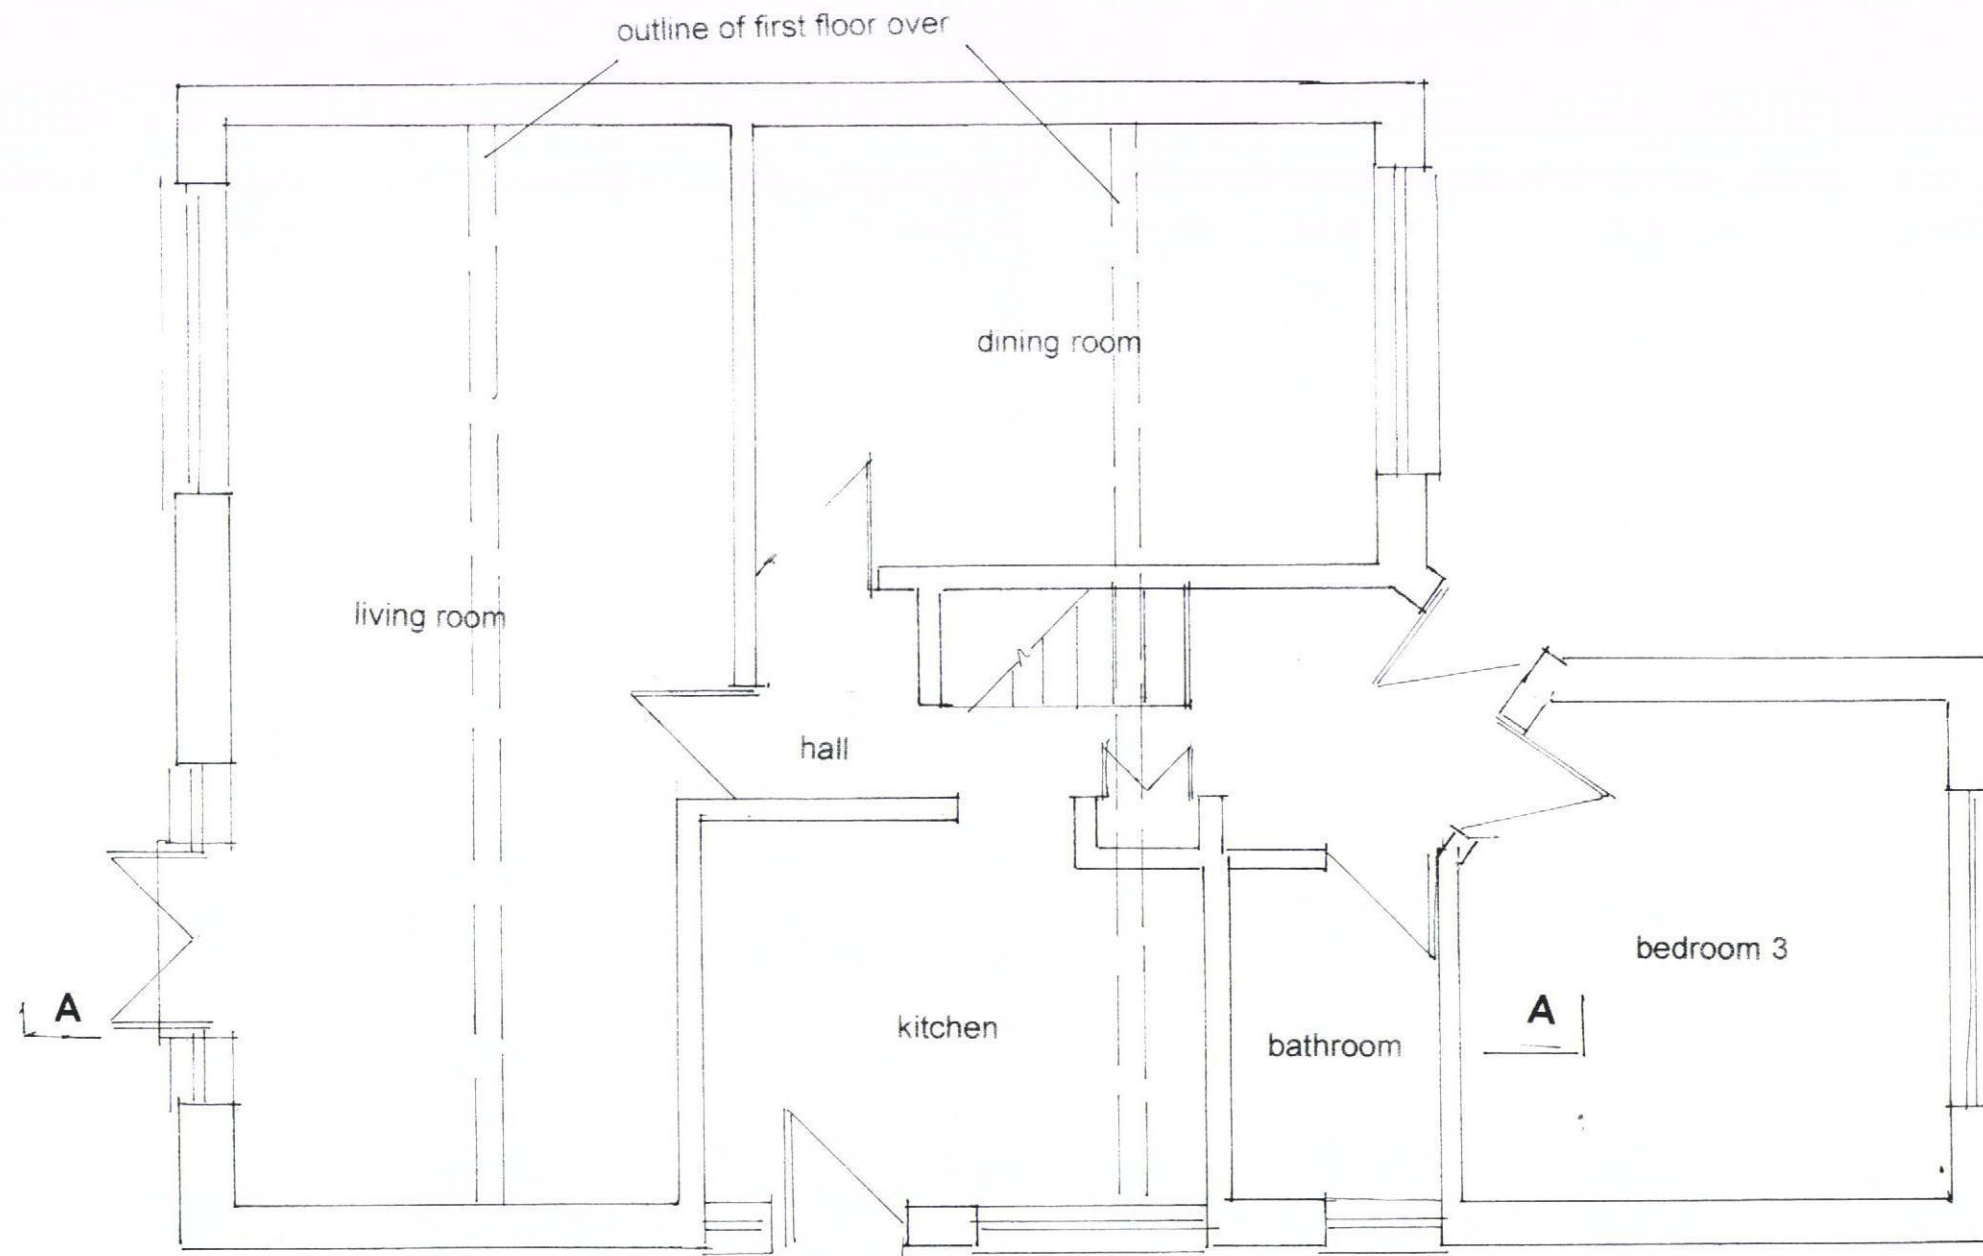

EXISTING GROUND FLOOR PLAN



RIBA 

Chartered Practice

John Groom Chartered Architect
32A High Street, Emsworth, Hampshire PO10 7AW
T 01243 372560 M 07780 997563
johngroom@freeuk.com
www.johngroomarchitect.co.uk

JOB: Erection of two storey rear extension
 LOCATION: 17 Selangor Avenue, Emsworth
 DRG TITLE: Existing ground floor plan
 SCALE: 1:50 DRAWN: JG
 DRG NO: 11/256/5 DATE: 5 March 2012