


EXISTING

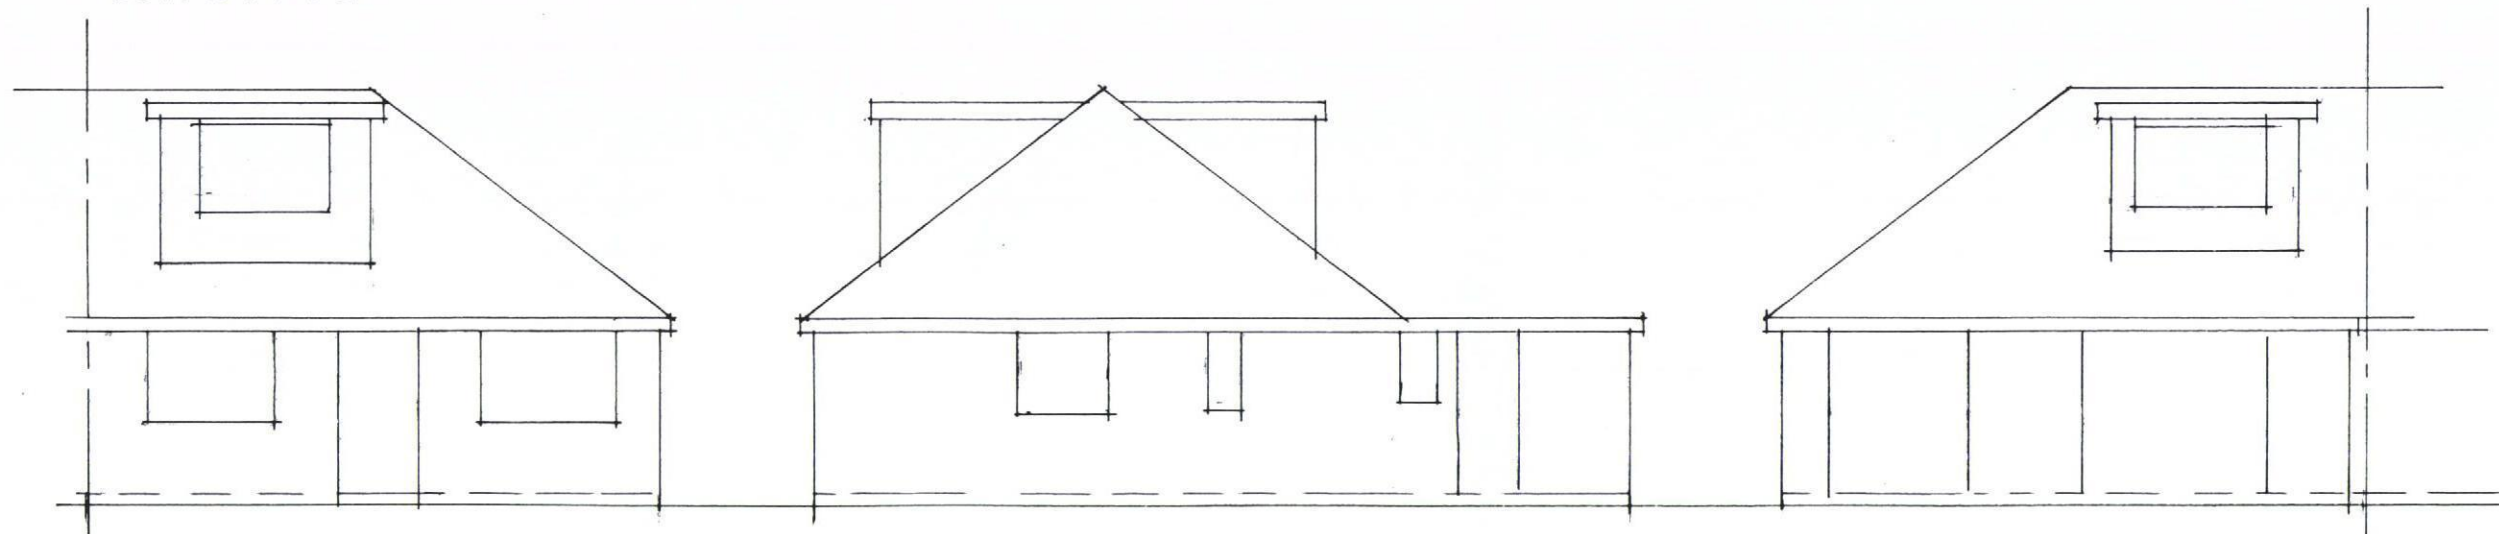

Front Elevation

Side Elevation

Rear Elevation

PROPOSED



Front Elevation

Side Elevation

Rear Elevation



17 Alten Road
Waterlooville

SCALE 1:100
OCTOBER 2013