



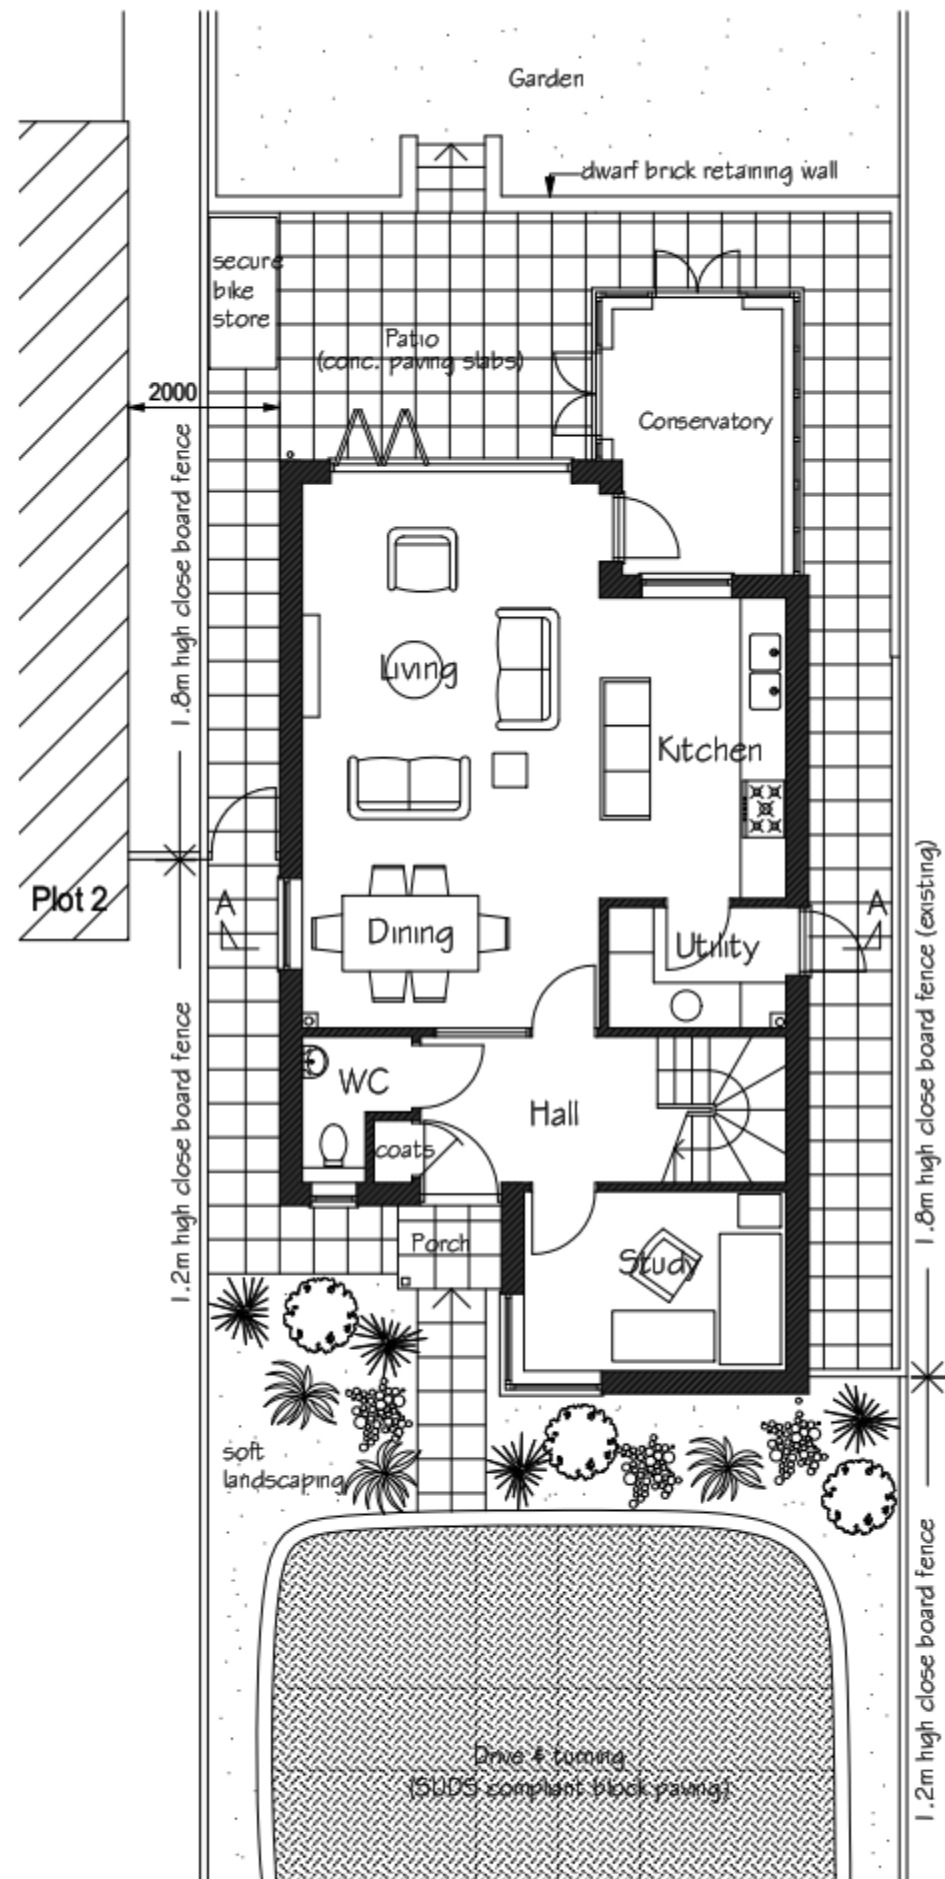


Ground Floor Plan
(Plot 1 shown - Plot 2 similar)


PERMIT

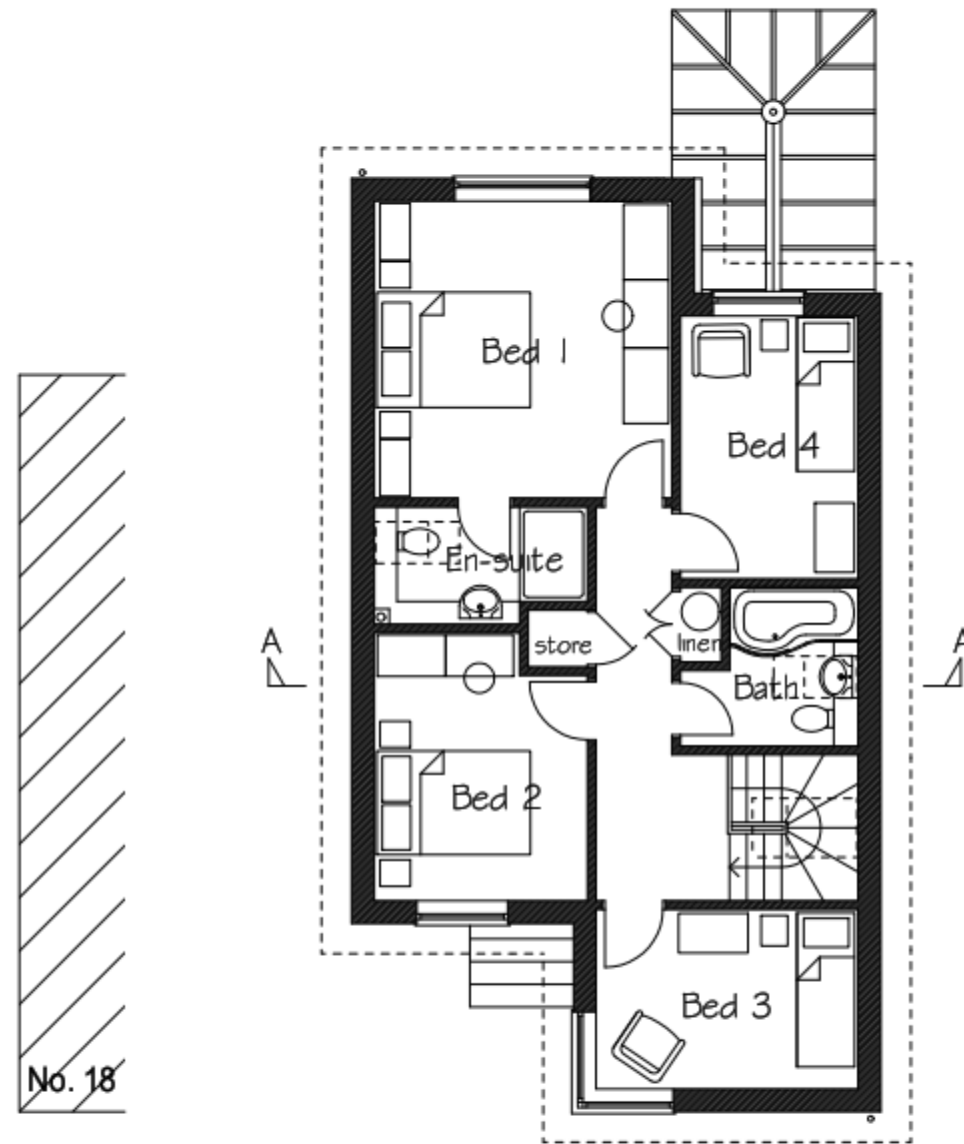

First Floor Plan

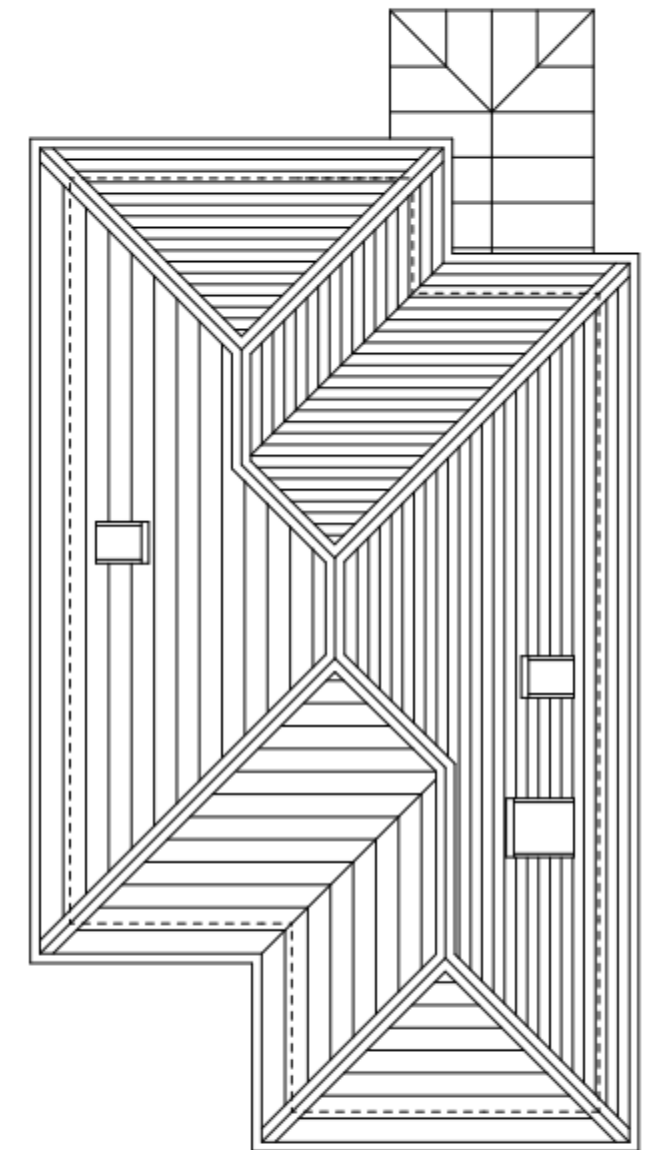

Roof Plan

 

This drawing is the copyright of the Architect and must not be reproduced without permission, except by the Local Planning Authority for planning purposes.

Figured dimensions to be taken in preference to scaled.

Originals to be checked on site before work commences.

No deviation from this drawing will be permitted without the prior written consent of the Architect.

Ground floor, foundations, structure, etc. and all work below ground is shown provisional and inspection of ground conditions is essential prior to work commencing.

Rain water is shown as it is when the ground conditions are apparent and redesign may be necessary in the light of soil conditions found.

The responsibility for establishing these and other conditions rests with the Contractor.

drawing	drawing no.	rev.	date	scale(s)	sheet size
PROPOSED GROUND & FIRST FLOOR PLANS ROOF PLAN	21303/02		JUL 2013	1:100	A3
client MEADOWLANDS NEW HOMES LTD.					
project	2 NO. DETACHED 4 BED REPLACEMENT DWELLINGS AT 20 THE CRESCENT WATERLOOVILLE, HAMPSHIRE PO7 5EU				
Joffrey Douglas Chartered Architect 31 Olds Lane • Hayingblead • Hampshire • PO11 1LJ Tel: (01703) 4044 888 • Email: joffrey@joffrey.co.uk					