


Front elevation Scale 1:20 @ A3

cubitt&west

cubittandwest.co.uk

Section A - A Scale 1:10 @ A3

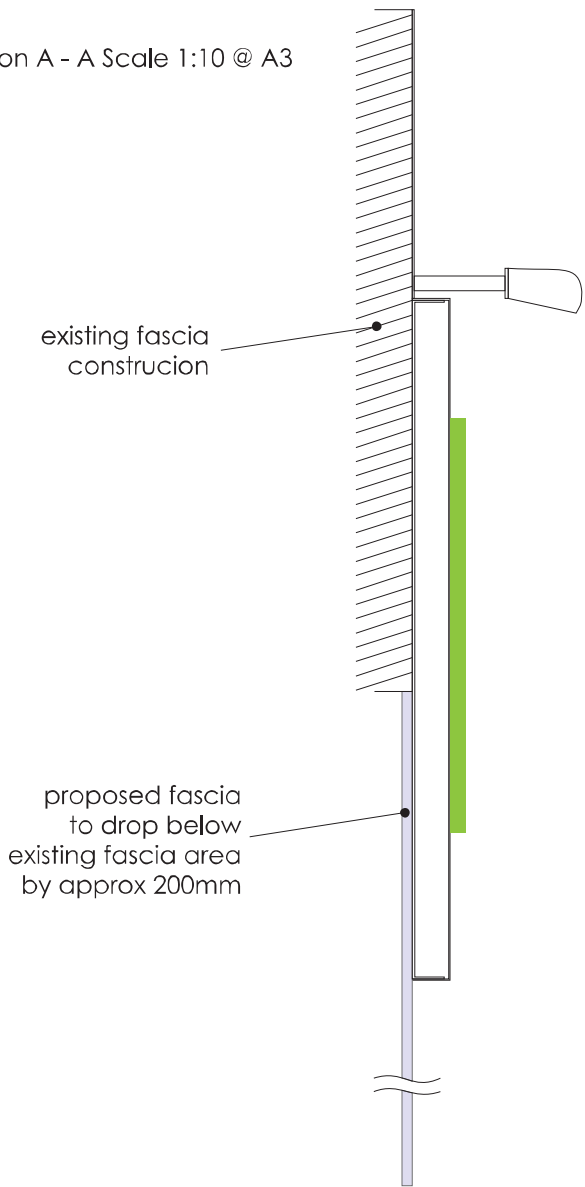

Existing Signage



Proposed Lighting



Similar Signage



Proposed Signage



Client
Arun Estates
Job Title
Cubitt & West Waterlooville
Drawing Title
Waterlooville External Signage layout

Revisions
1st issue

Drawn by
BP
Date drawn
06.08.2013
Scale
1:20 / 1:10 @ A3
File reference
\\GRAFFITI\SERVER\media\PROJECTS - GRAFFITI\Arun Estates\Cubitt & West\Waterlooville

Design House Swile Business Park Burwash Road Broad Oak Heathfield East Sussex TN21 8UP Tel: (01435) 866763 Fax: (01435) 867213 Email: sales@graffitidesign.co.uk	graffiti design
Griffiti design International Ltd own the copyright of this design. Reproduction of this artwork or any part thereof without written permission from Griffiti Design International Ltd will be subject to a minimum charge of £150 for copyright infringement.	www.graffitidesign.co.uk