



SUPERSEDED

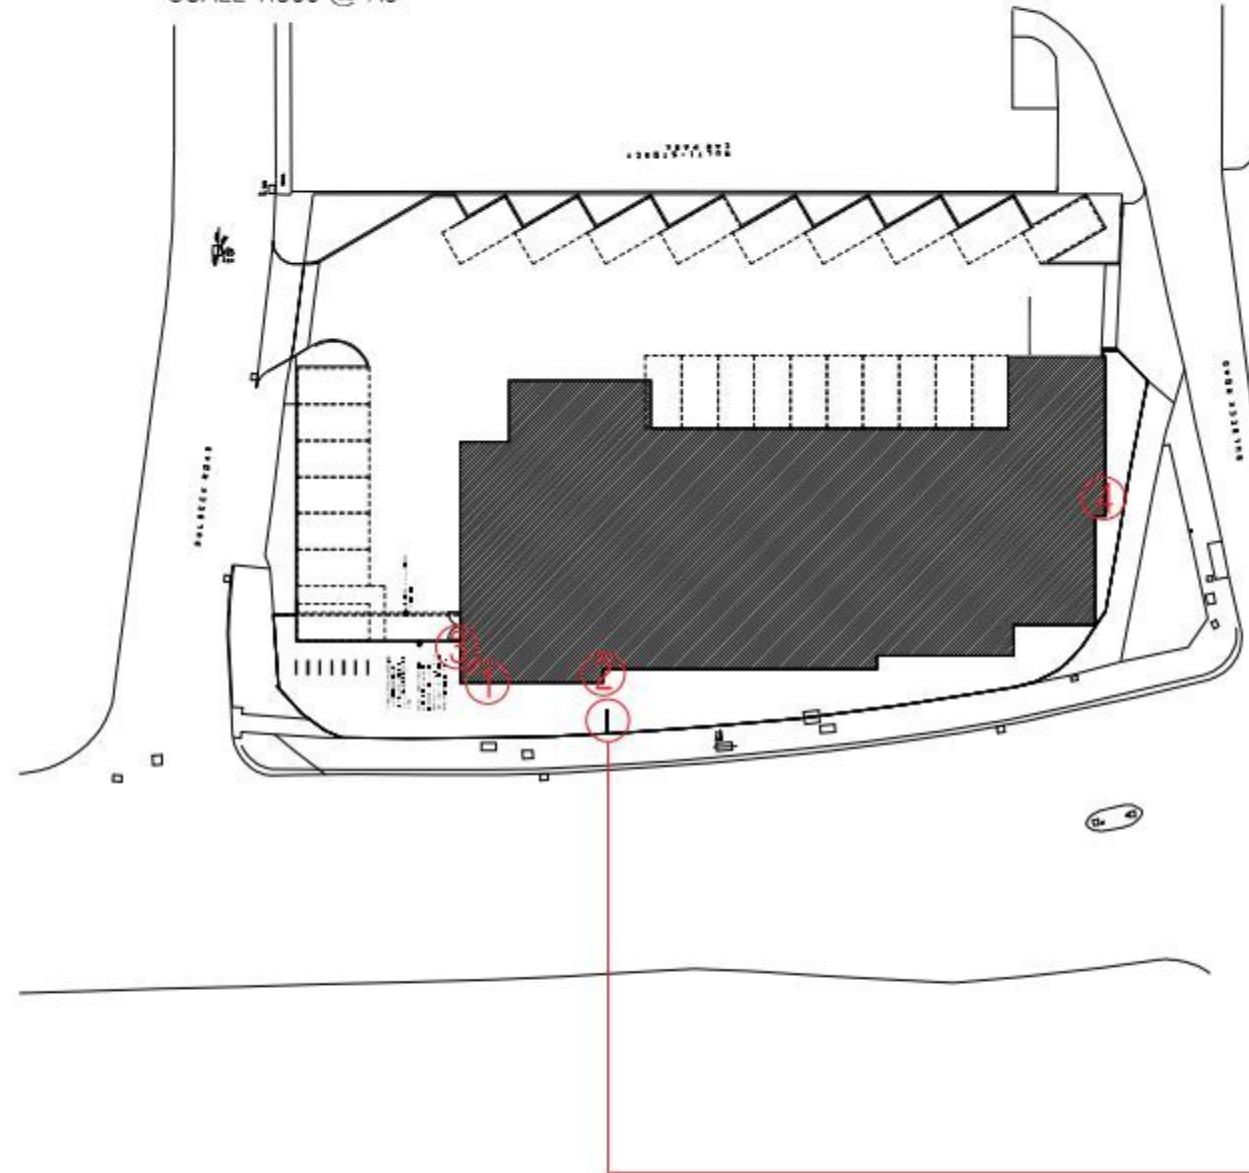

PROPOSED SITE PLAN
SCALE 1:500 @ A3



EXISTING SITE PLAN

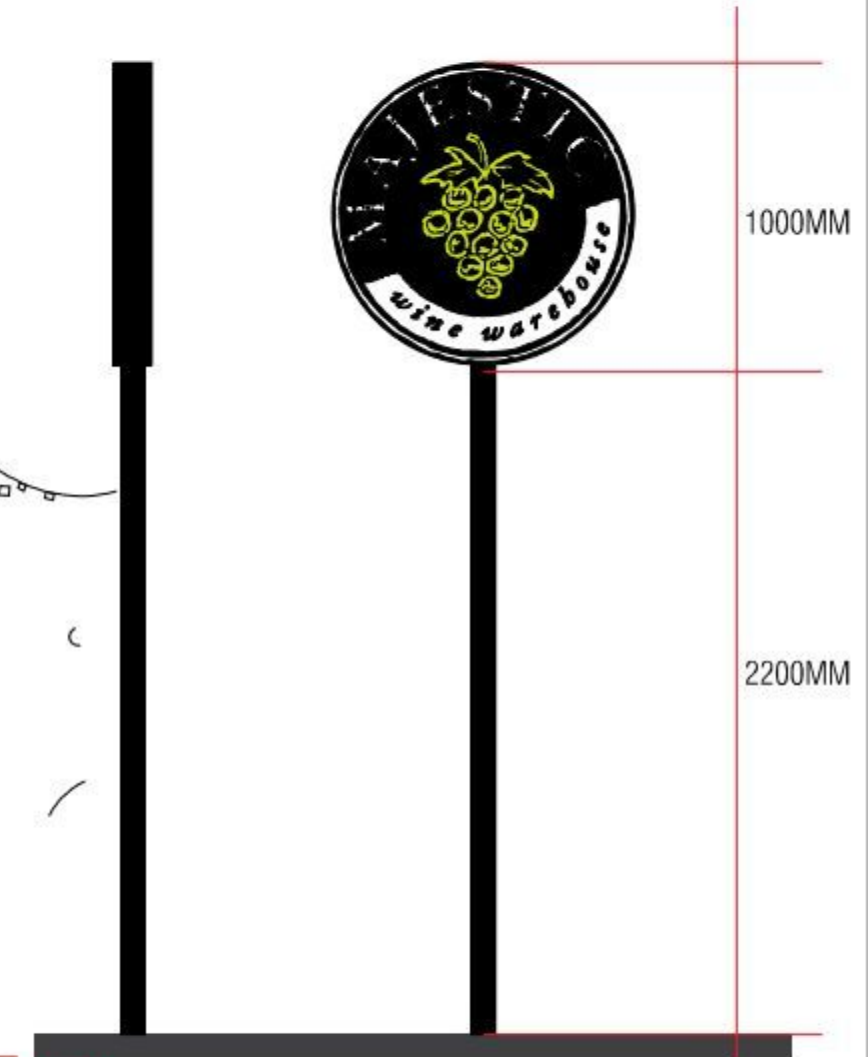

ITEM 5

1 NO DOUBLE SIDED INTERNALLY LED ILLUMINATED
FREESTANDING ROUND 1000 X 1000MM
RETURNS POWDERCOATED INTO BLACK
WITH OPAL ACRYLIC FACE PANELS
WITH BLACK & GREEN VINYL APPLIED TO FACE.
.MAJESTIC CAP HEIGHT: 200MM
WINE 'E' HEIGHT: 107MM
GRAPE LOGO SIZE: 825MM
SCALE 1:25

FILE EXT.	IA-Z Projects\MAJ0556(HAVANT)\REV_04	DWG No.	MAJ0556(HAVANT)\REV_04	REVISIONS:	DRAWING APPROVAL:
CLIENT	MAJESTIC	DATE	02-05-13	REV_00_INITIAL PRESENTATION	APPROVED BY:
ADDRESS	HAVANT	REV. No.	REV_04	REV_01_ADDITIONAL ROUND OPTIONS & 2 & 4 SIZE REDUCED	APPROVED BY:
DRAWN BY	JJ KING	SCALE	1:500 / 1:25 @ A3	REV_02_GREY PANEL ADDED TO ITEM 1 & TOTEM POSITION CHANGE	APPROVED BY:
				REV_03_PLANNING DETAIL ADDED	
				REV_04_AMENDED AS PER REQUEST	